


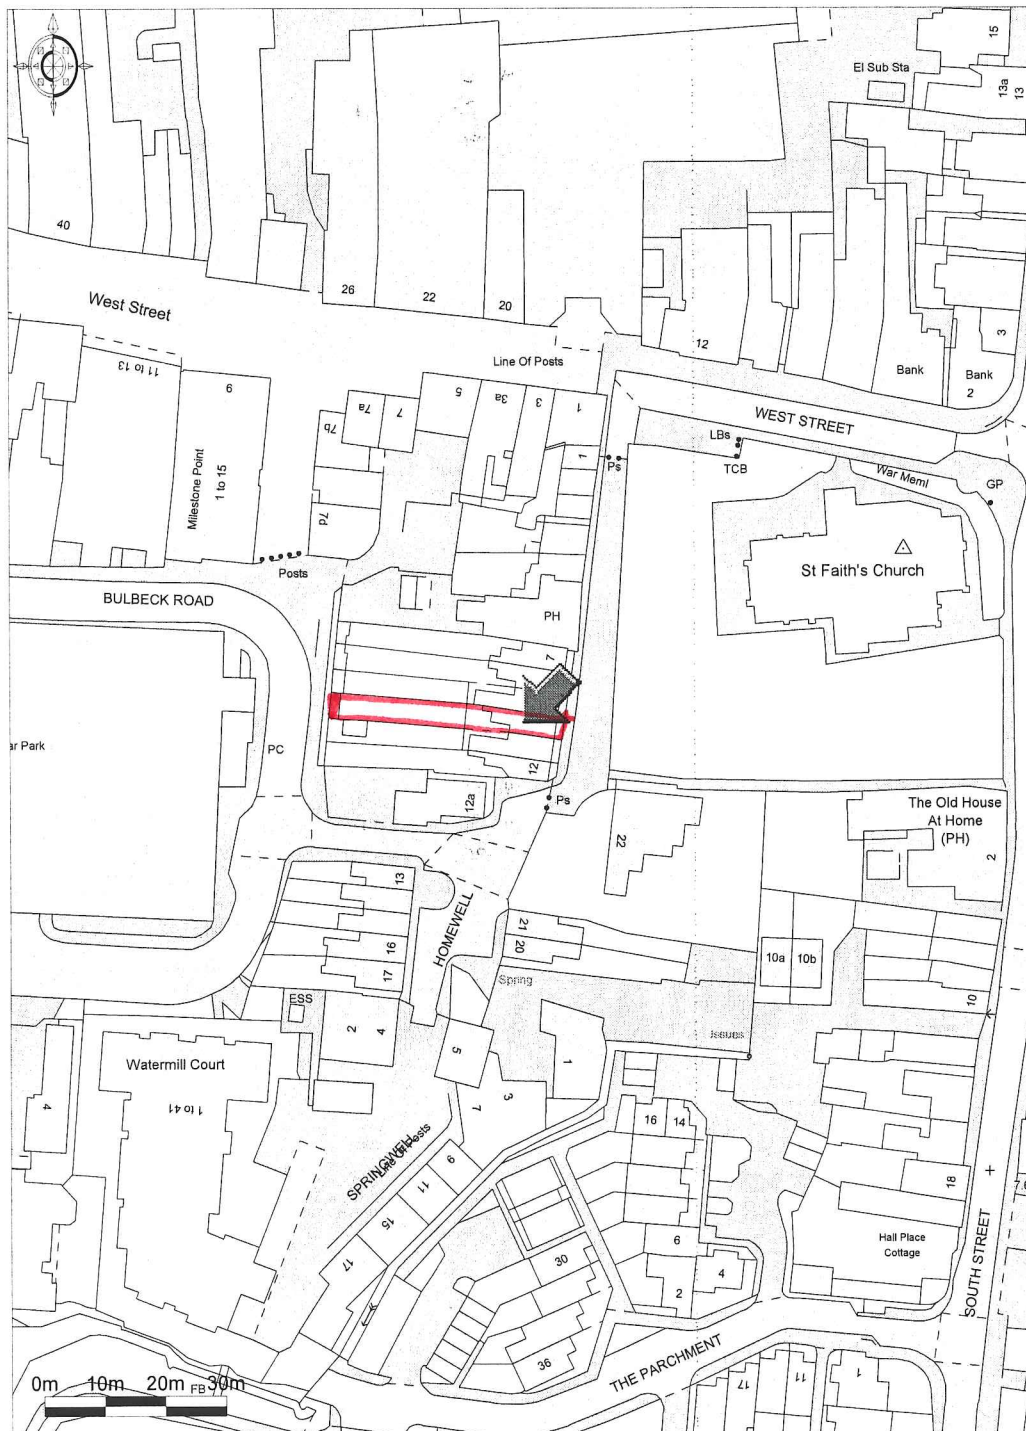

Ordnance Survey © Crown Copyright 2014 All rights reserved.
Licence number 100022432. Plotted Scale - 1:1250

10 Homewell Road, Havant, PO9 1EE

763.047