
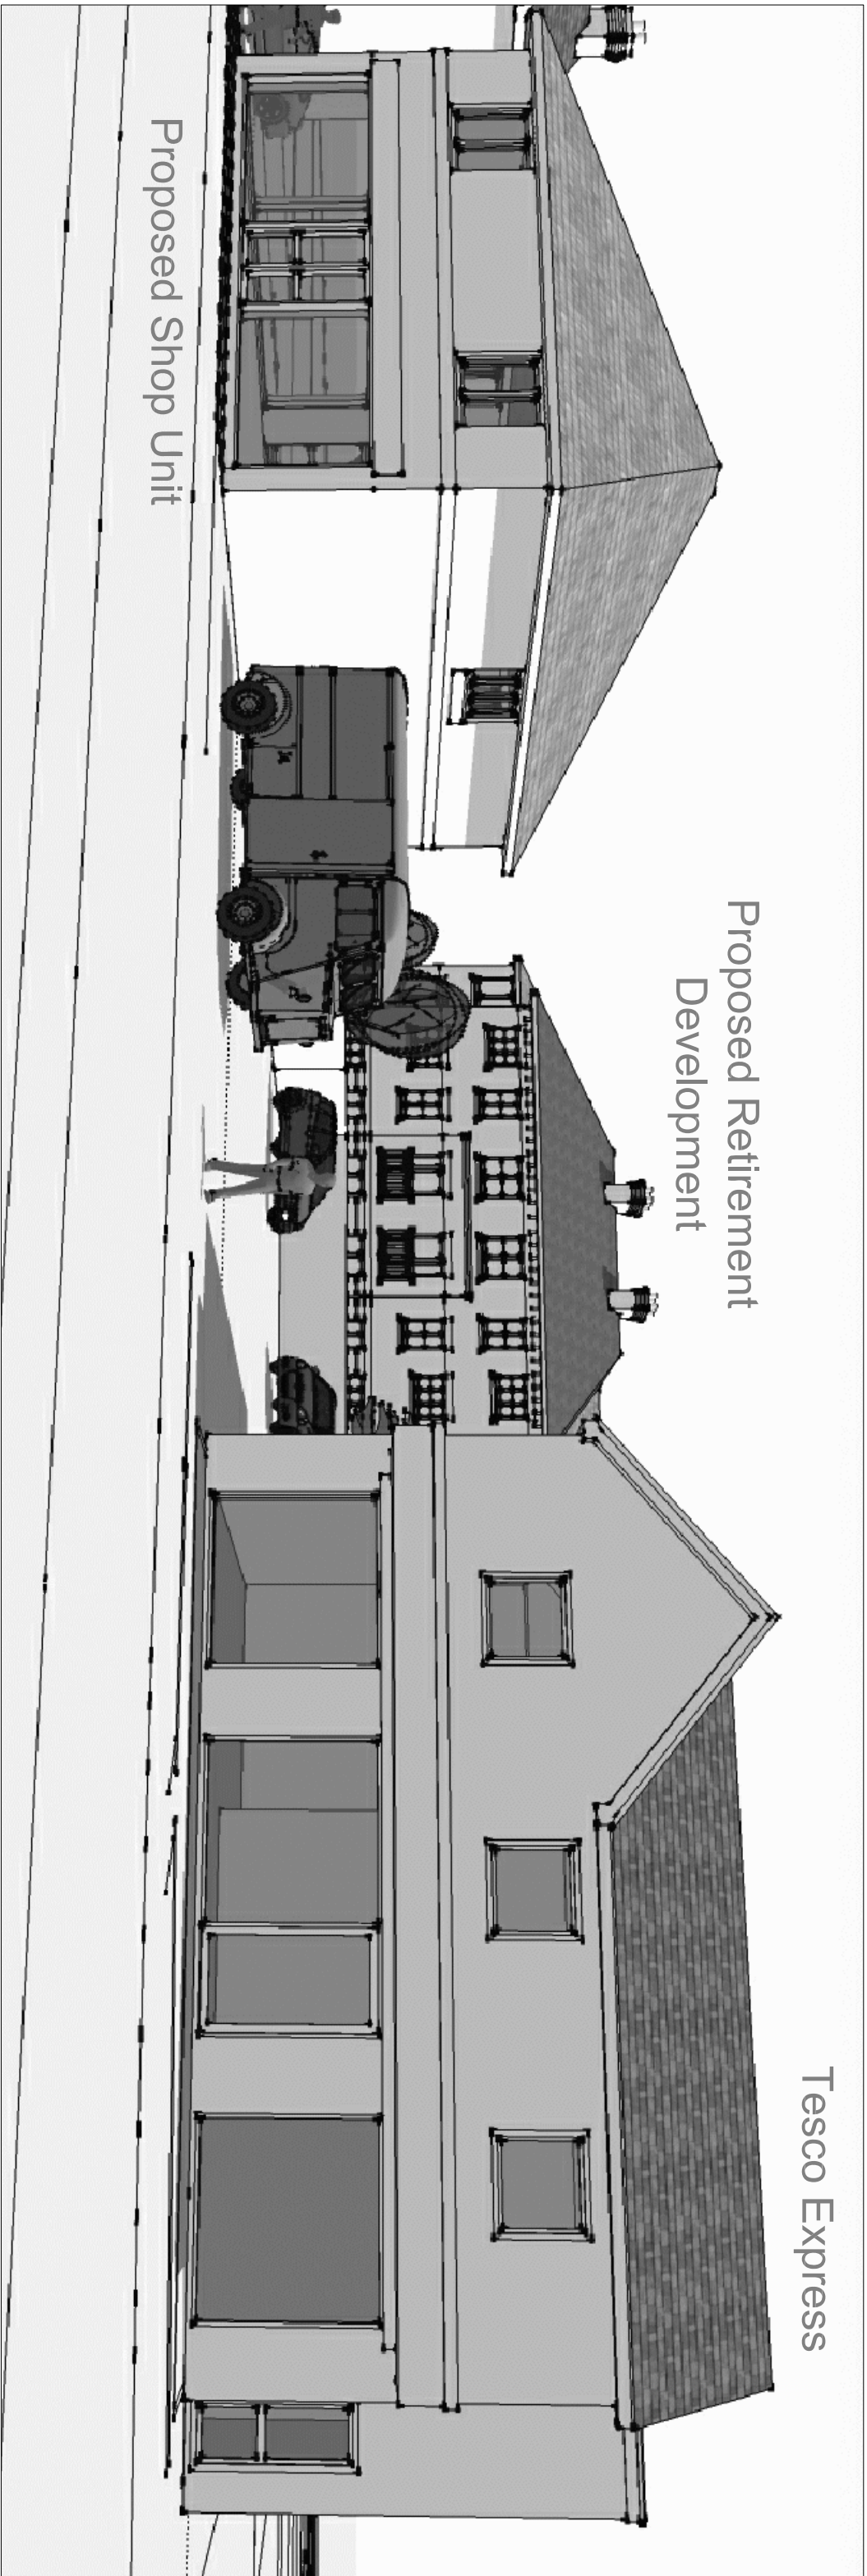
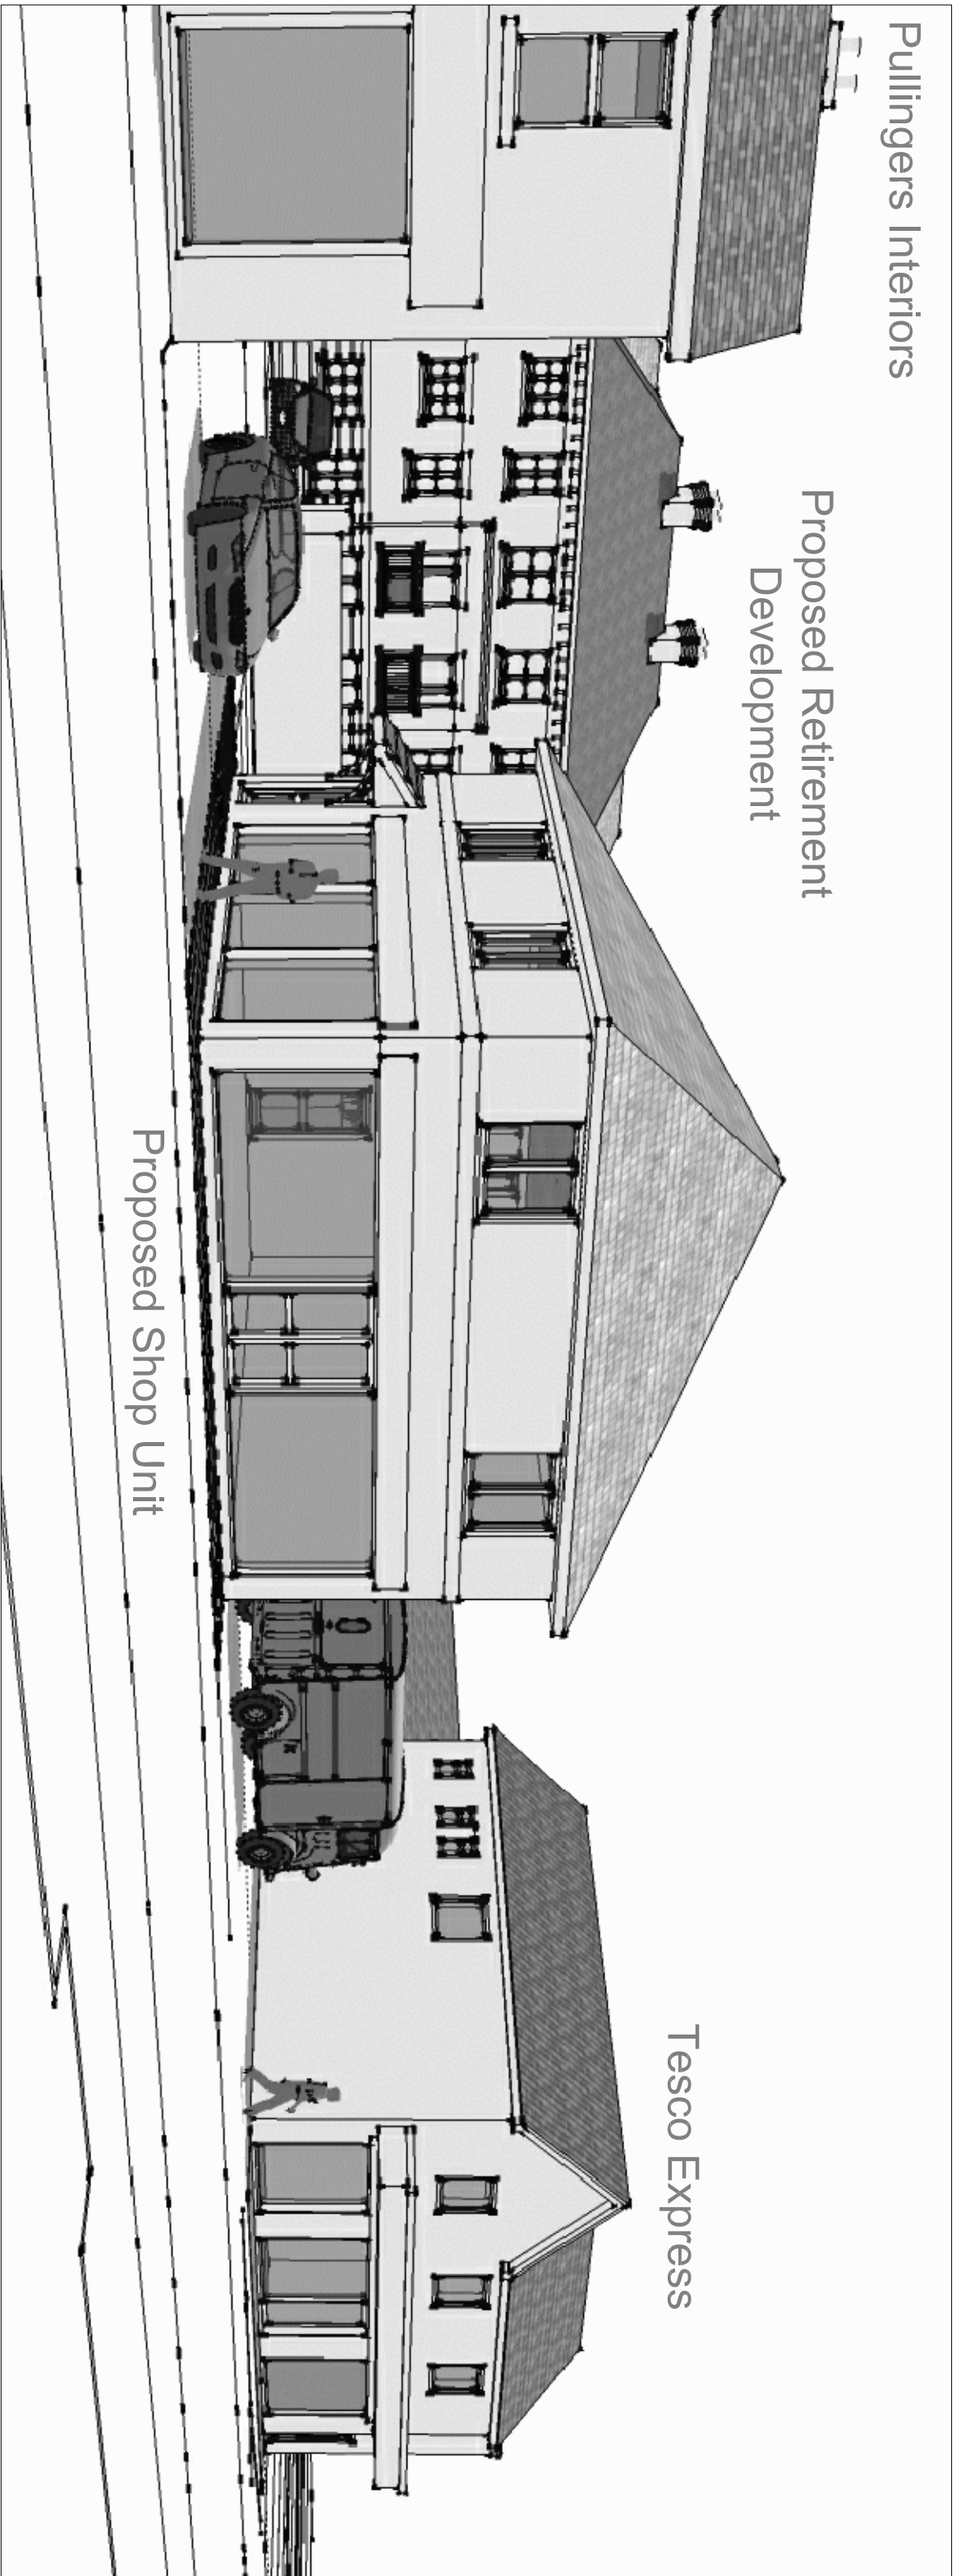


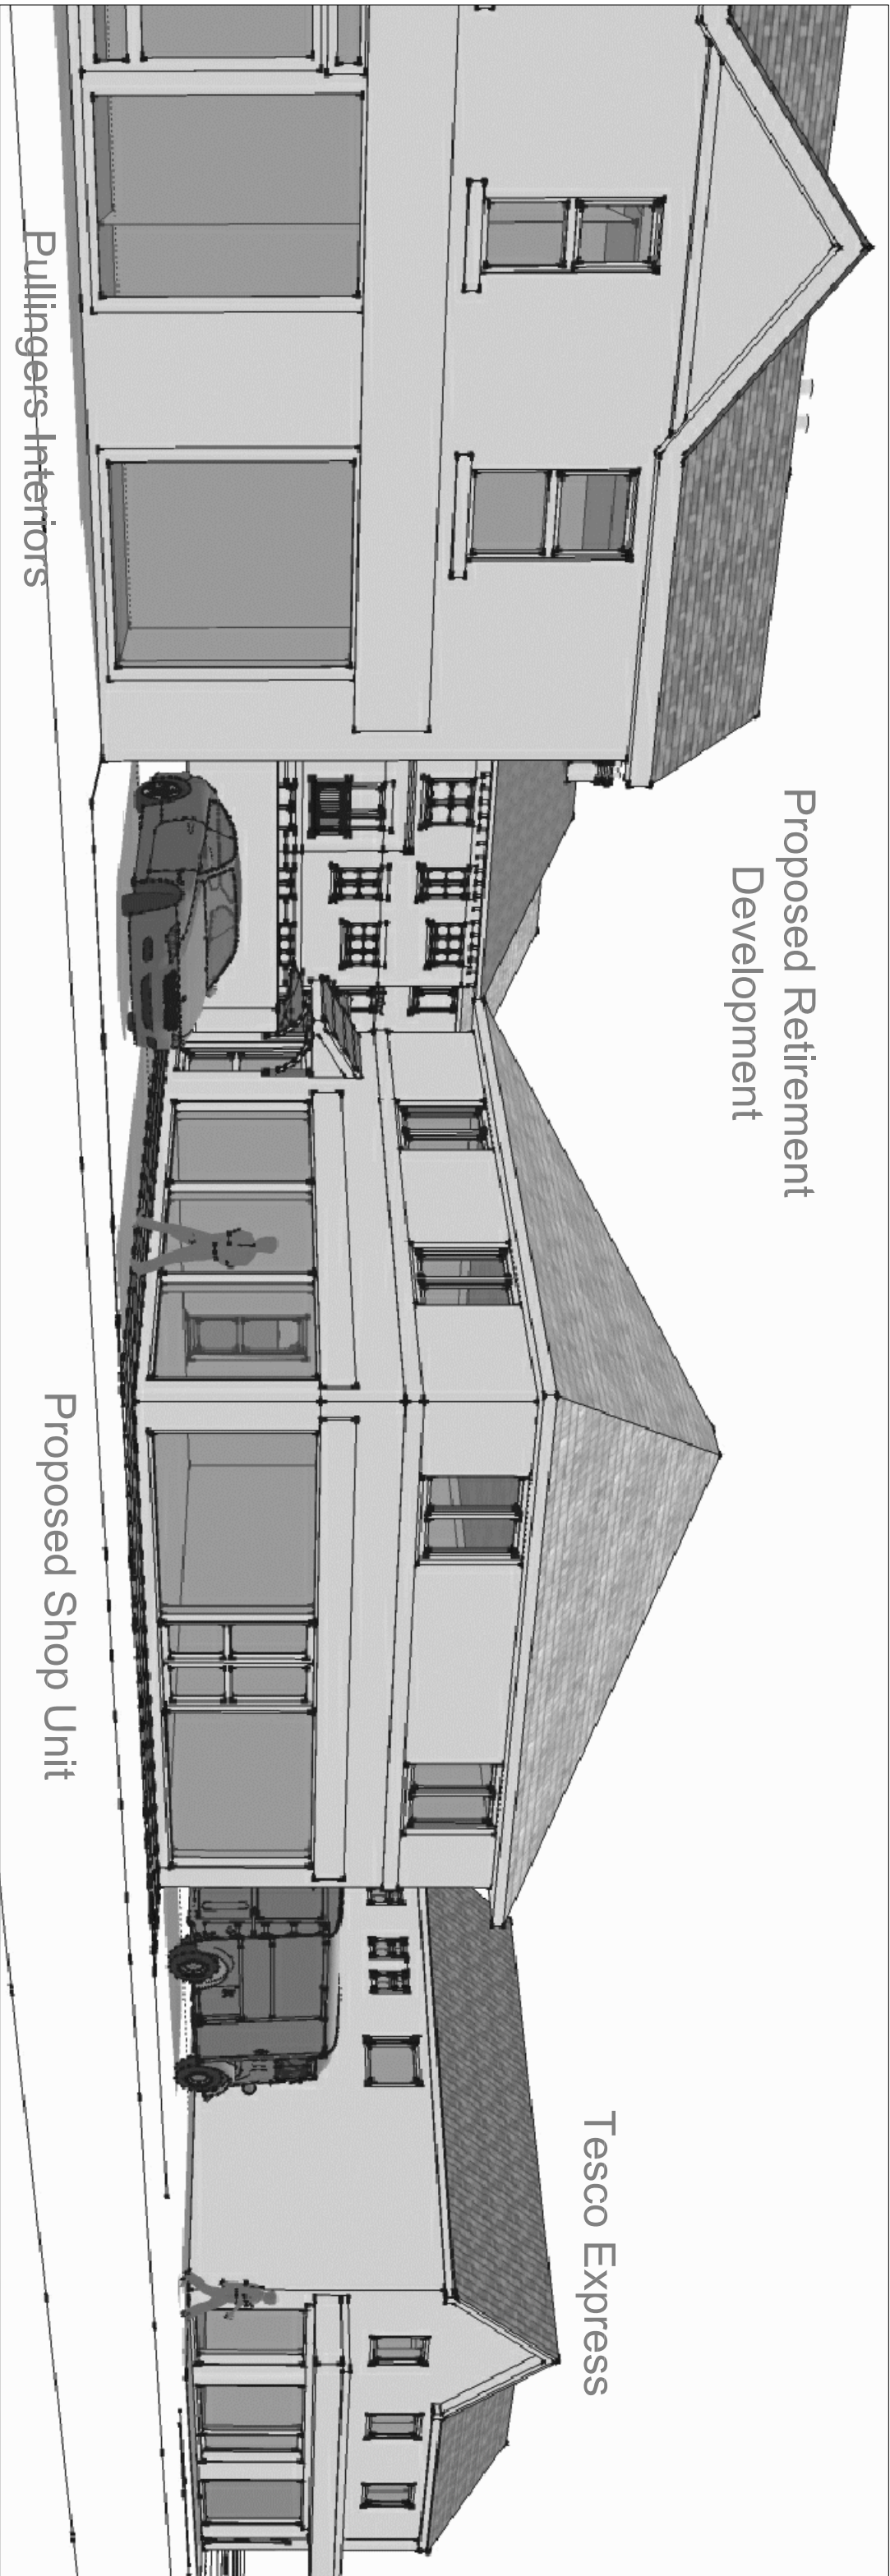

© 2015 PLANNING ISSUES

planning
issues
OWN PLANNING AND
ARCHITECTURAL DESIGN
John Shelbourn RIBA
Design Director
148 Belmont Road, Southsea
PO5 1JN, Portsmouth, Hampshire
Tel: 01429 442100
Tel: 01429 442109
Email: john.shelbourn@planningissues.co.uk

Churchill
Retirement Living

Project Title
Proposed Retirement Housing
108 - 110 Elm Grove
HAYLING ISLAND
Hampshire PO11 9EH

Drawing Title
PLANNING APPLICATION - MAR 2015
SKETCH 3D COMPUTER MODEL VIEWS

Scale: 1/125 @ A1 Date: MAR 2015
Drawn: TL Checked: Rev:
Drawing No.: 10073HI - PMOD