



EXISTING

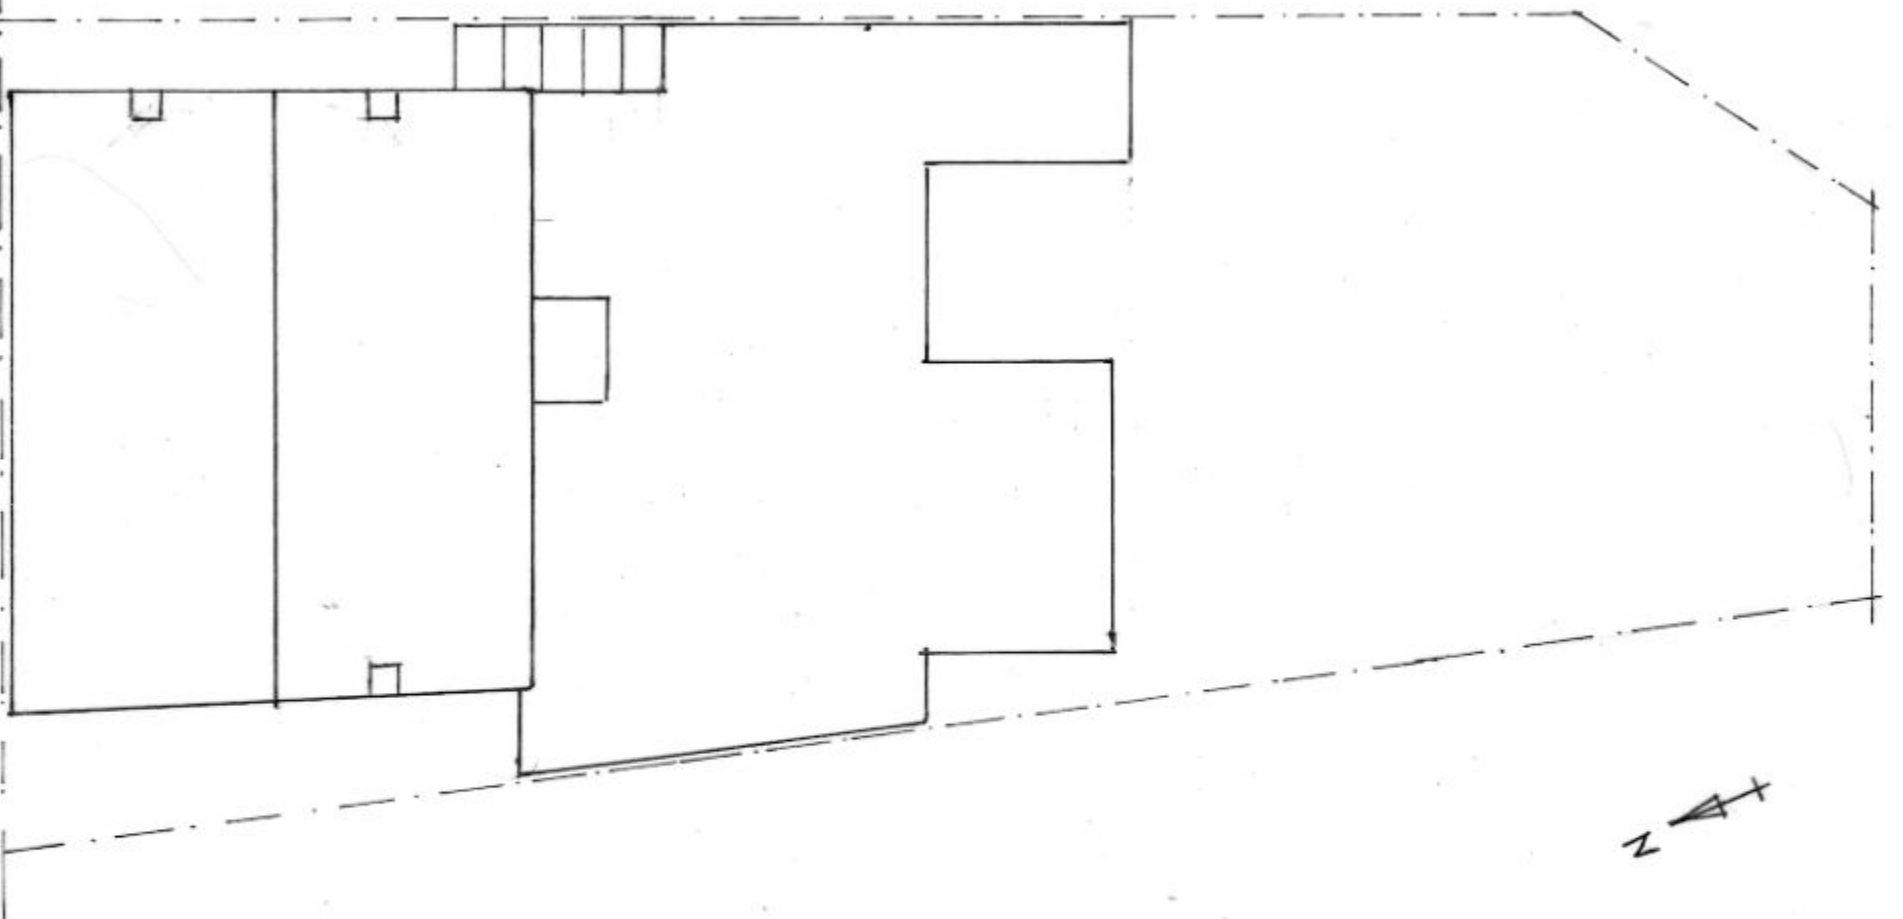

PROPOSED

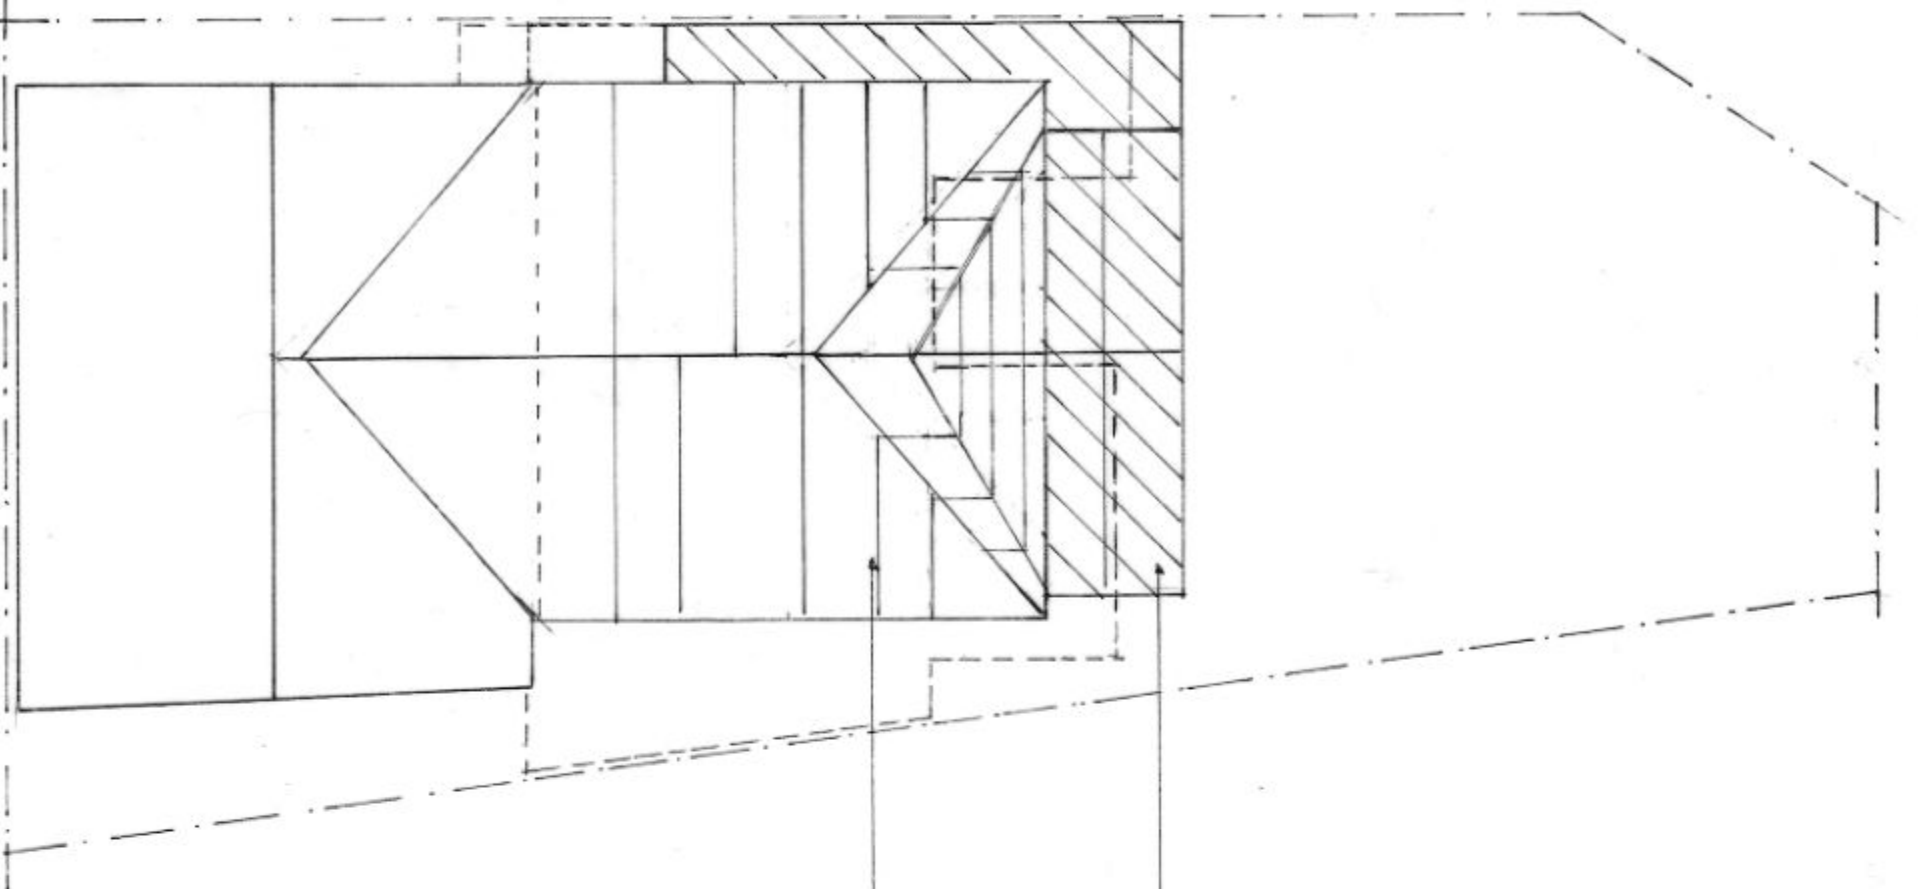

PROPOSED SINGLE STOREY
REPLACEMENT EXTENSION
(WITH GLAZED LOBBY ABOVE)

PROPOSED TWO STOREY
REAR EXTENSION

REV: 18/03/2014

1. Lower ridge & full hip roof to ext
2. Provision of rear P/F glazed lobby.

PROJECT: Proposed Extensions & Alterations

DRAWING: Roof / Block Plans SCALE: 1:100

ADDRESS: 36-38 North Street
Emsworth PO10 7DG

CLIENT: Mr M Gupta