
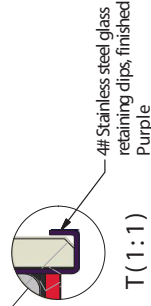
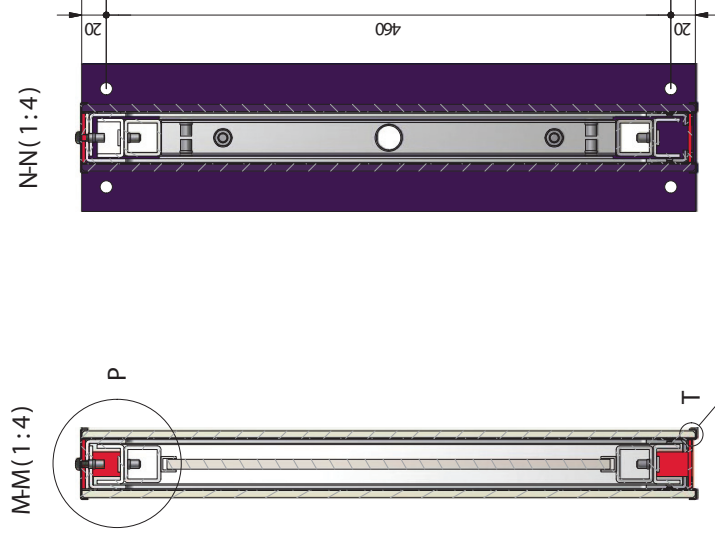
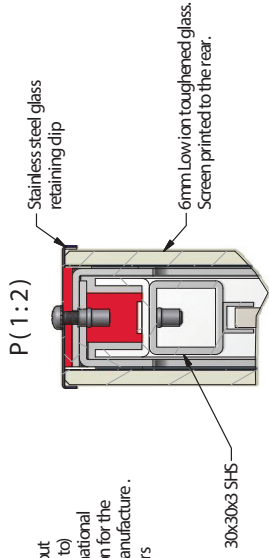


NOTE:

- This drawing is to be read in conjunction with:
 - Material Specification - Drawing Ref 1.200.01
 - NatWest Sign Menu - R16 dated 05/06/12
- No company or person(s) are to manufacture from the drawings without carrying out a full due diligence audit of them including (but not limited to) engineering, quality and compliance with applicable national and international standards and health and safety regulations before using this information for the purposes of manufacture, or conveyance to others for the purposes of manufacture. No liability is accepted in any form for the use of these drawings by others.

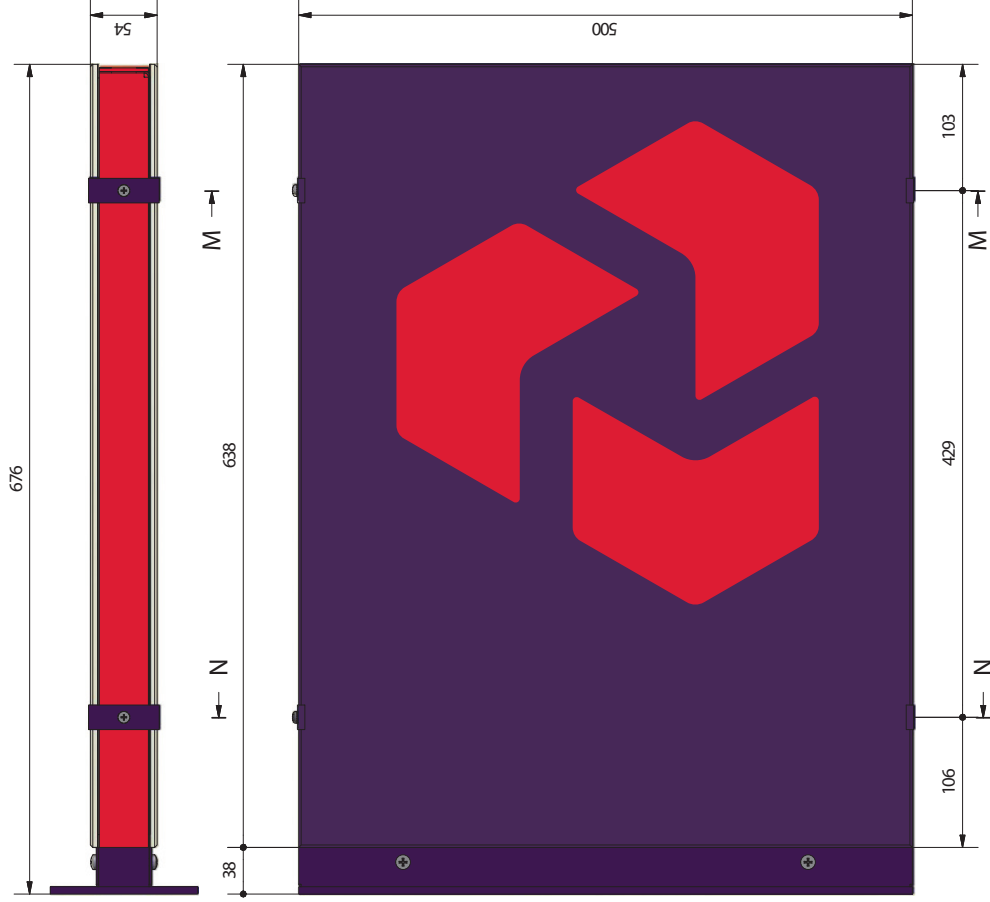

General Notes:
 All fittings to be determined on a site by site basis.
 Final connections to be made by Certified Electrical Contractors on site.
 See separate file for all graphic artwork.
 Only drawn dimensions to be used.
 DO NOT SCALE.
 Third angle projection.
 If in doubt ASK.

REVISION HISTORY	
REV	DESCRIPTION
A	Issued for Approval
B	SS Retainer disclosed. Free style changed to 6mm Low Ion glass

Client: NatWest
Project: External
Title: GA
DRN No: 1600.0002
Drawn By:
Checked By:
Approved By:
Date: 06/06/2012 REV: B
Scale: NTS @ A3 Page: 1 of 12