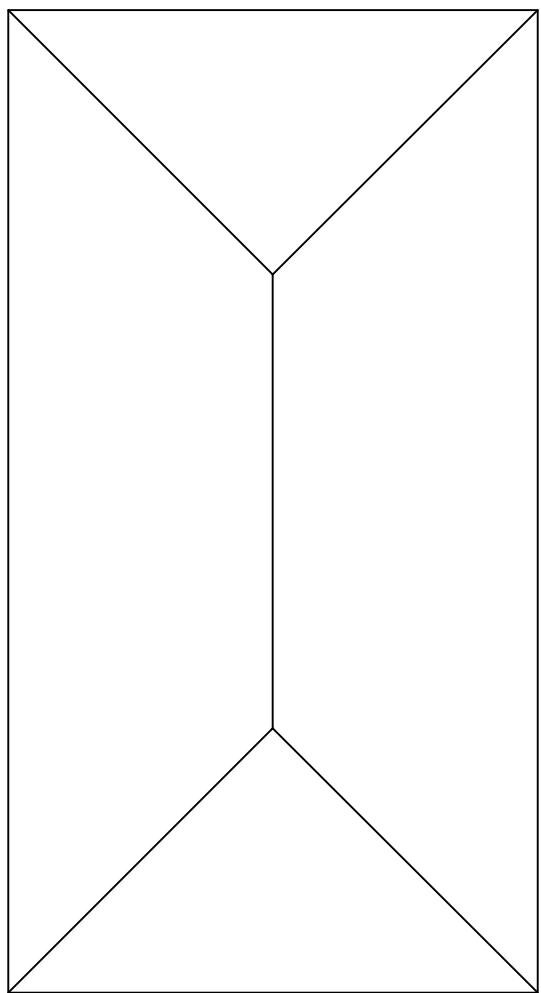
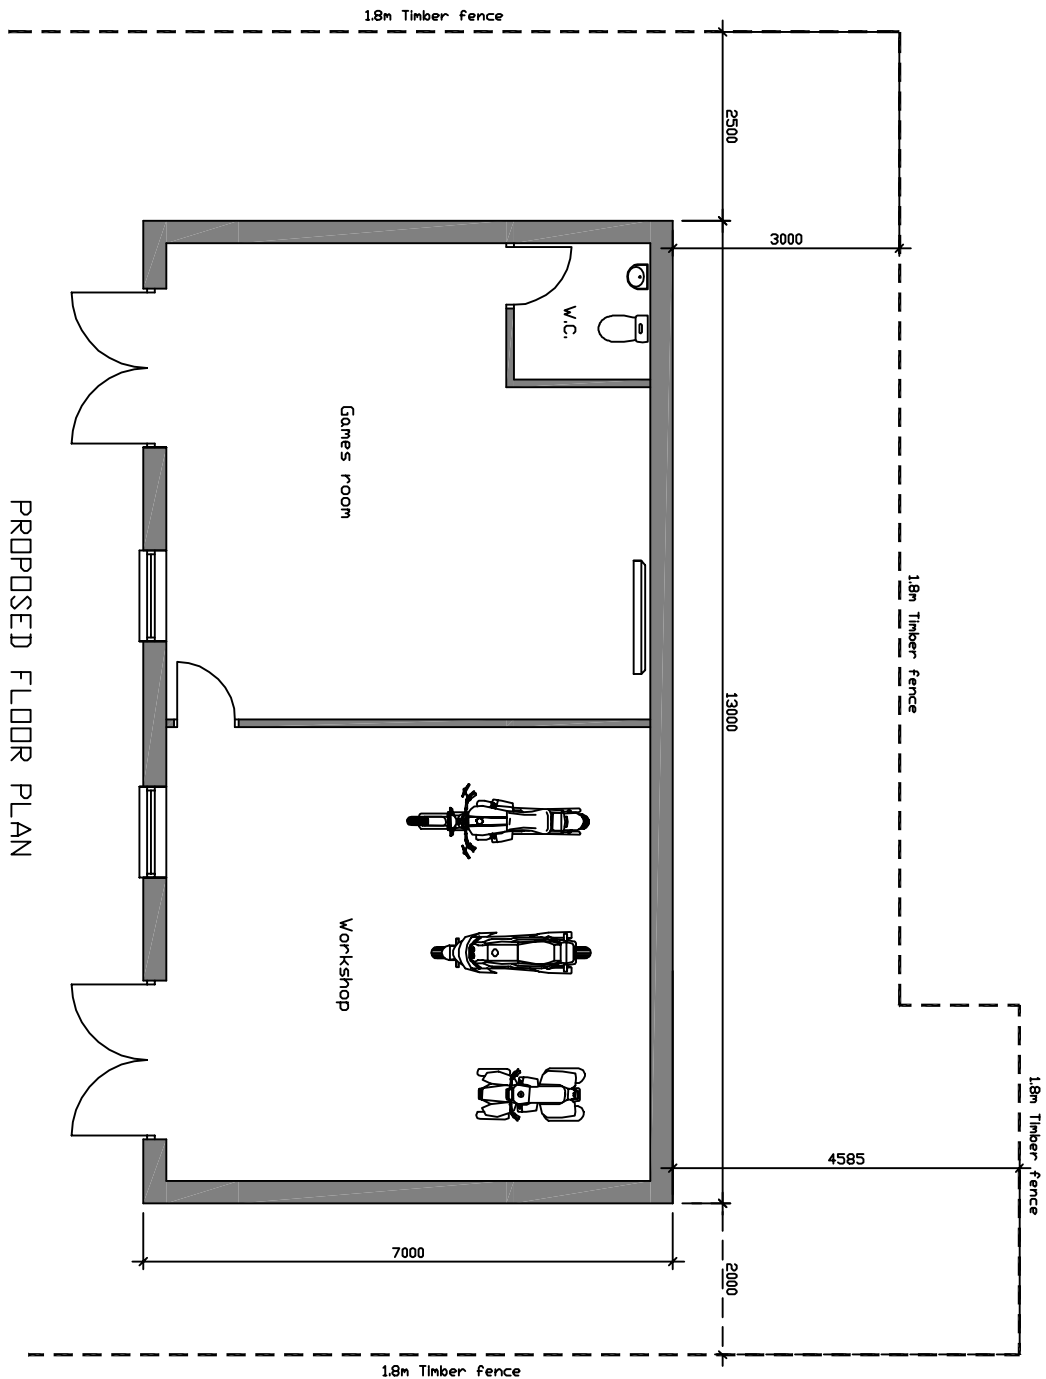
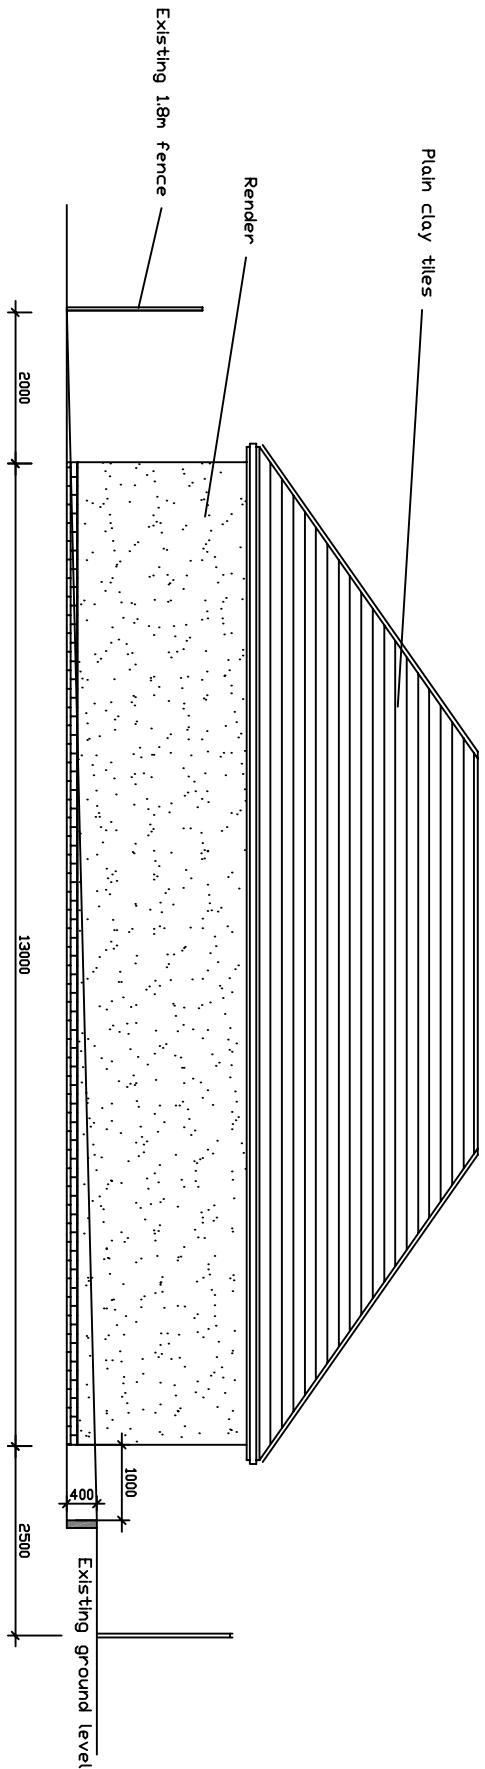
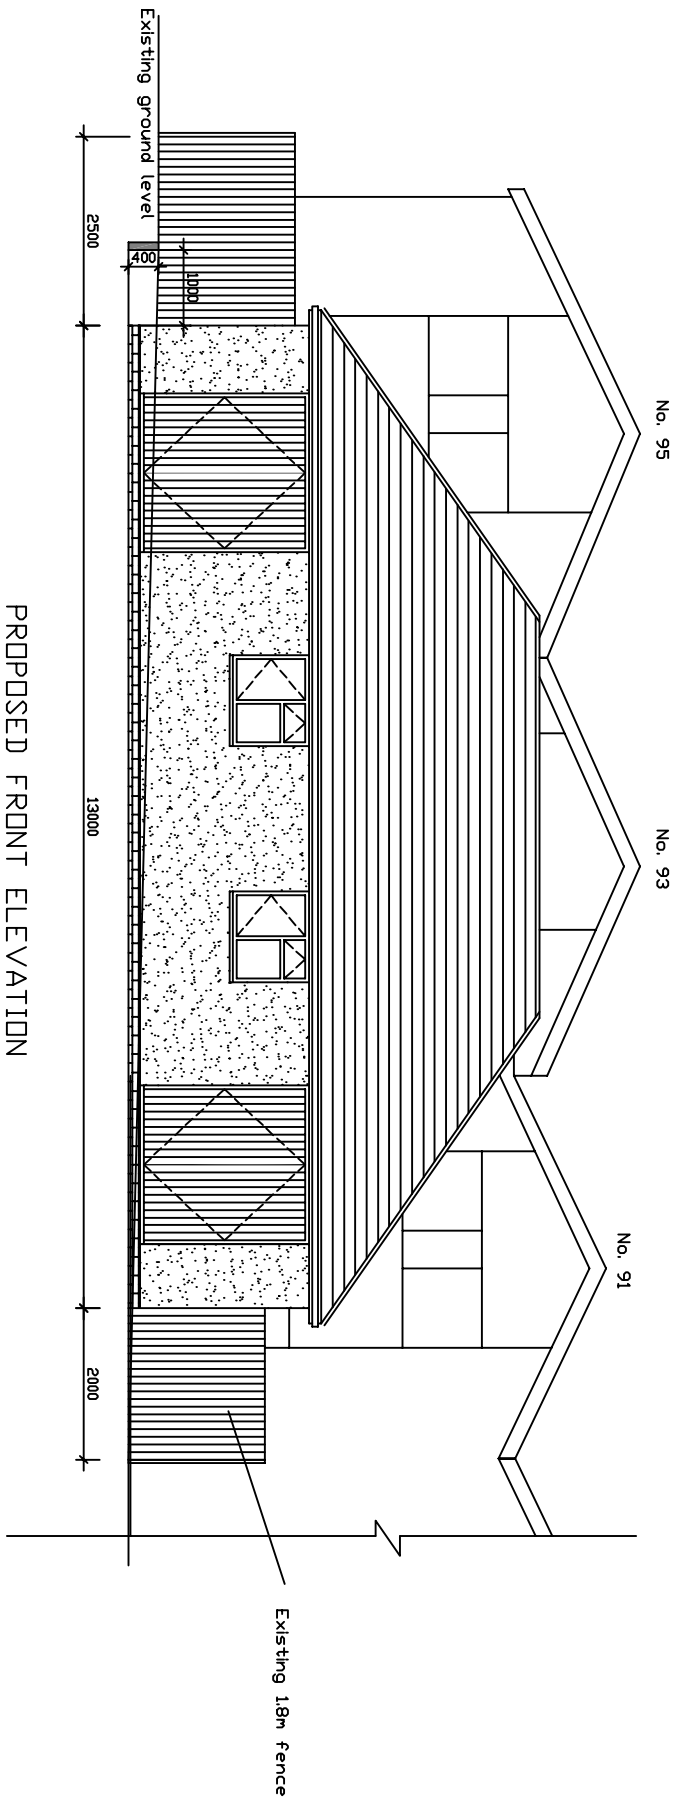
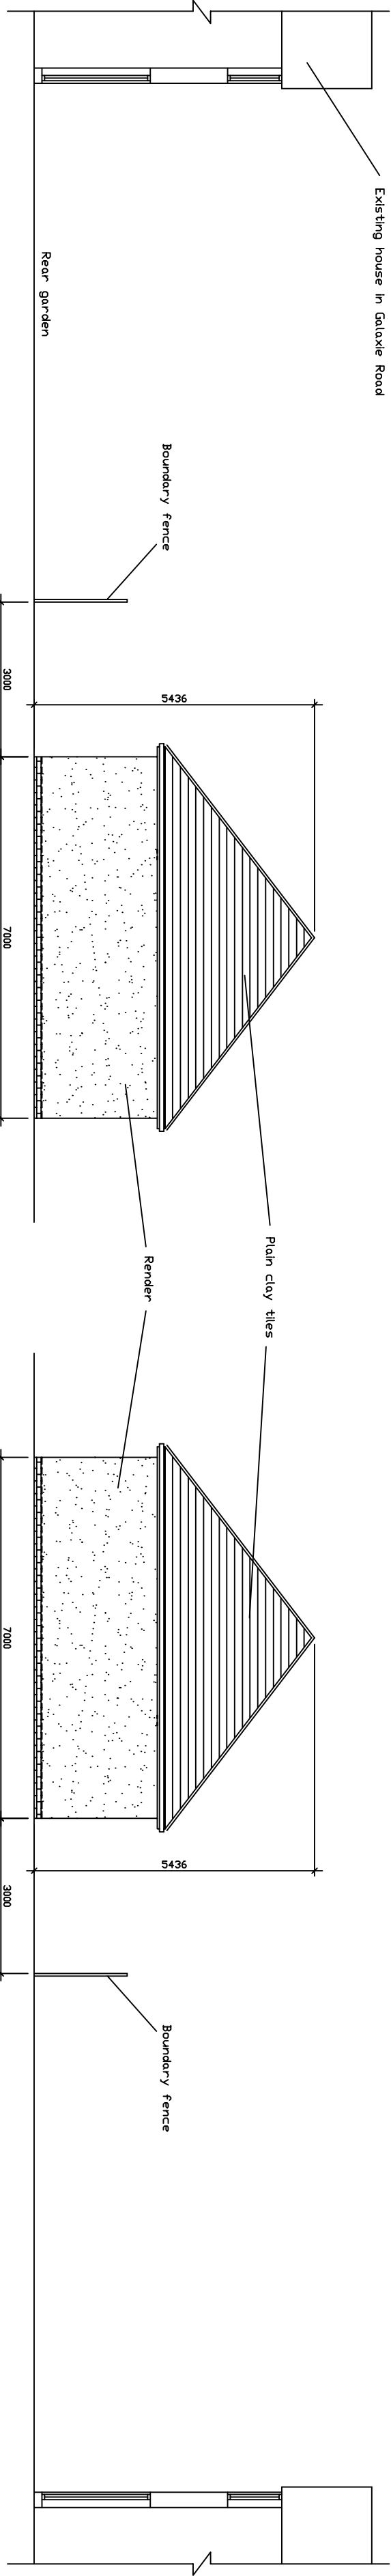


Address: Proposed Games room/workshop 114 London Road Horndean PO8 8HB	
Drawing Title: Proposed Plans & Elevations	
Drawing Number Planning/001	Scale: 1:100 @ A2
Date: June 2015	Rev: