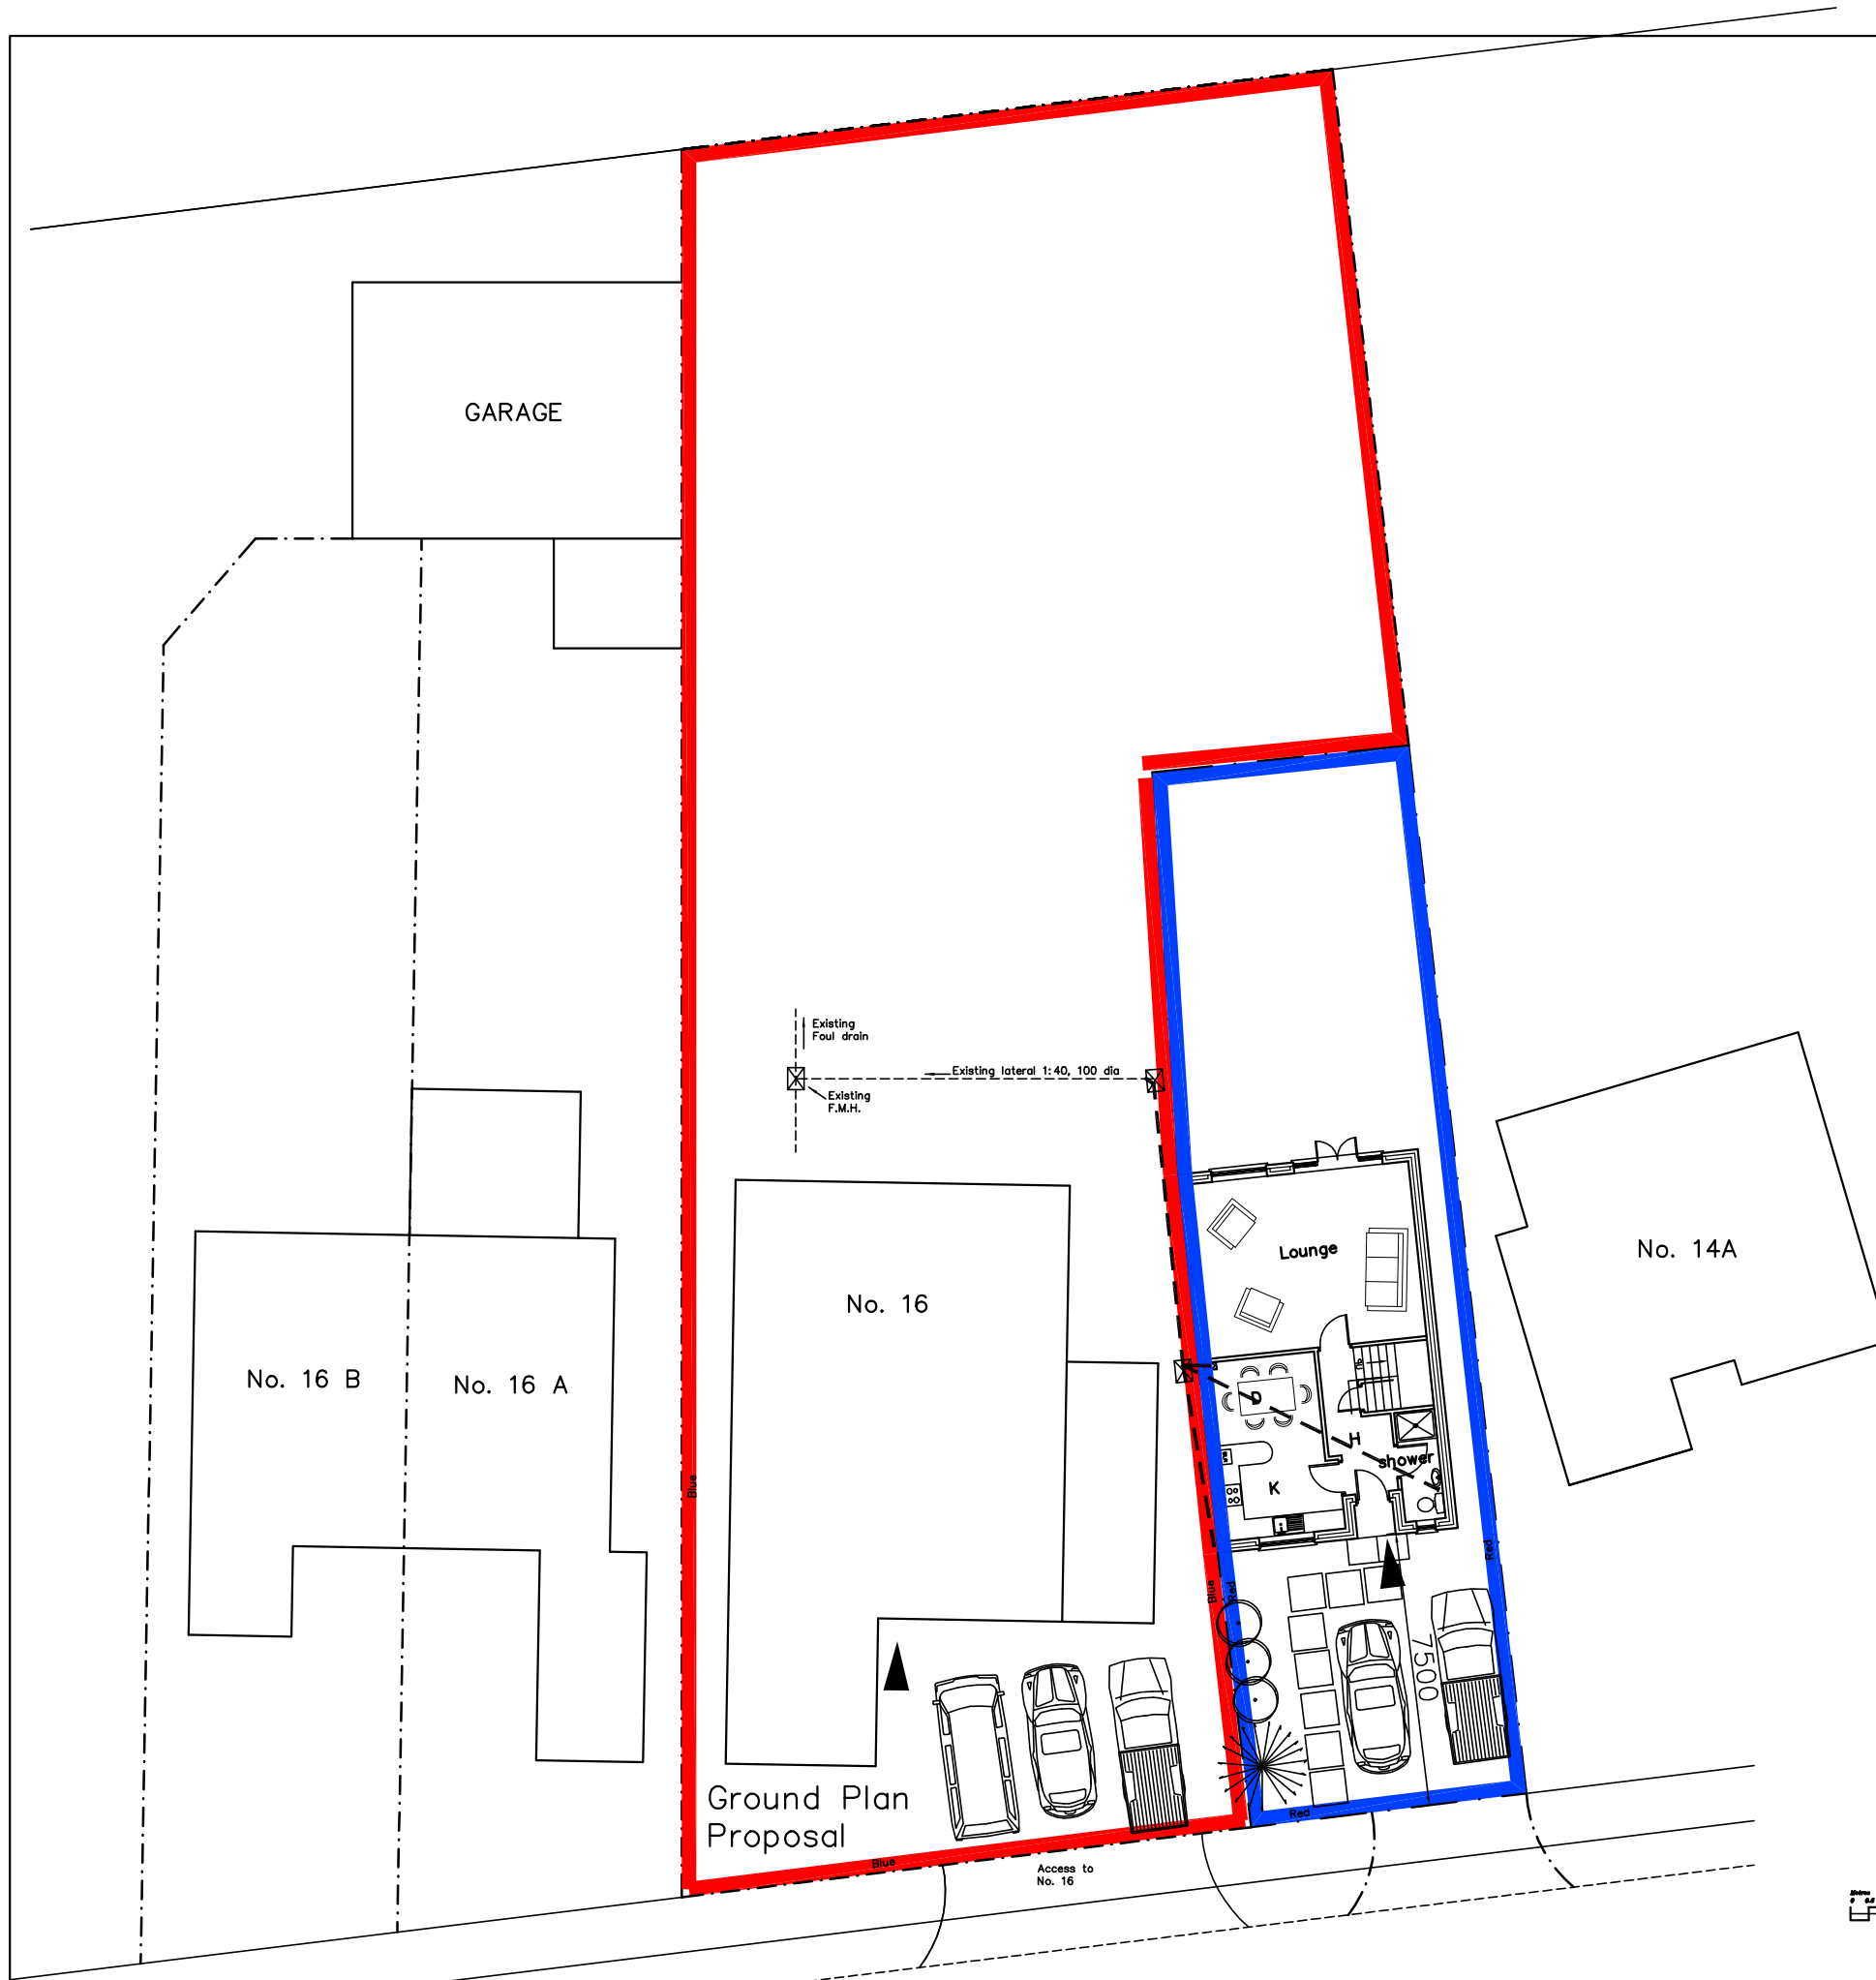


16 Latchmore
Forest Grove

EXISTING SITE PLAN


Martin Critchley
Chartered Architect
7 North Street
Havant, Hampshire, PO9 1PW
023 92 474 919
critchleyarchitect@hotmail.com


Scale A3 = 1:200
Date 03/04/08
Drawn MHC

Revisions

- A. Red and blue line. 16/06/14
- B.
- C.

0356-205^A

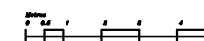

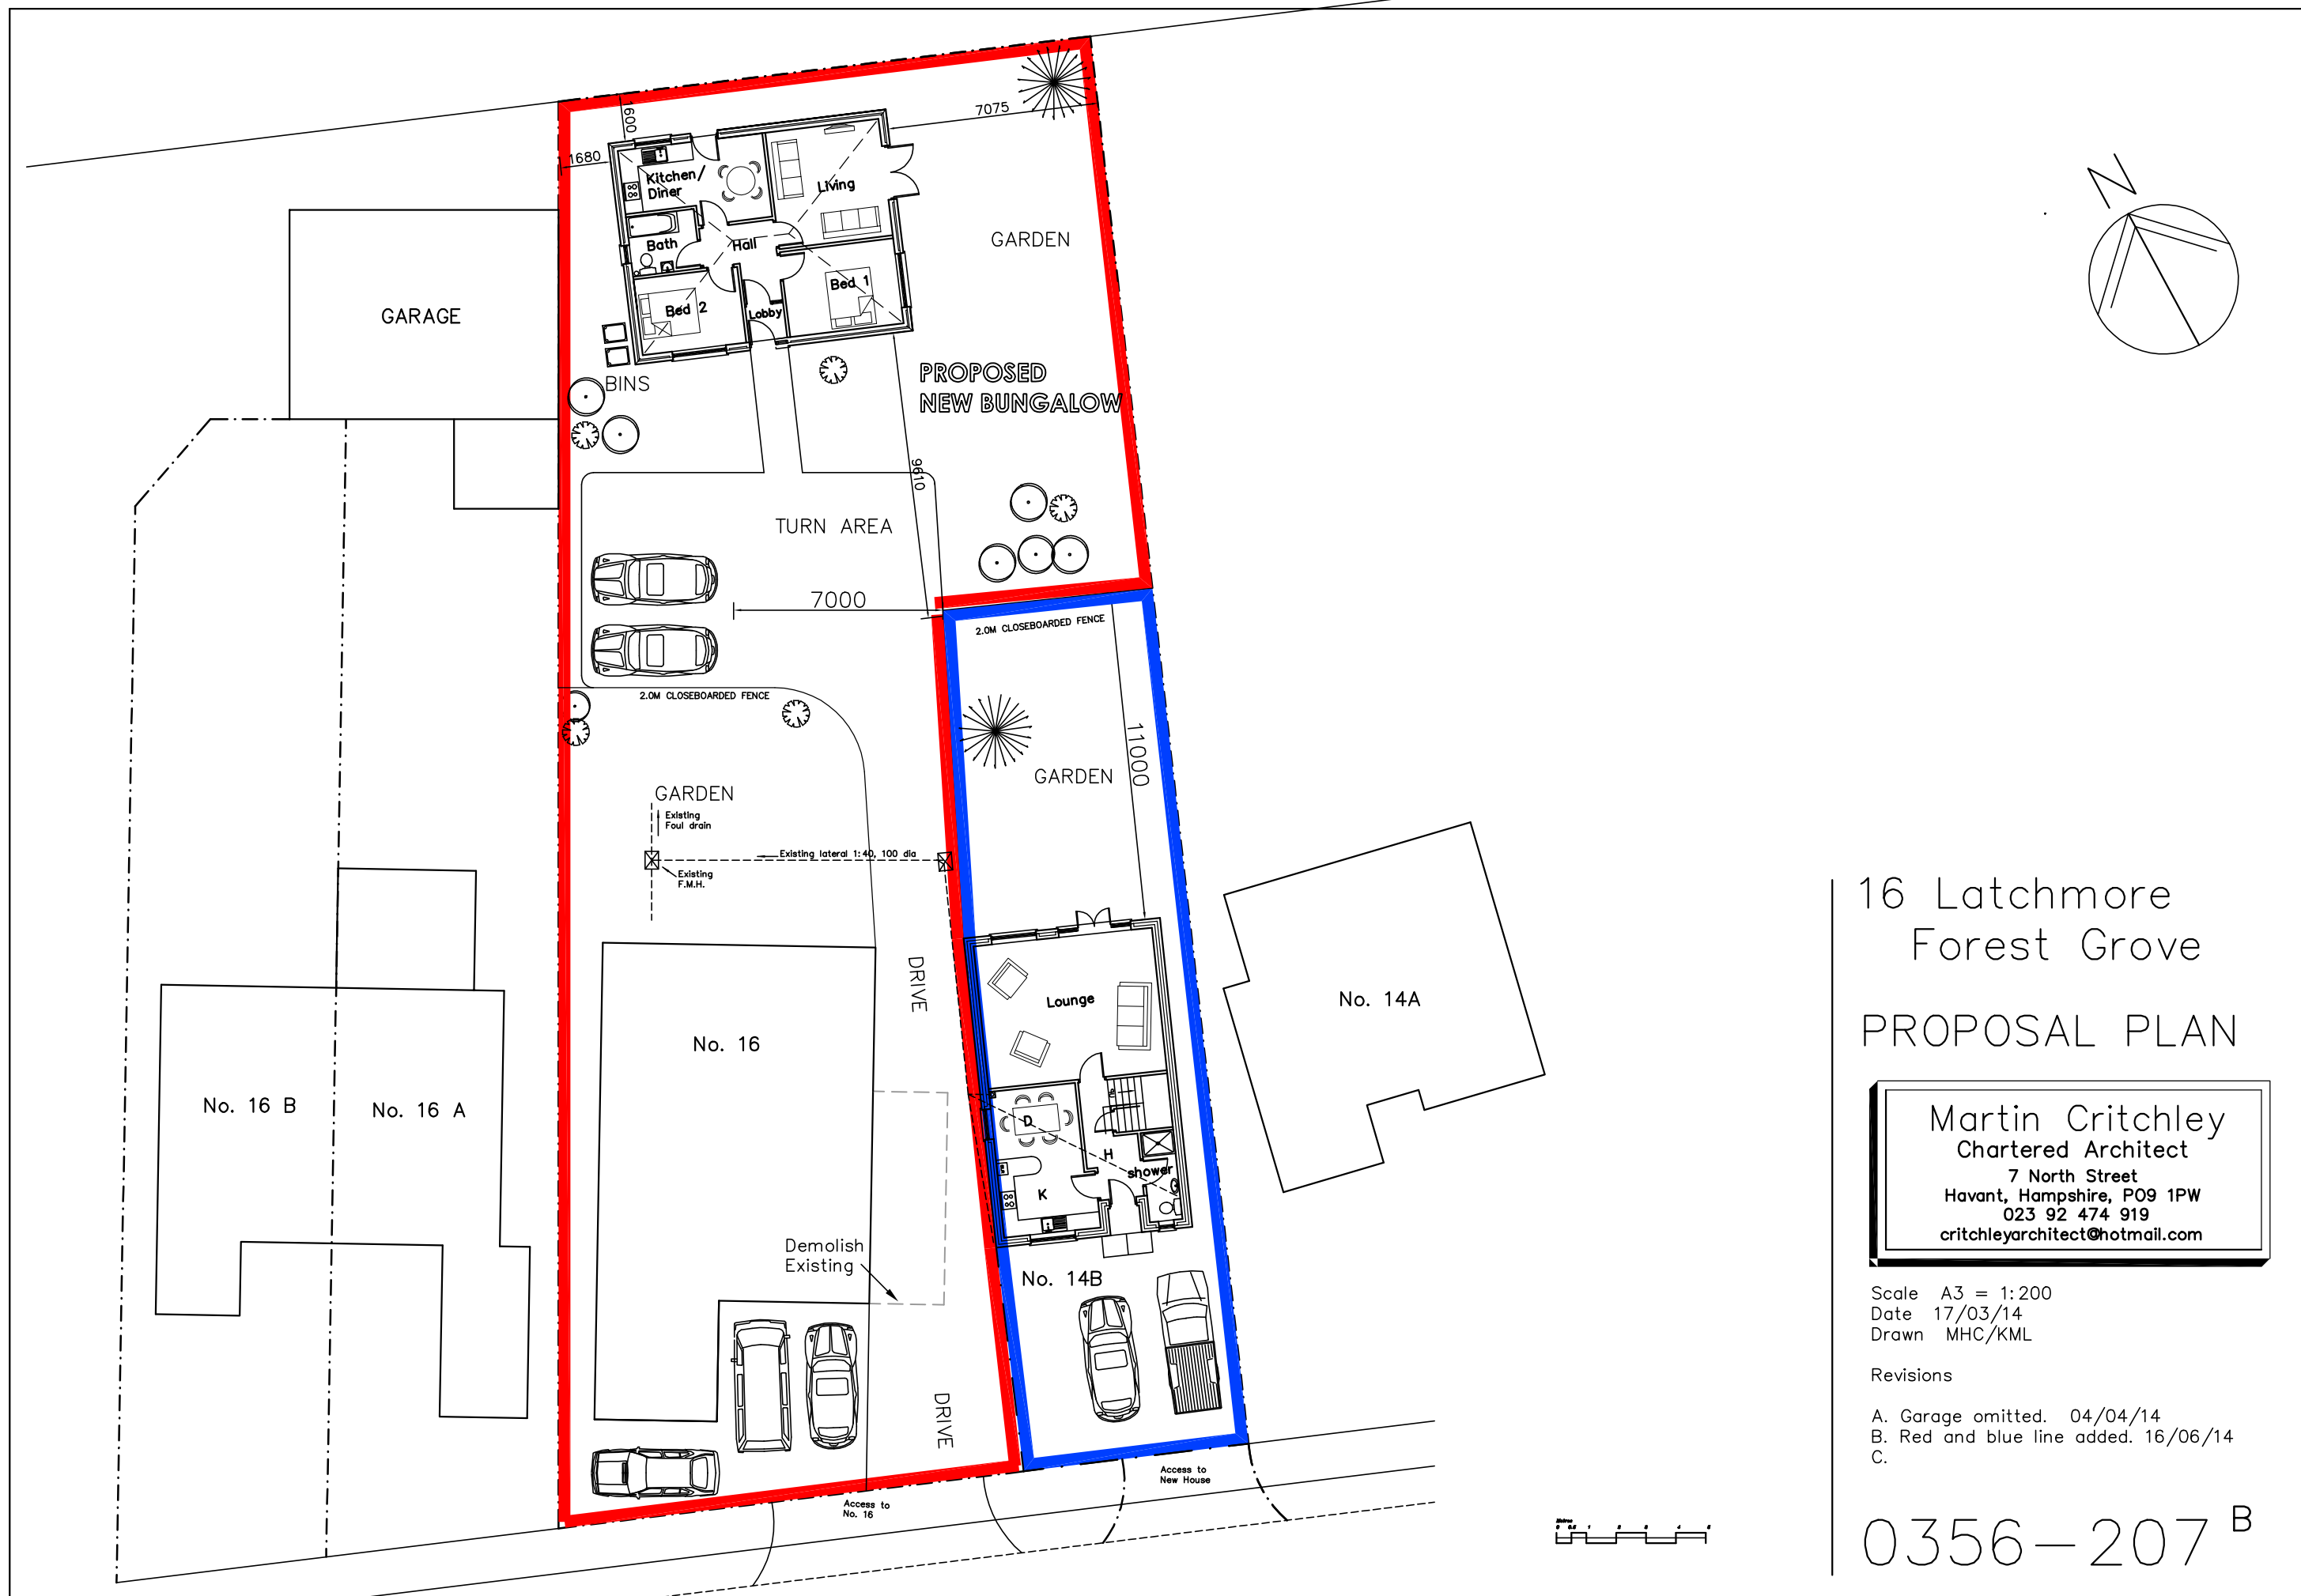

16 Latchmore
Forest Grove
PROPOSAL PLAN


Martin Critchley
Chartered Architect
7 North Street
Havant, Hampshire, PO9 1PW
023 92 474 919
critchleyarchitect@hotmail.com

Scale A3 = 1:200
Date 17/03/14
Drawn MHC/KML

Revisions

A. Garage omitted. 04/04/14
B. Red and blue line added. 16/06/14
C.

0356-207^B

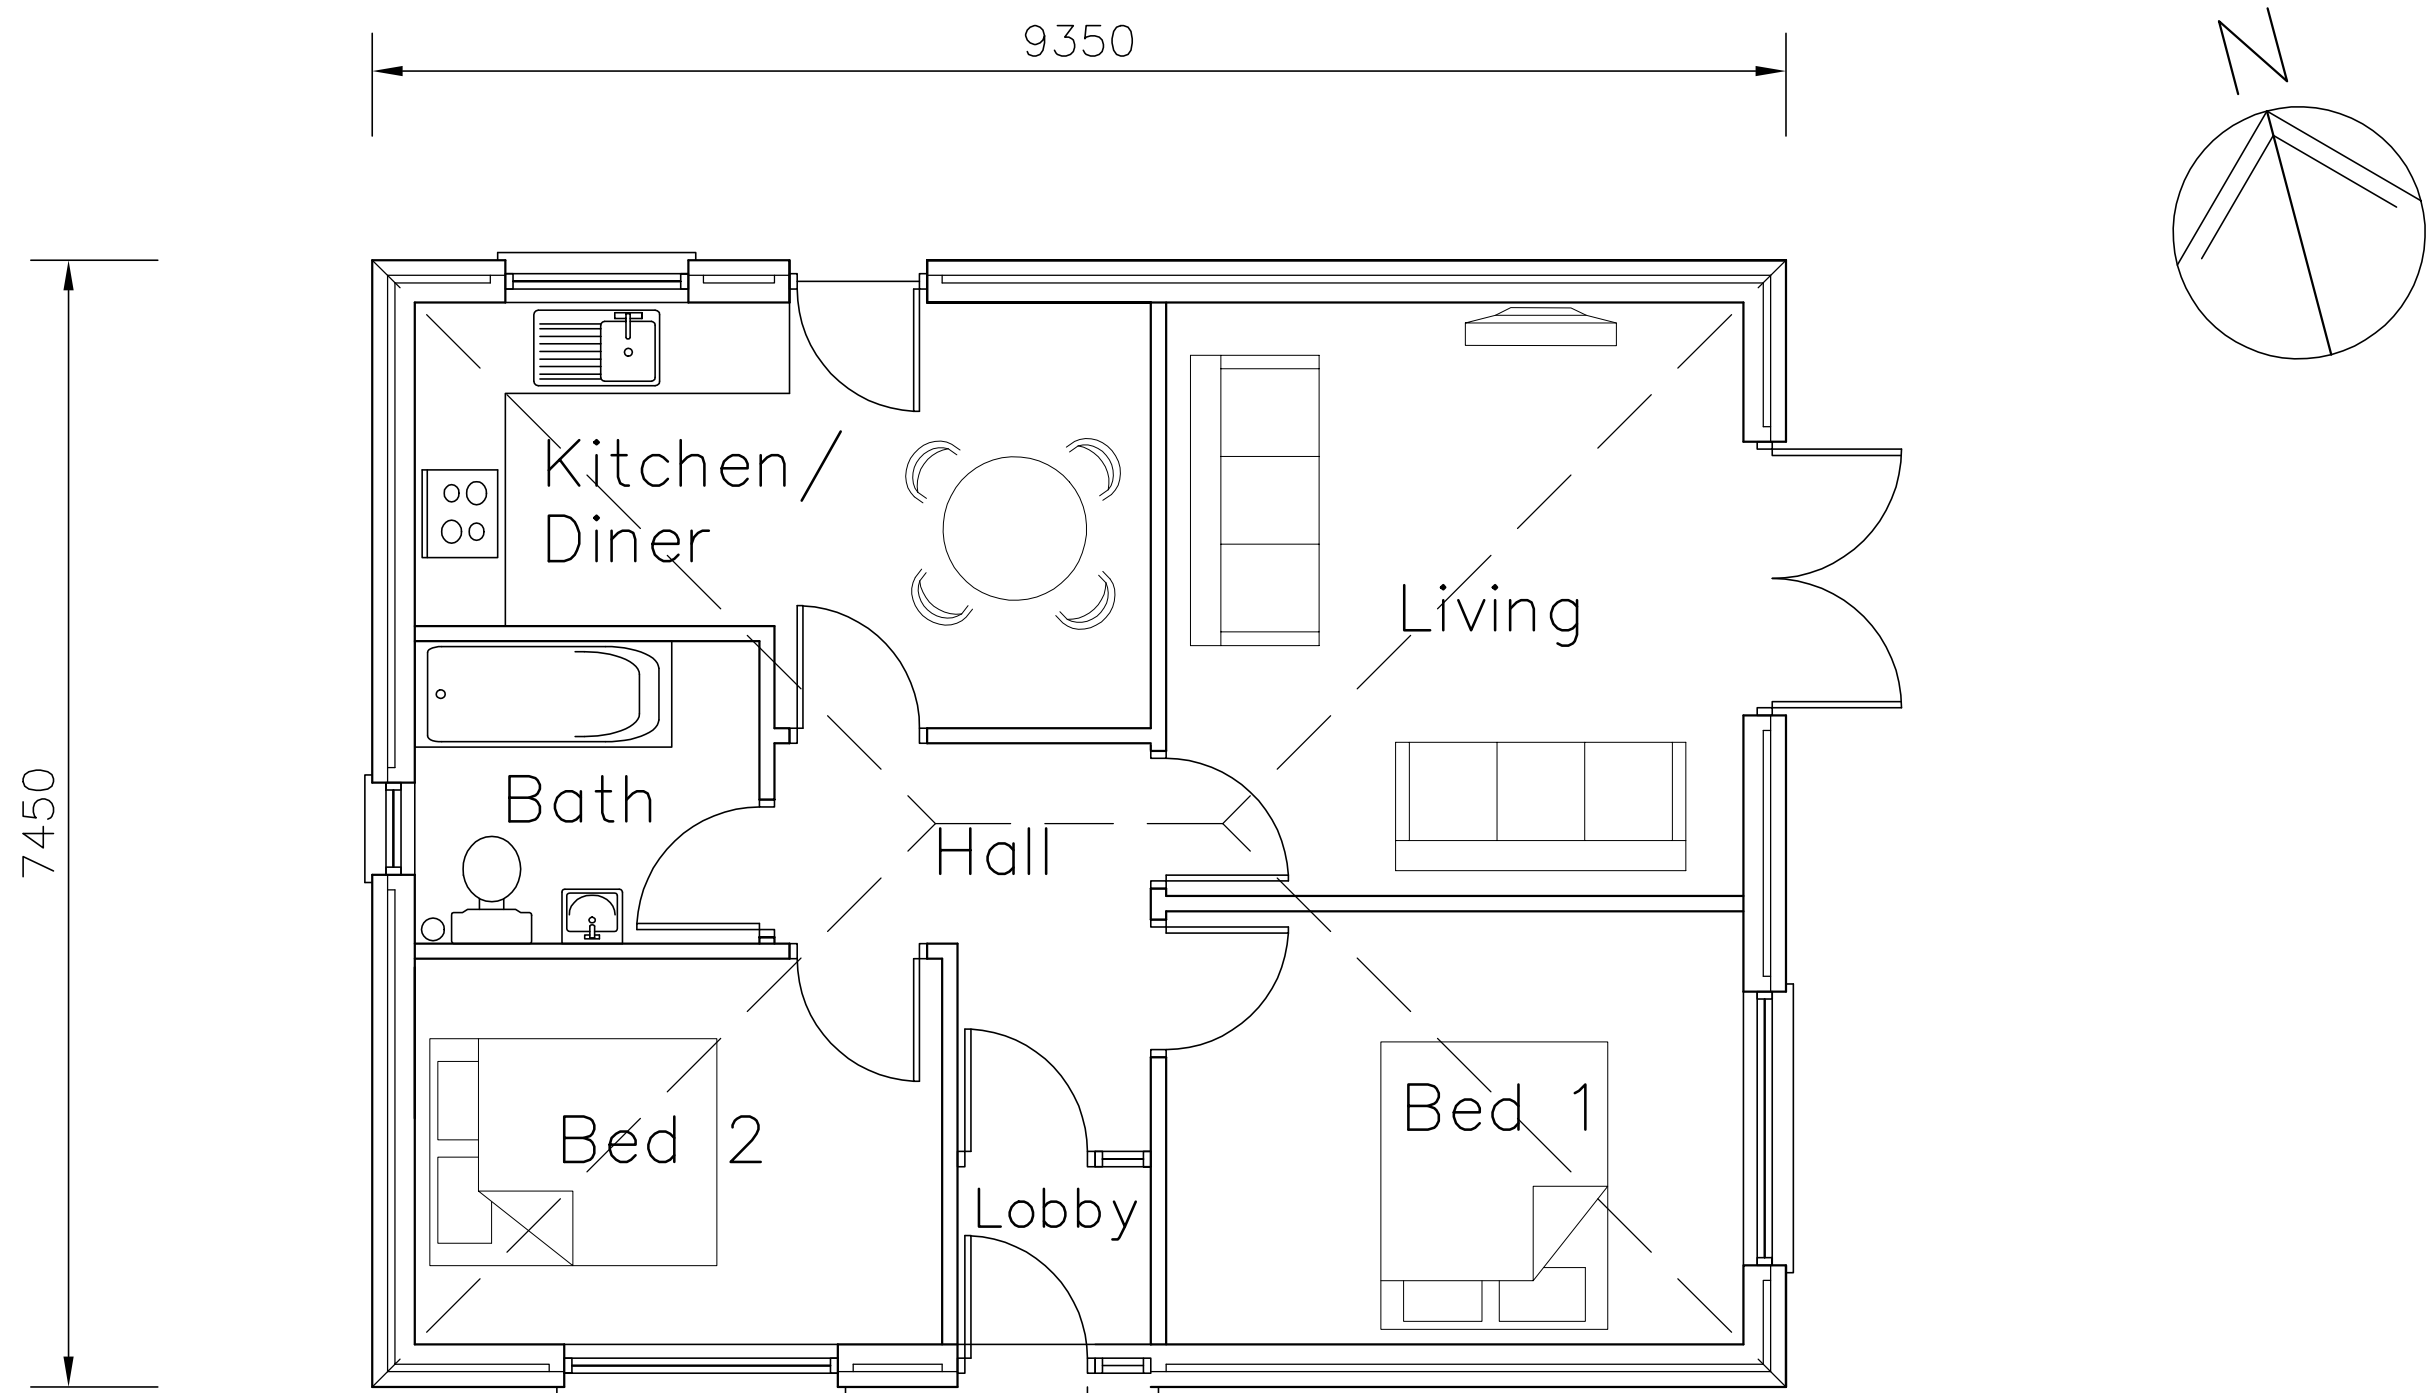

16 Latchmore Forest Grove
Cowplain
PO8 8XG
metres

New Bungalow
Proposal Plan

Revisions

- A.
- B.

10


Martin Critchley
Chartered Architect
7 North Street
Havant, Hampshire, PO9 1PW
023 92 474 919
critchleyarchitect@hotmail.com

Scale A3 = 1:50
Date 11/03/14
Drawn MHC/KML


0356-322⁰



SOUTH

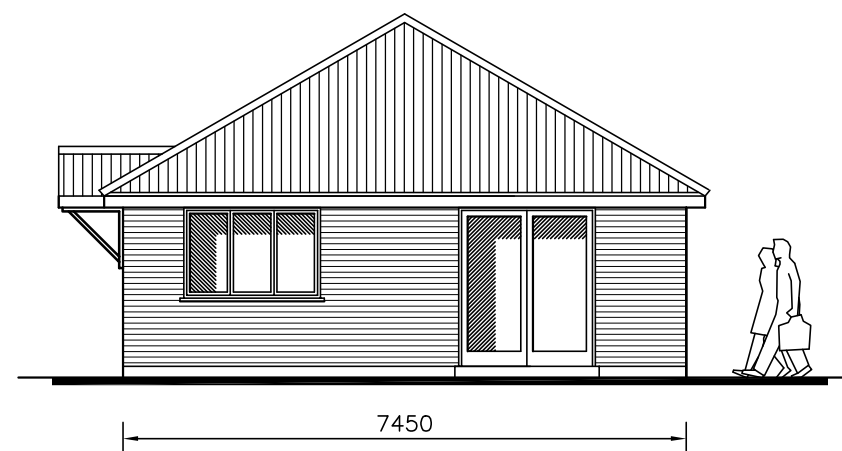

EAST

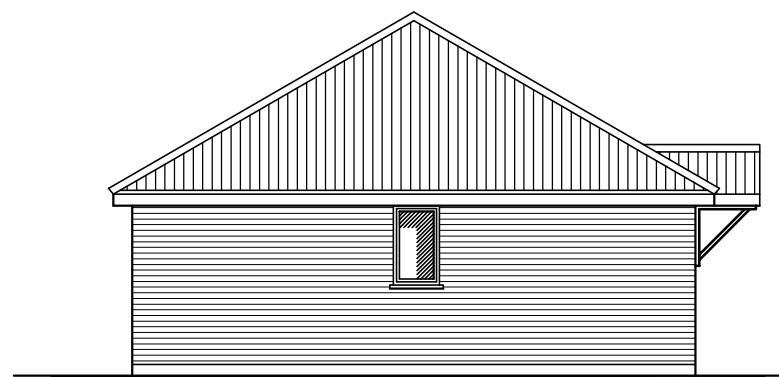

WEST



NORTH

NEW BUNGALOW
16 Latchmore Forest Grove
Cowplain
PO8 8XG

PROPOSED ELEVATIONS

Revisions

- A.
- B.
- C.

Martin Critchley
Chartered Architect
7 North Street
Havant, Hampshire, PO9 1PW
023 92 474 919
critchleyarchitect@hotmail.com

Scale A3 = 1:100
Drawn MHC/JHL/KML
Date 11/03/14

metres

10

20

30

0356-422⁰