



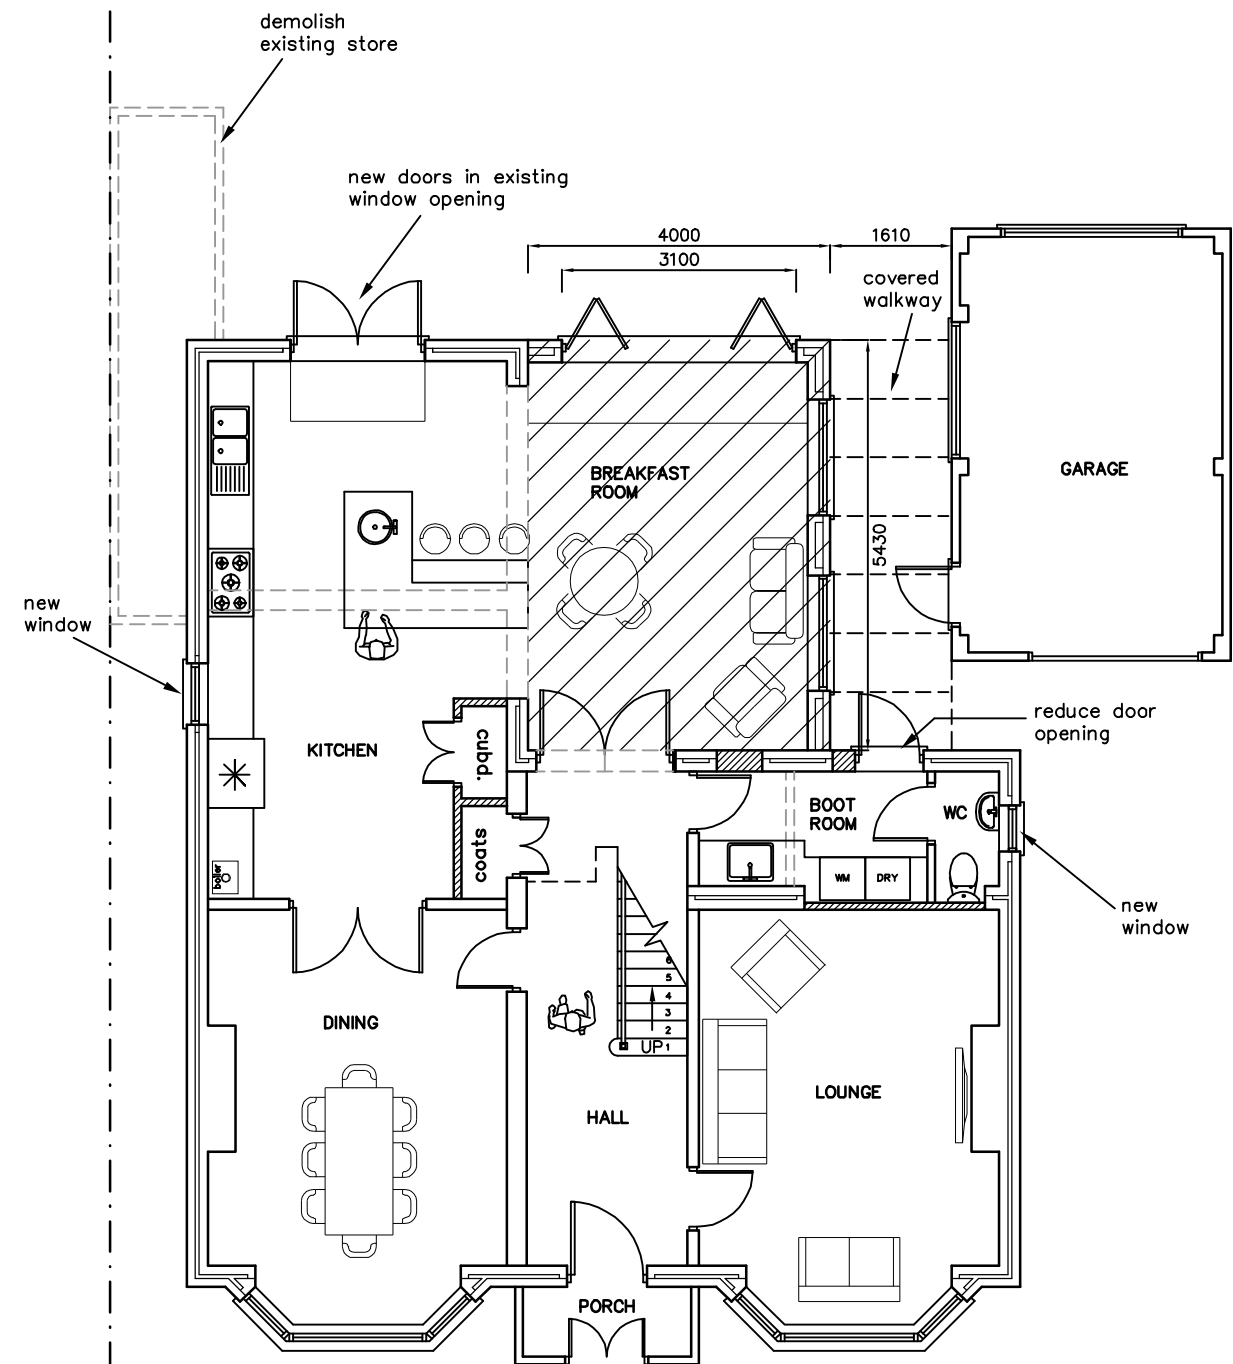

GROUND

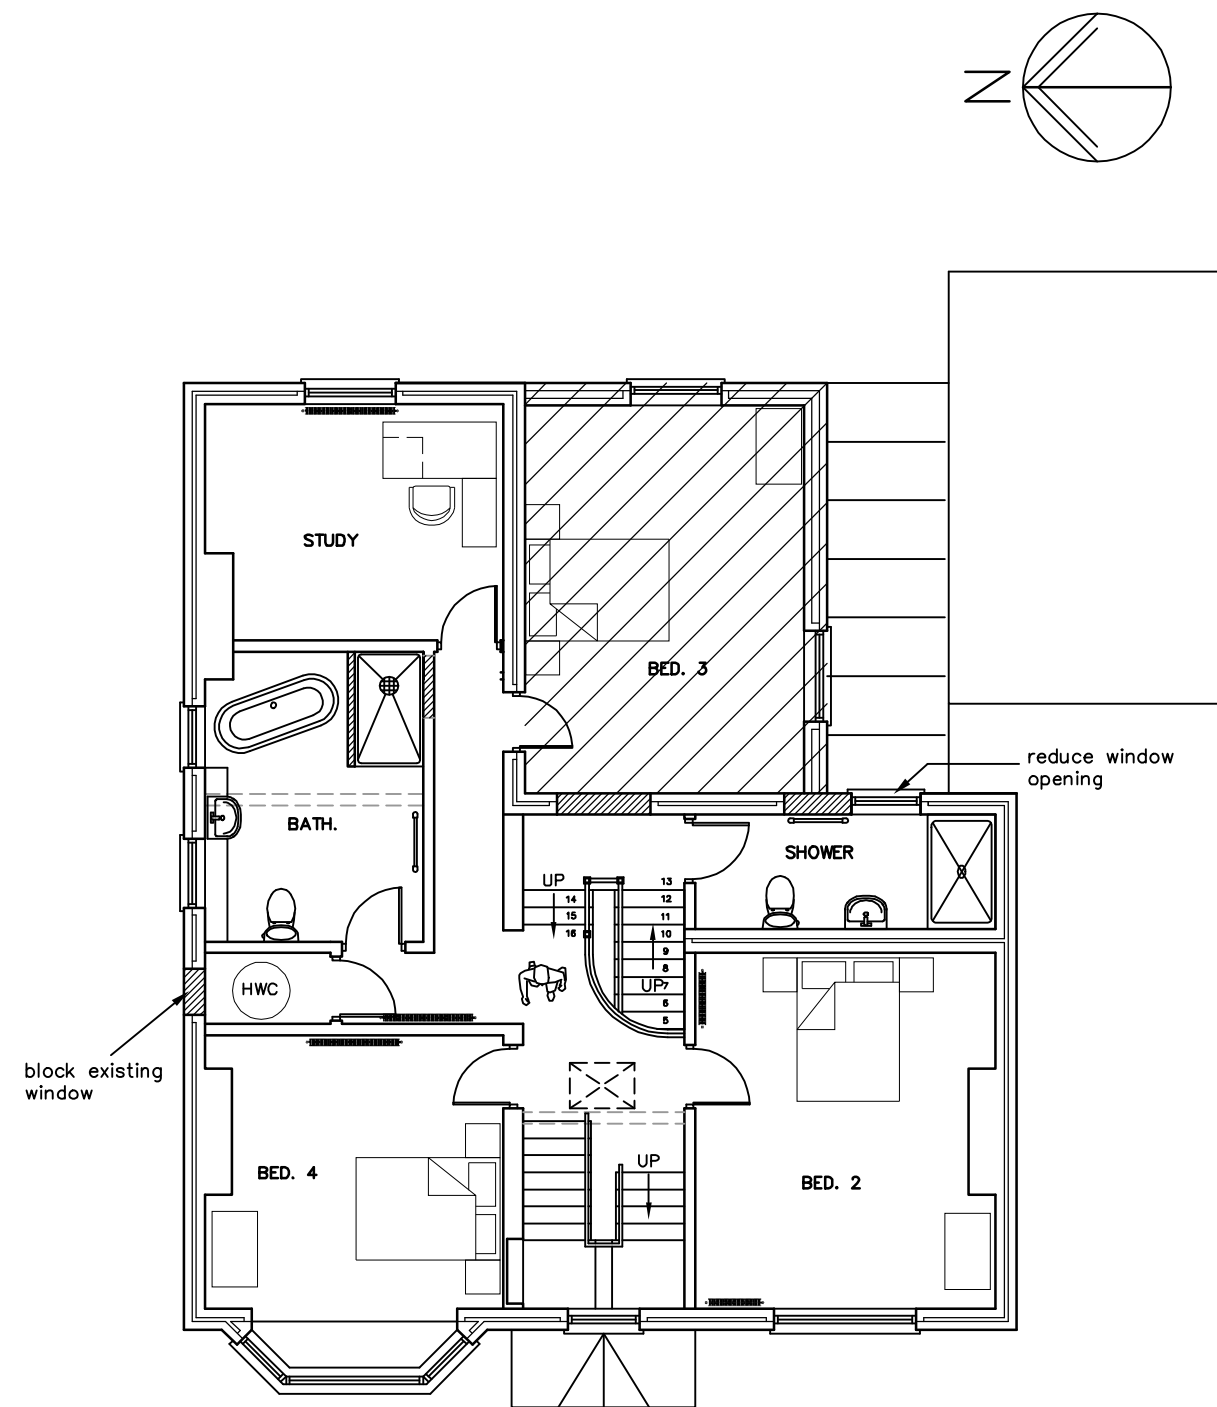


FIRST

55 Langstone Road,
Havant
PO9 1RB

PROPOSAL PLANS

Revisions

- A. Client revisions. 27/08/15
- B. Client revisions. 09/09/15
- C. Client revisions. 29/09/15
- D. Minor revisions. 07/10/15
- E. Notes added. 27/10/15

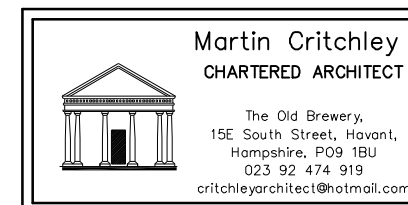

Scale A3 = 1:100
Date 18/08/15
Drawn ELR/JHL

1550-301^E

metres

10

20

30