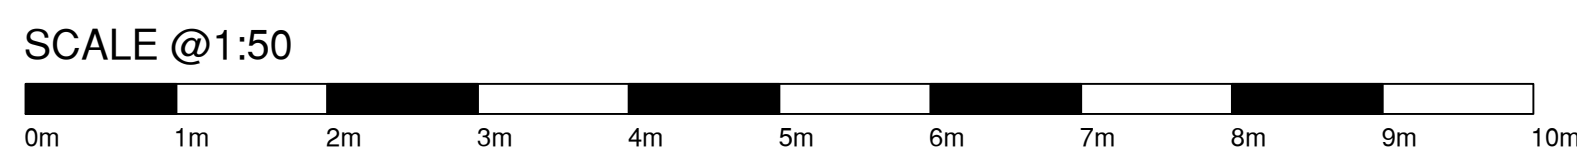


Please refer to figured dimensions.

Aspect House
Manchester Road
Altrincham WA14 5PG
t: +44 (0)161 926 6000
www.stylesandwood.co.uk

[illegible]

project

EMSWORTH
15 HIGH ST, EMSWORTH
HAMPSHIRE, PO10 7AF

title

ELEVATION 1

AS PROPOSED PLANNING

scale 1:50 @ A1

drn	
-----	--

date	27/01/15
------	----------

consultants' drawing number	D0572-614-004
-----------------------------	---------------

rbs drawing number 6599/G1/E1



rev.