
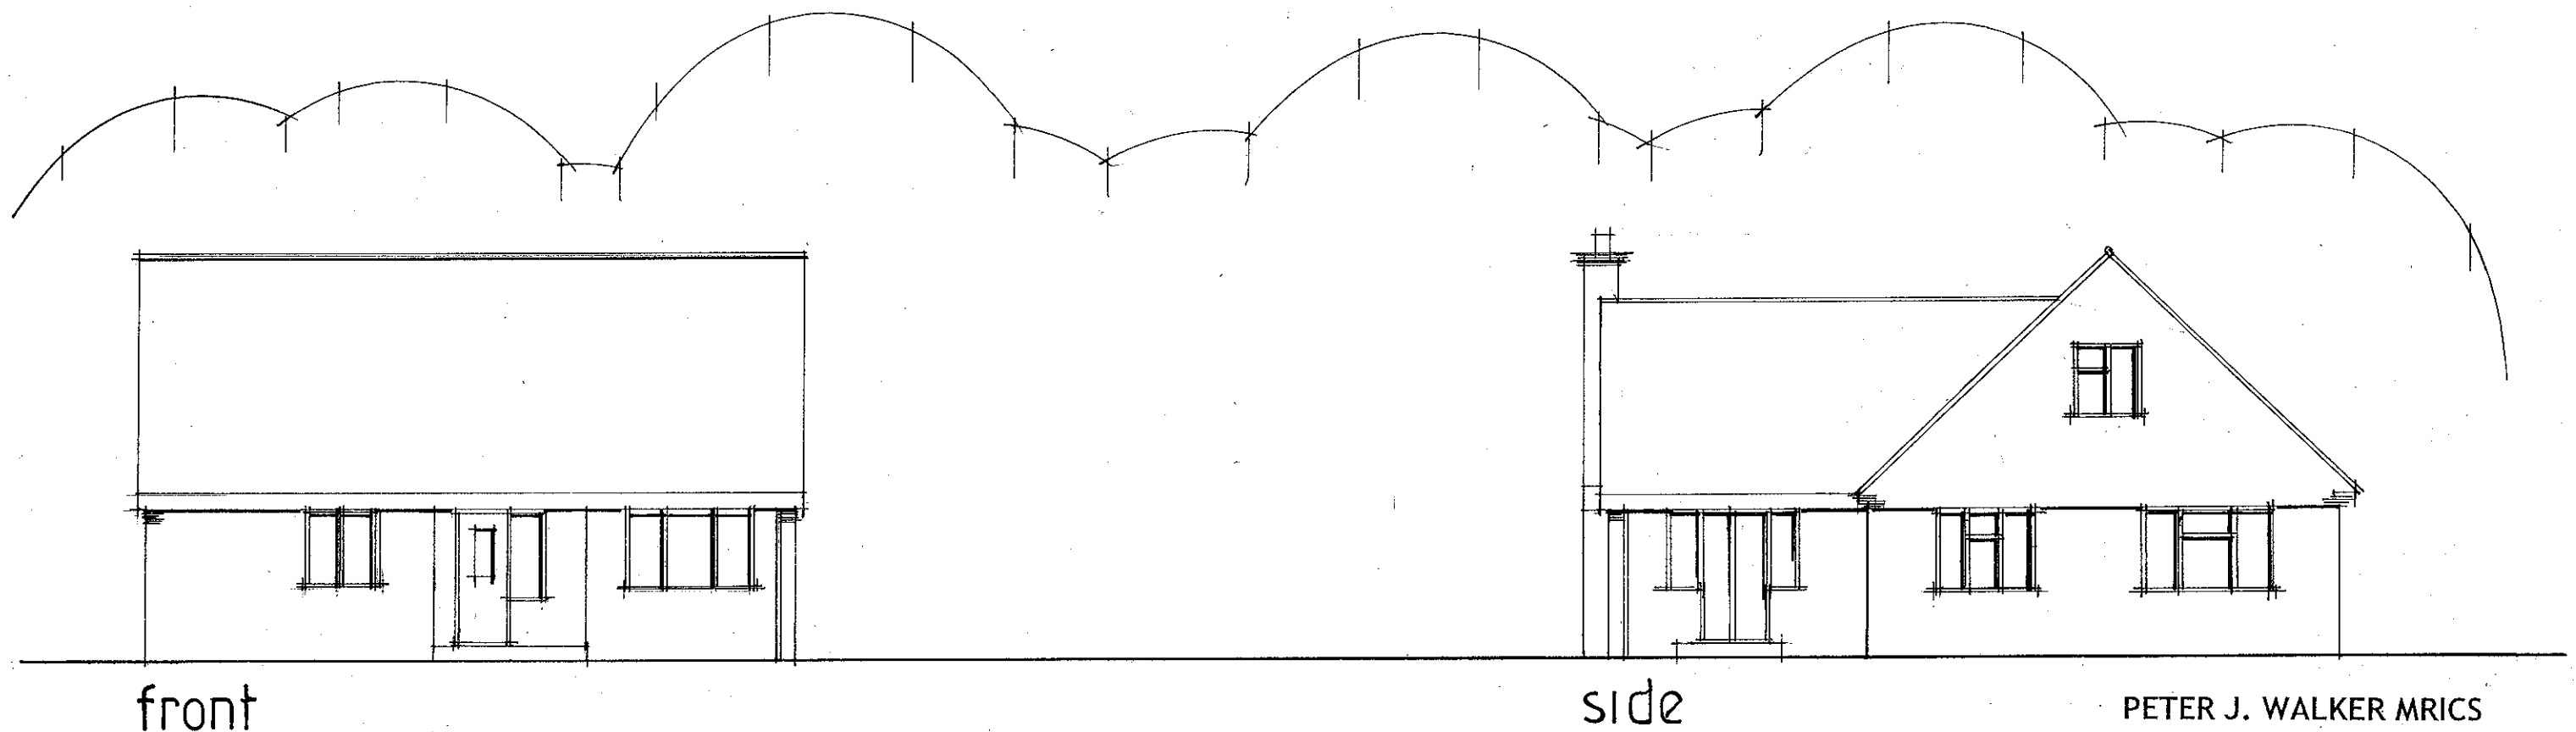


**PROPOSED ALTERATIONS AND ADDITIONS
8, LIME GROVE, HAYLING ISLAND, HANTS.
FOR MR & MRS C. UPTON.**

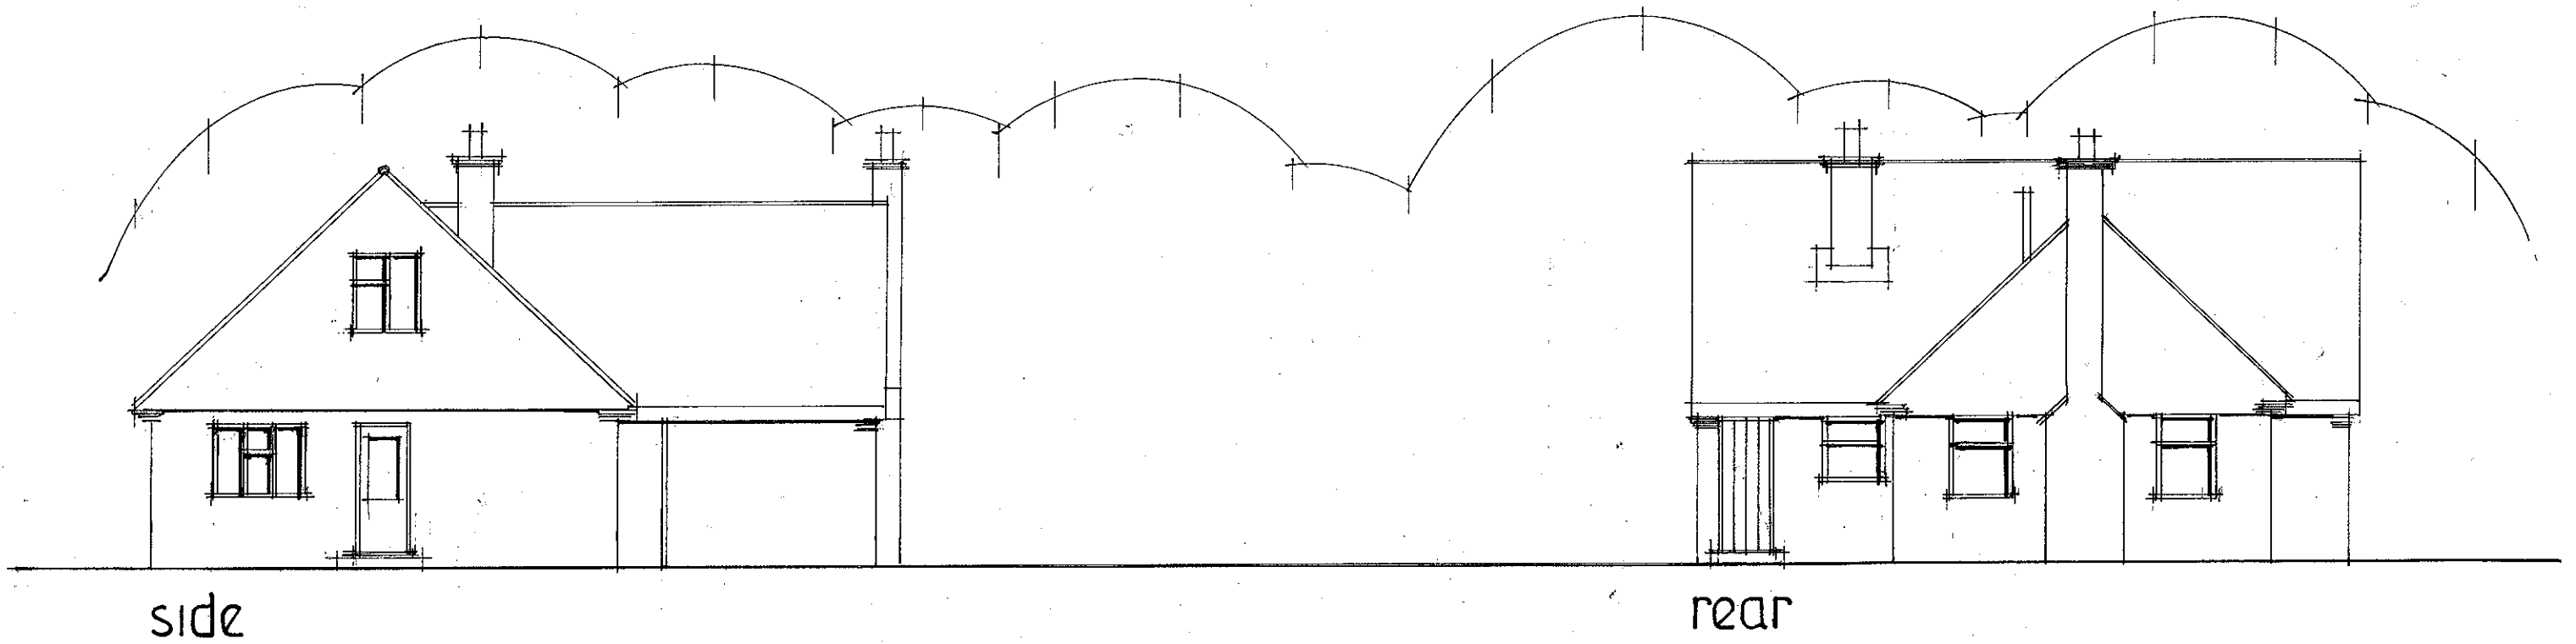

date feb 2013
scale 1:100

EXISTING ELEVATIONS

PETER J. WALKER MRICS
CHARTERED SURVEYOR
182 SEAFRONT, HAYLING ISLAND, HANTS
PO11 9 AN

TEL: 02392 467571