
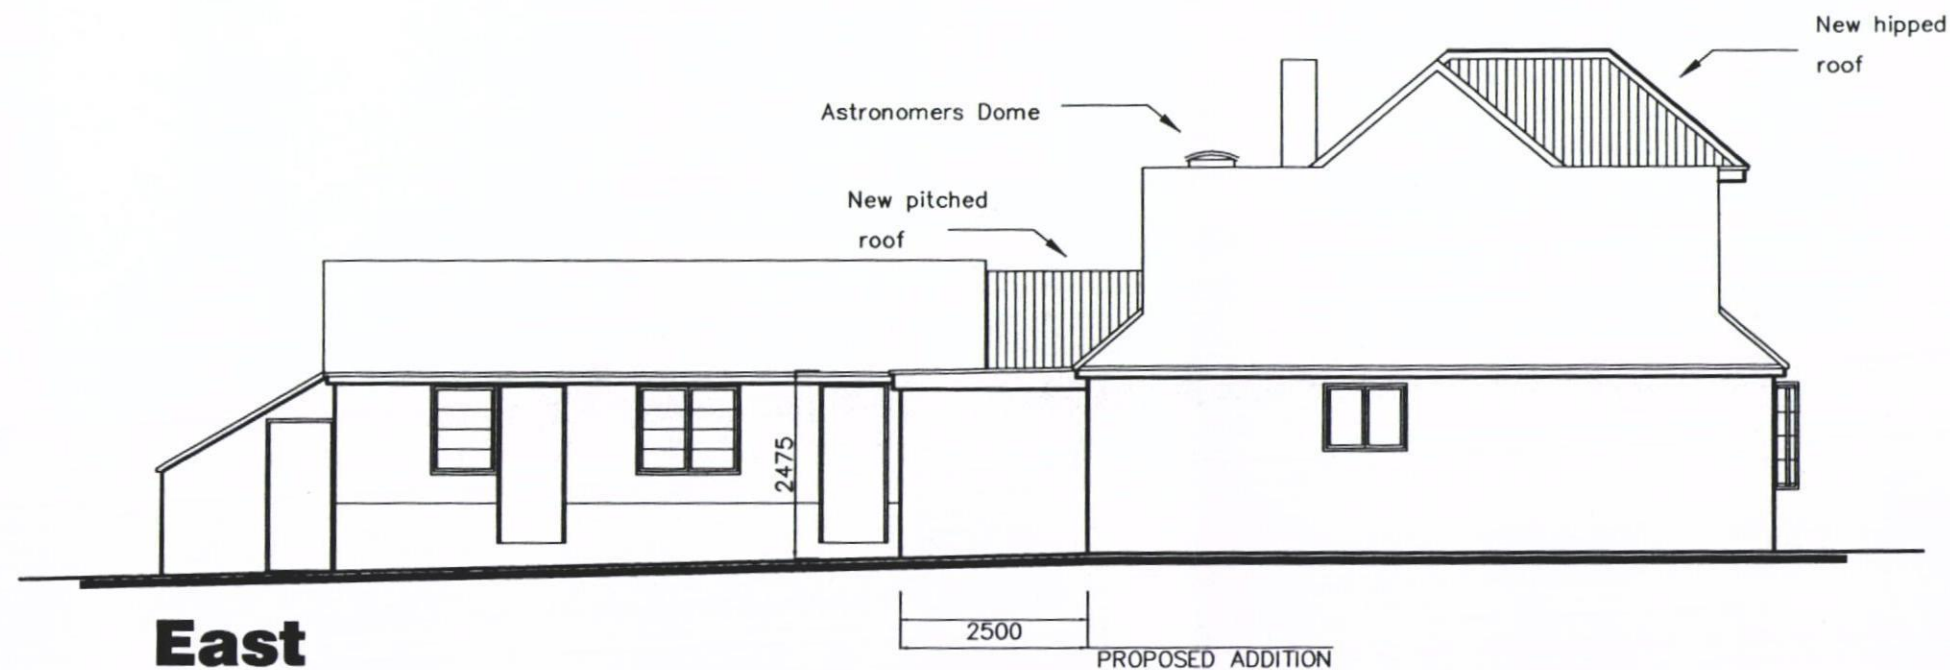
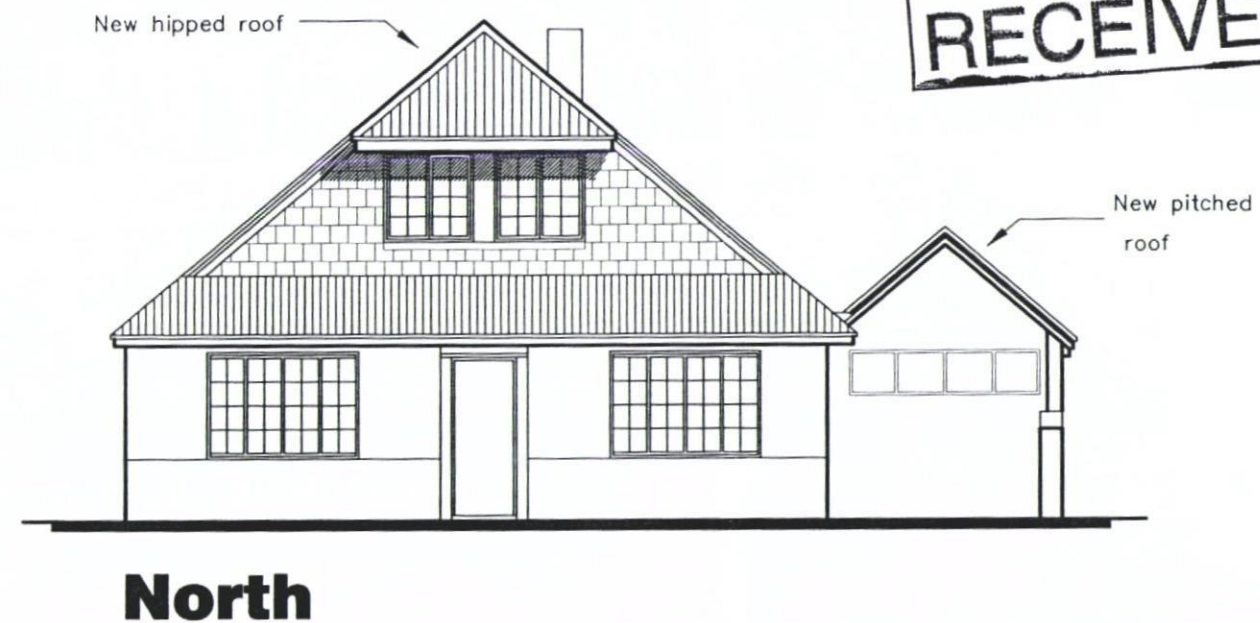


HAVANT BOROUGH
COUNCIL
16 AUG 2012
RECEIVED

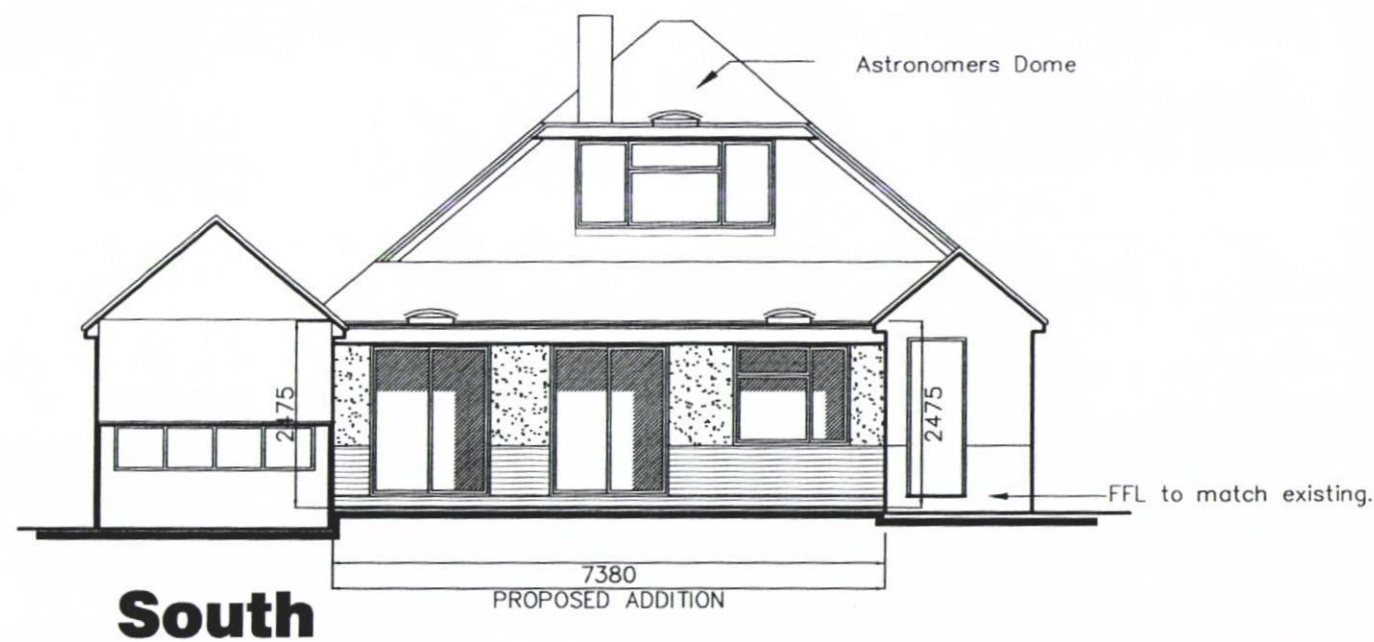

Ridgewood
Westbourne Road
**PROPOSAL
ELEVATIONS**

Martin Critchley
Chartered Architect
7 North Street
Havant, Hampshire, PO9 1PW
023 92 474 919
critchleyarchitect@hotmail.com

Scale A3 = 1:100
Drawn JHL/ JSC
Date 20/07/12

Revisions

- A. Extend Overhang. 17/07/12
- B. Eyelid roof. 27/07/12
- C. Omit HL eaves. 30/07/12
- D. Garage roof amendment. 02/08/12
- E. Window added. 15/08/12

1228-402^E