




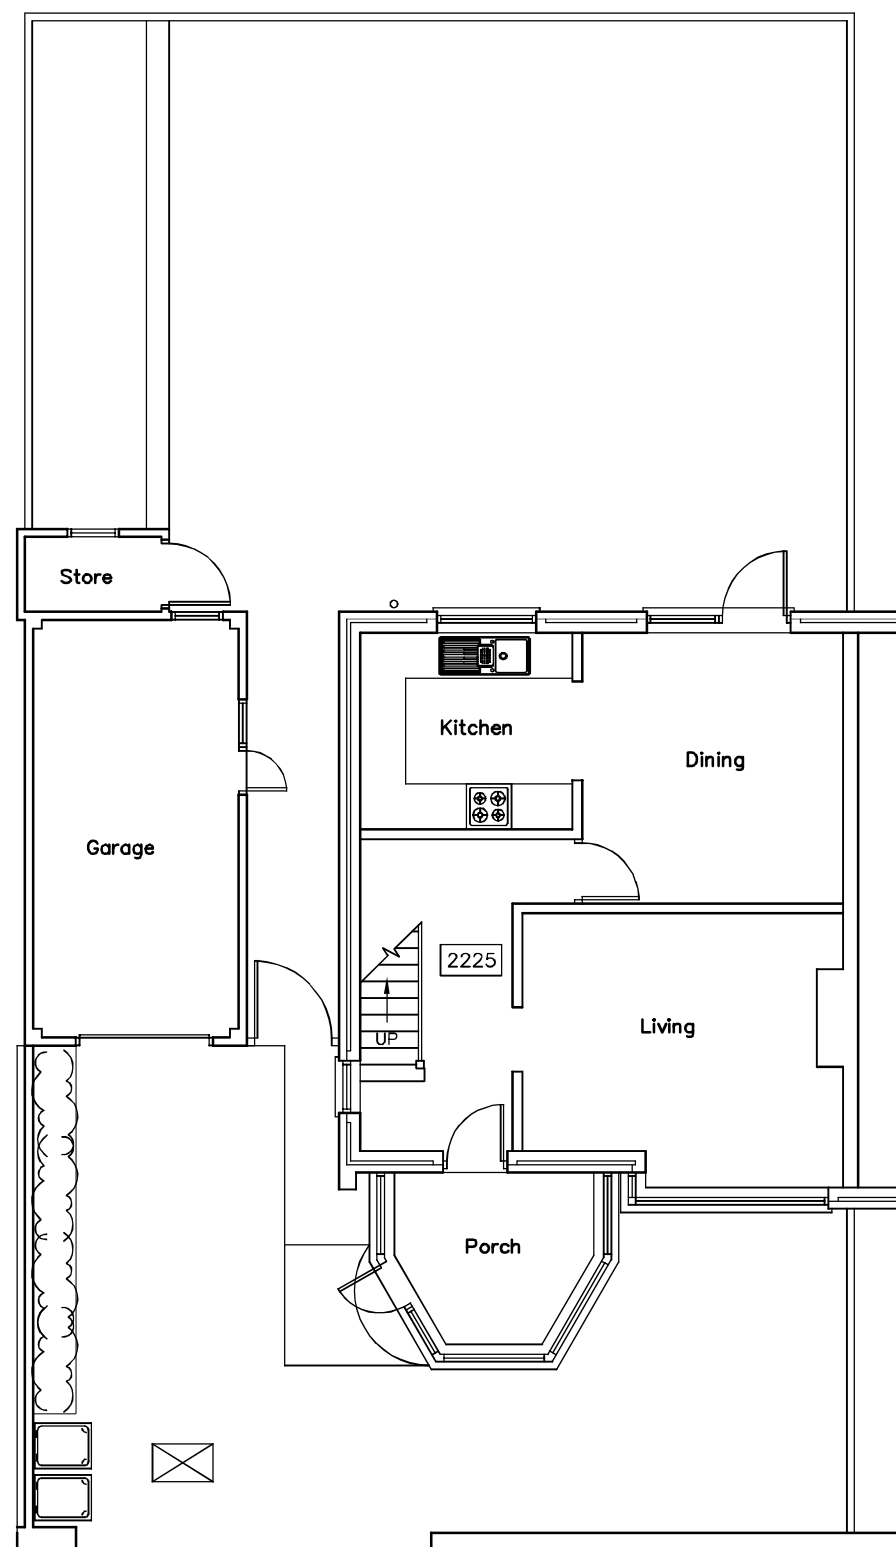

GROUND FLOOR

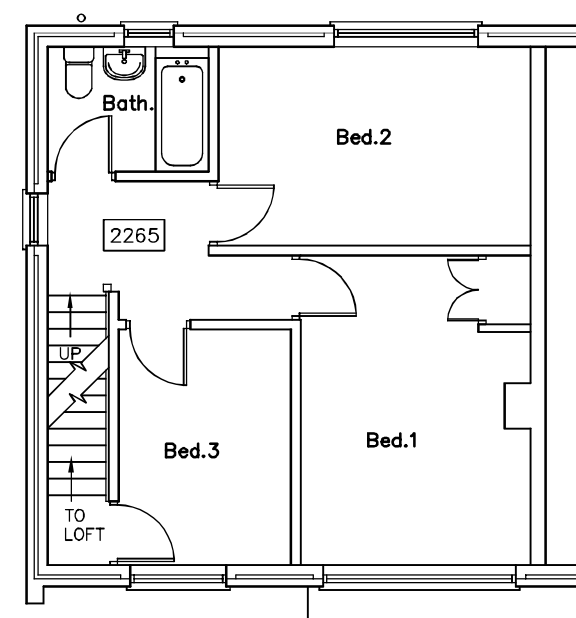

FIRST FLOOR

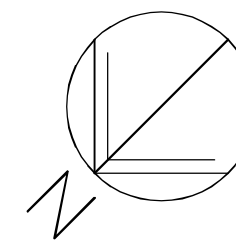

11 Norton Close,
Waterlooville,
P07 7AG

SURVEY PLANS

Revisions

A.
B.
C.
D.



Scale A1 = 1:50, A3 = 1:100
Date 05/02/15
Drawn JHL

1508-101⁰

metres

10

20

30