


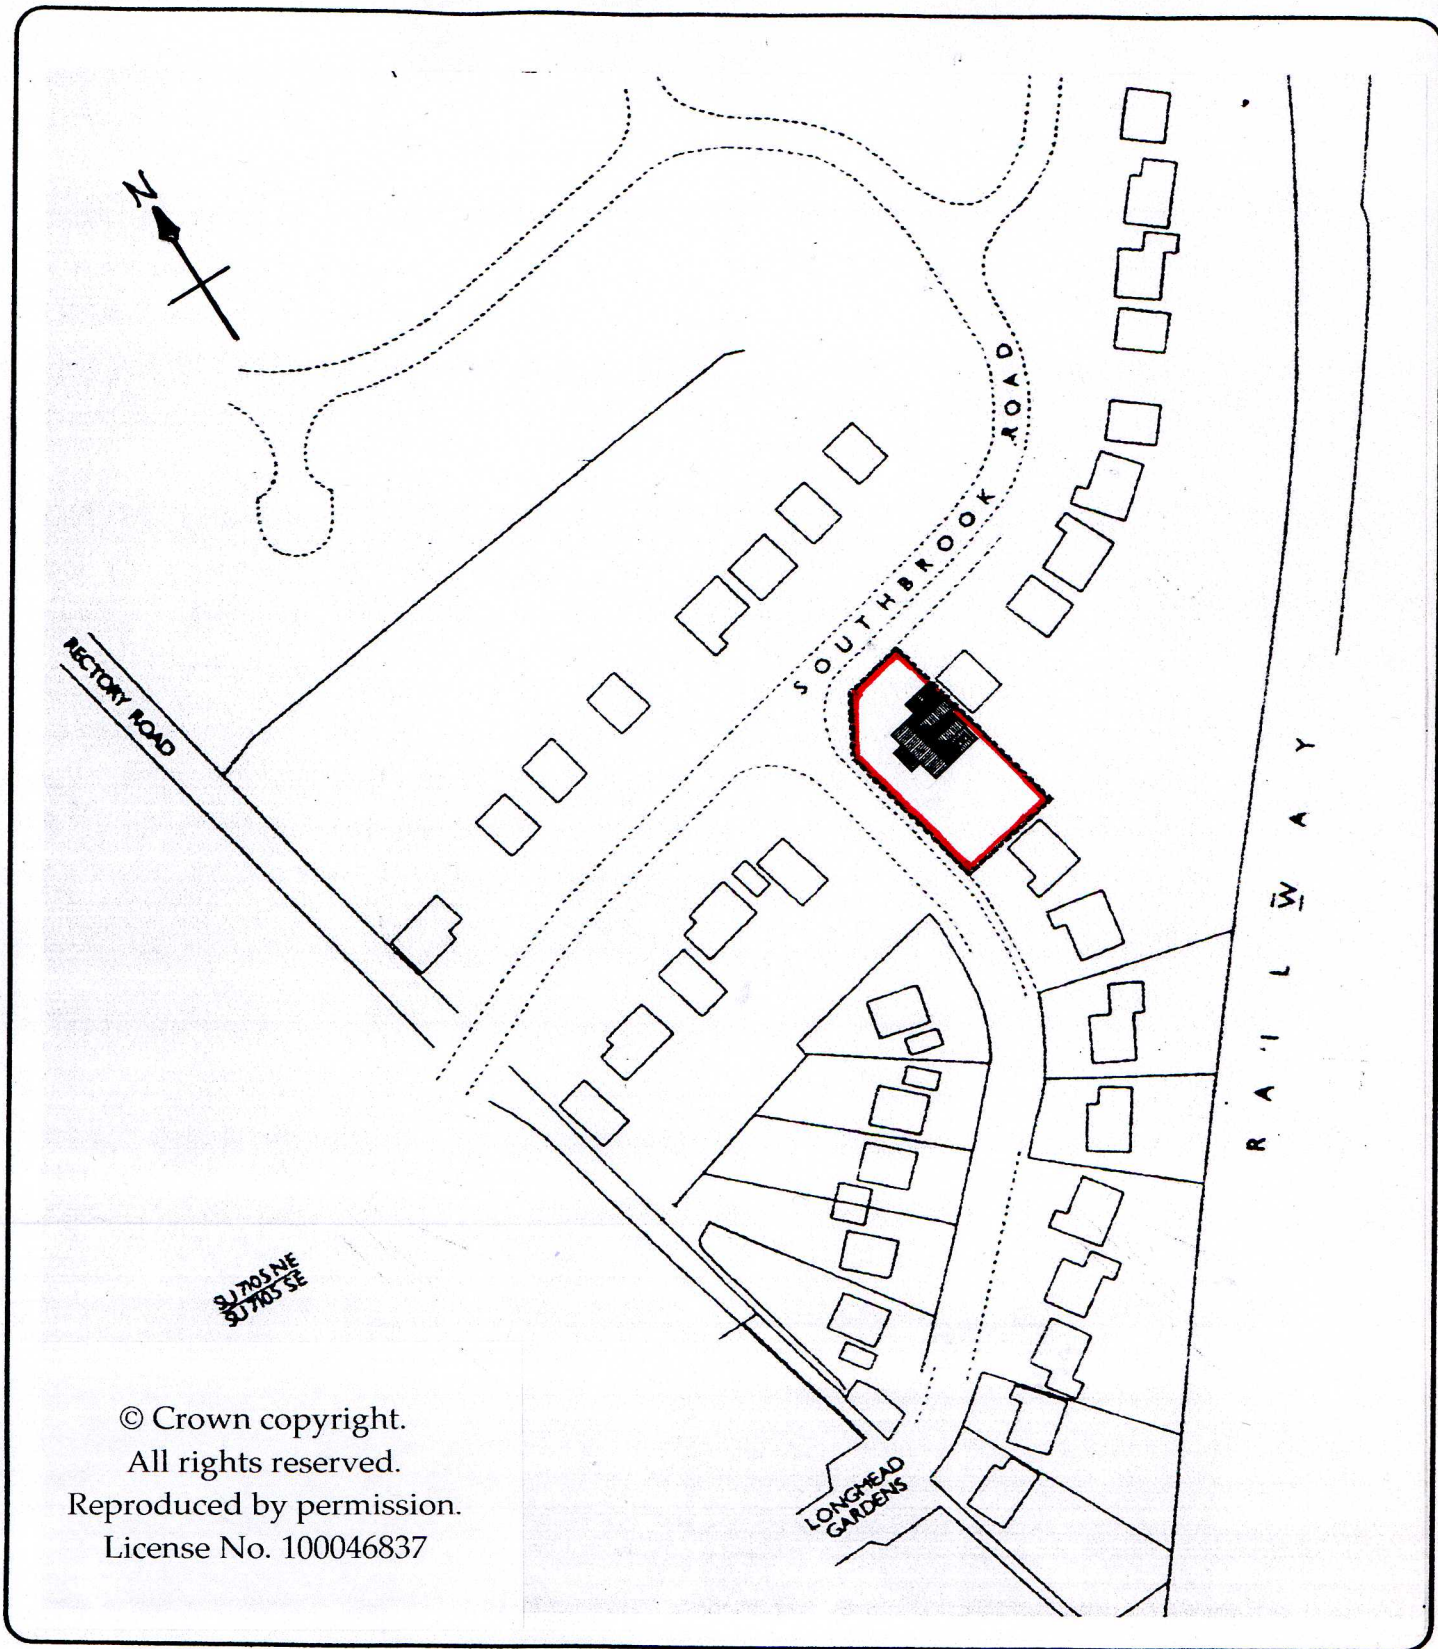



Martin Critchley
CHARTERED ARCHITECT

The Old Brewery,
15E South Street, Havant,
Hampshire, PO9 1BU
023 92 474 919
critchleyarchitect@hotmail.com

Date: 07/07/2014

Scale: 1:1250

Drawn: P.C.

Job

28 SOUTHBROOK ROAD,
HAVANT, PO9 1RN

Title

LOCATION PLAN

Job No.

1430

Drawing No.

201