
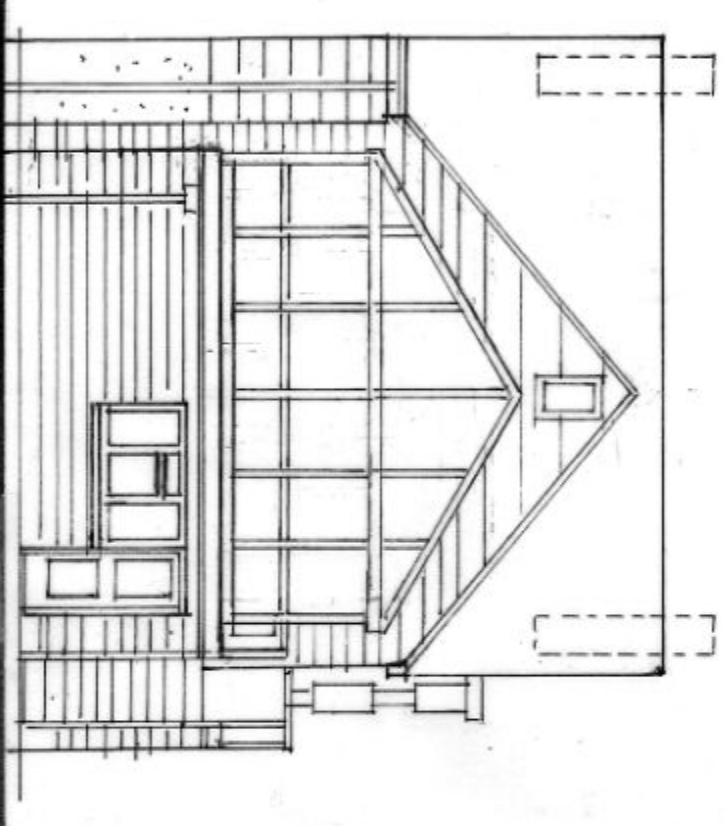
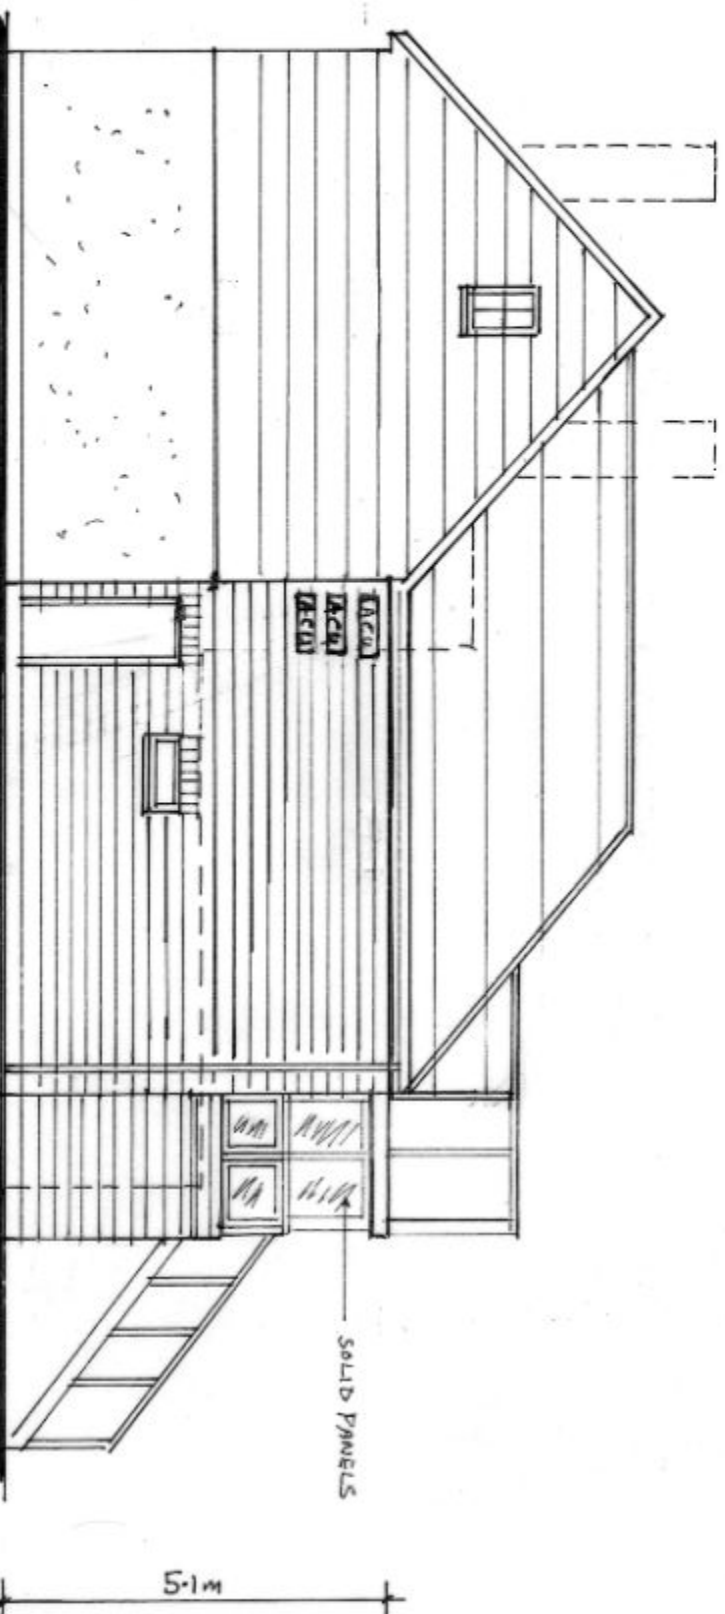


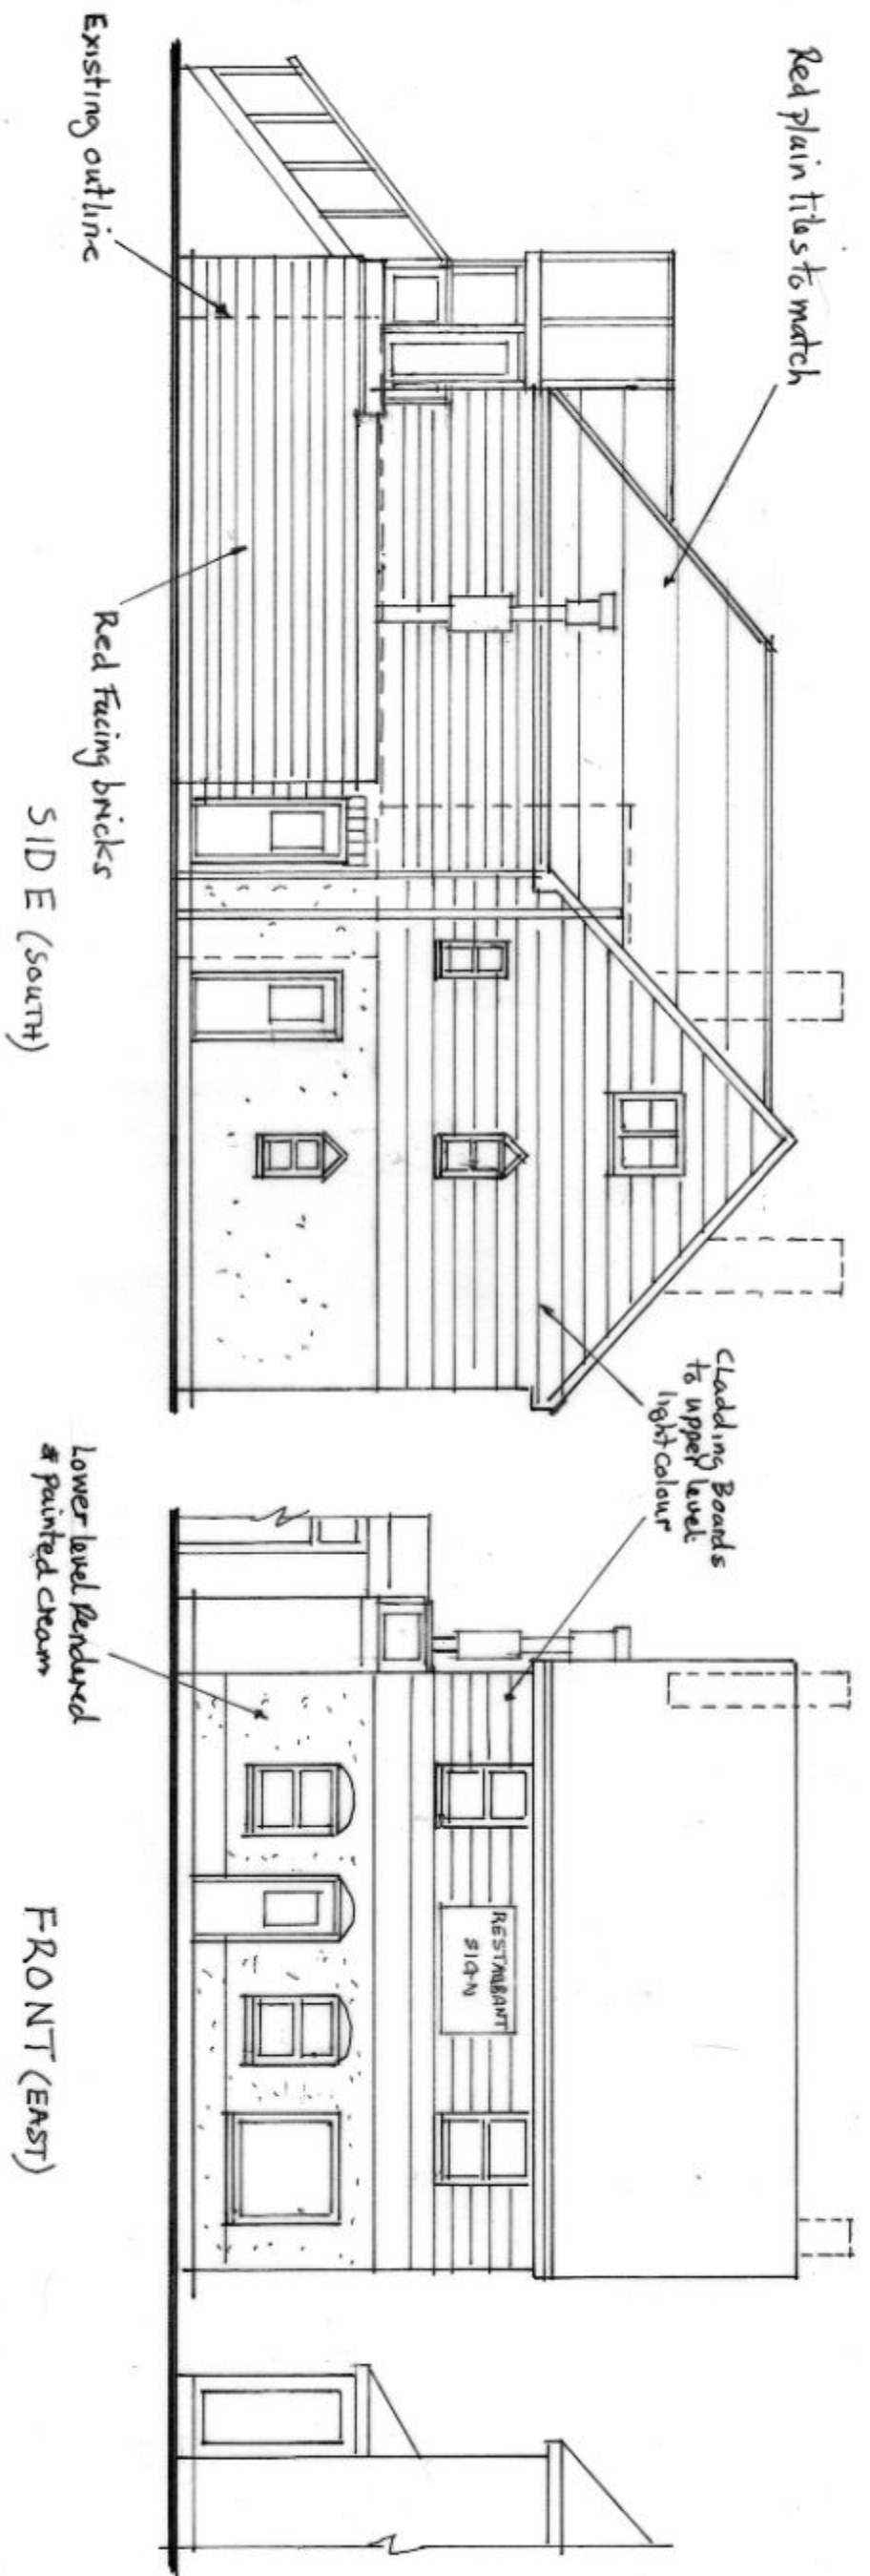

REV: 23/01/2014
 1. All ACU's inserted behind recesses to side wall.
 REV: 18/03/2014
 1. Lower ridge & full hip roof to ext
 2. Provision of rear FF glazed lobby

PROPOSED ELEVATIONS

SCALE: 1:100 @ A3

PROJECT: Proposed Extensions & Alterations

DRAWING: Proposed Elevations SCALE: 1:100

ADDRESS: 36-38 North Street
 Ermsworth PO10 7DG

CLIENT: Mr M Gupta