

HAVANT BOROUGH
COUNCIL

02 OCT 2014


RECEIVED

COUNTY PLANNING
HAMPSHIRE COUNTY COUNCIL


App No. APP/14/00864

30 SEP 2014

PERMISSION GRANTED
SUBJECT TO CONDITIONS
REFUSED

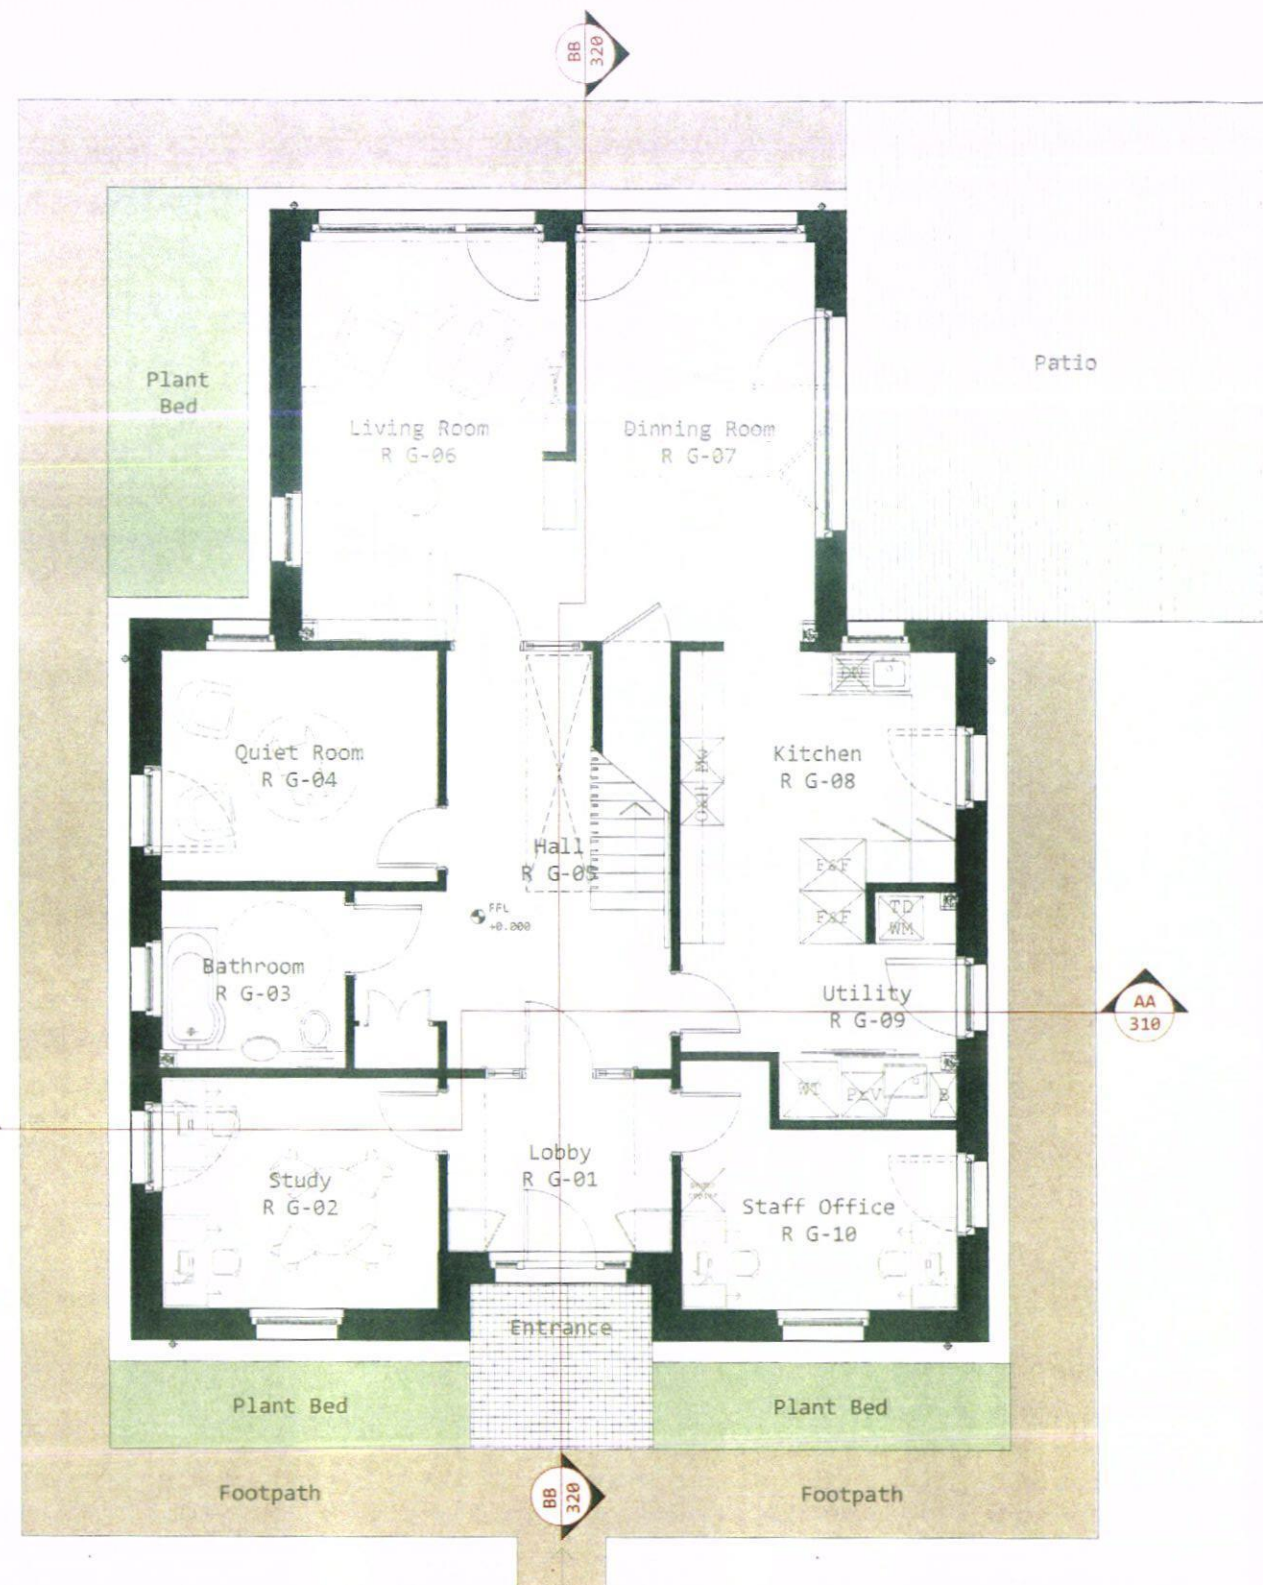

Ground Floor

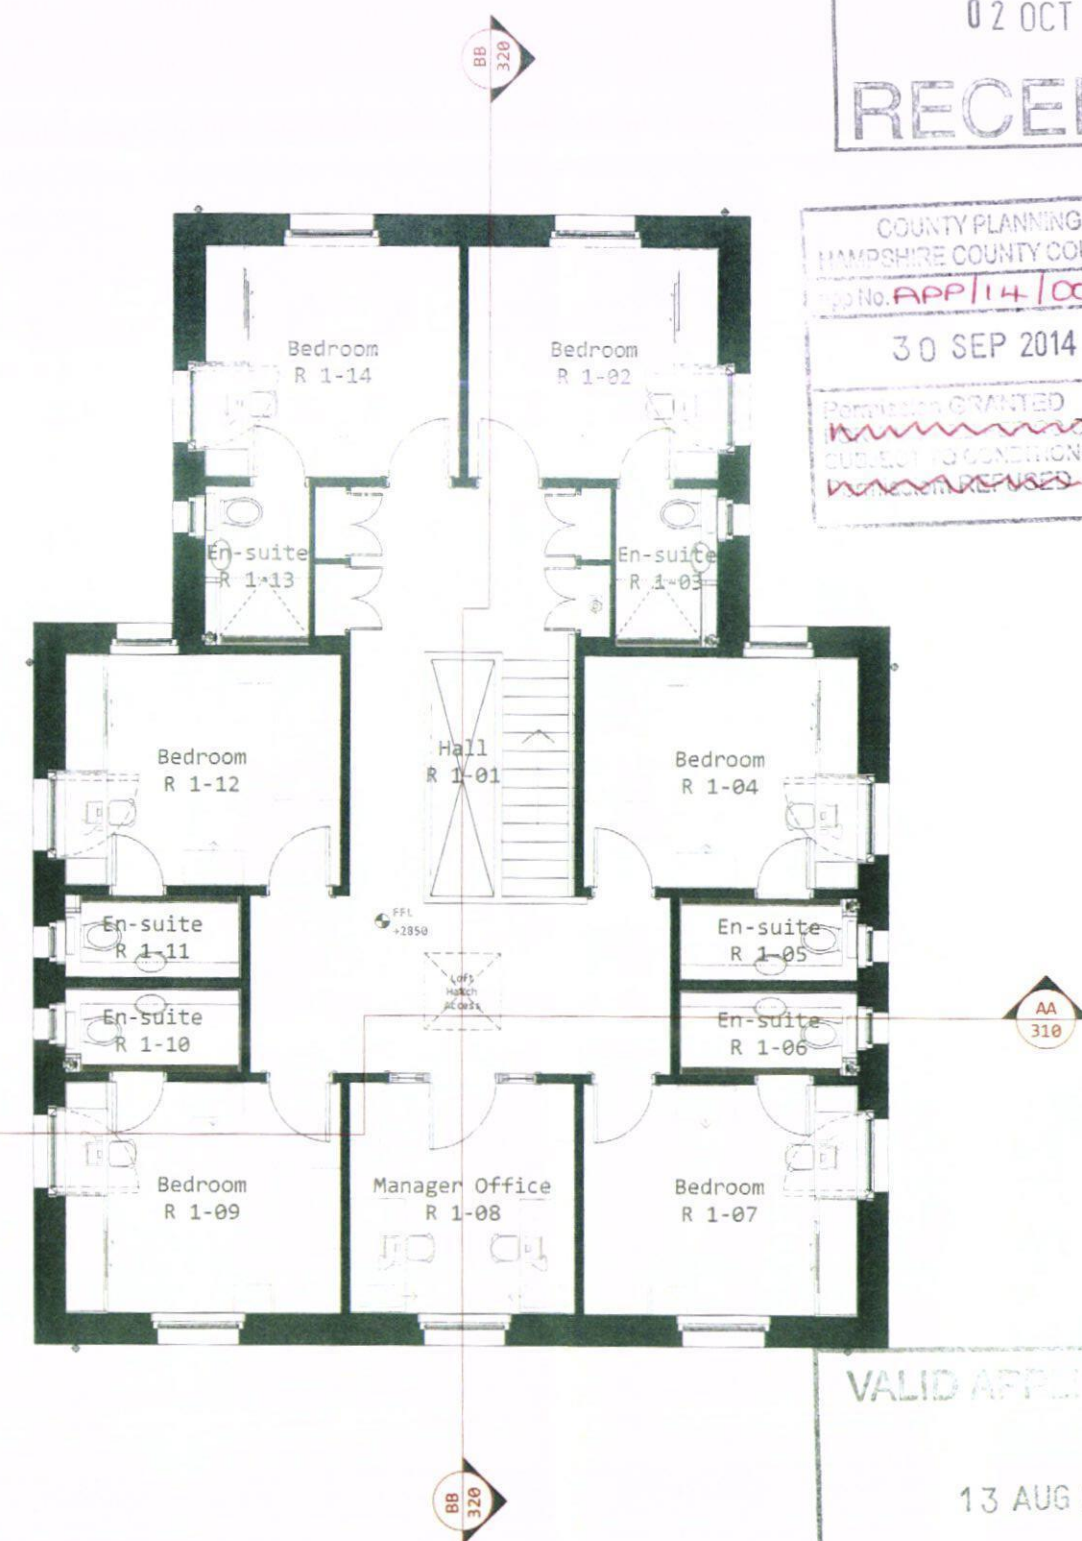

First Floor

VALID APPLICATION

13 AUG 2014

COUNTY PLANNING
HAMPSHIRE COUNTY COUNCIL

PLANNING

Notes

- 1 This drawing is © copyright Hampshire County Council 2013. No unauthorised reproduction of any kind is permitted.
- 2 No Dimensions to be scaled from this drawing
- 3 This map is reproduced from Ordnance Survey material with the permission of Ordnance Survey on behalf of the controller of Her Majesty's Stationery Office © Crown copyright. Unauthorised reproduction infringes Crown Copyright and may lead to prosecution or civil proceedings. (100019160), (2013)

rev	description	date	by

Hampshire County Council		HCC Property Services Three Minsters House, 76 High Street, Winchester SO23 8UL Tel: (01962) 347801	
PROJECT Children's Home Programme Barncroft, Havant P10261		SHEET CONTENTS Plan as Proposed Ground Floor and First Floor	
SCALE 1:50@A1 1:100@A3	DATE 22/05/14	DRAWN YYW	CHKD DK
DRAWING No 200		REVISION p1	