



EXISTING/PROPOSED
ELEVATIONS

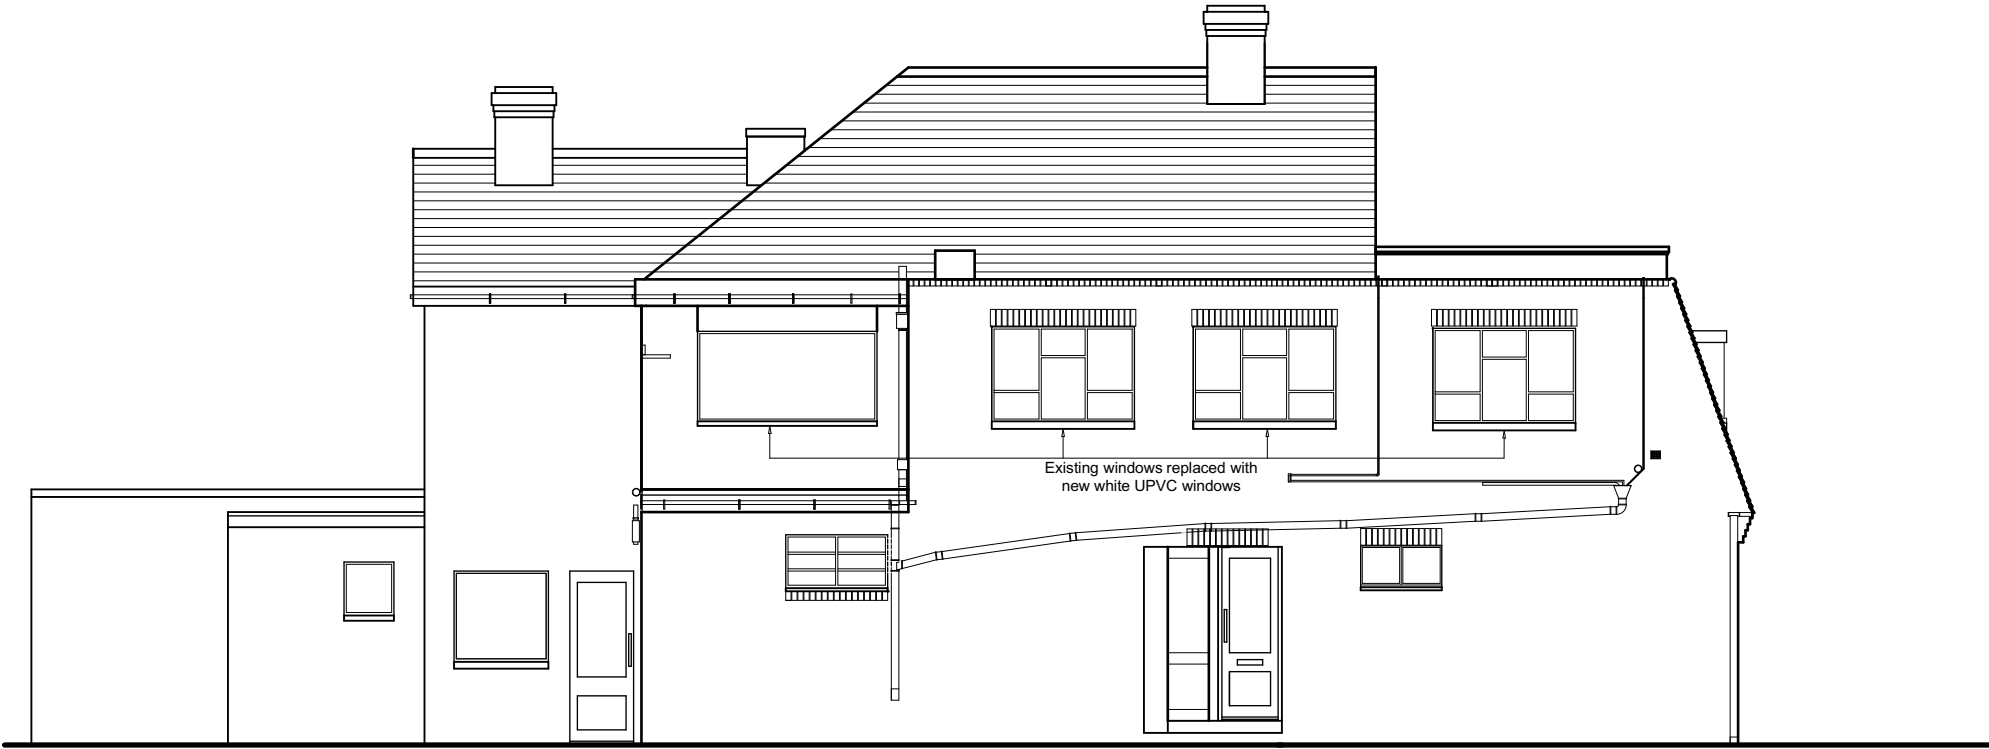

Side Elevation, Park Lane



Front Elevation, London Road

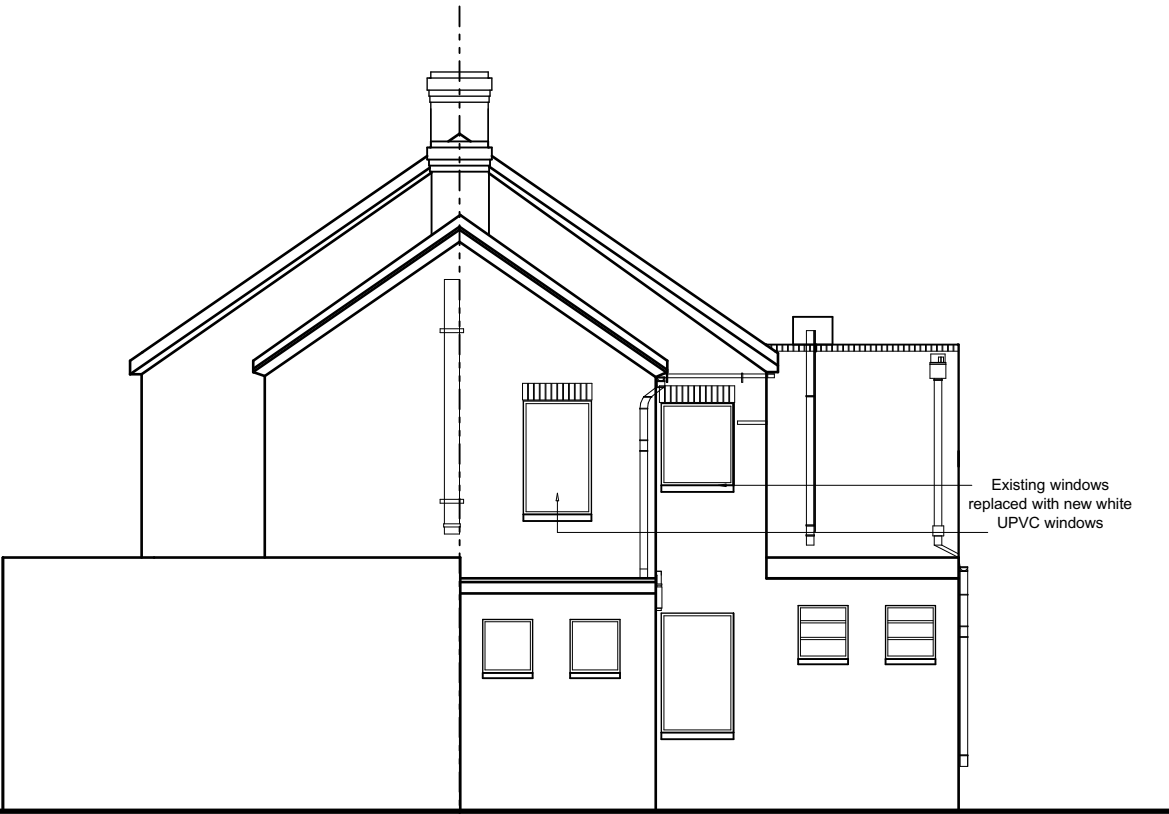

Rear Elevation, Park Lane