
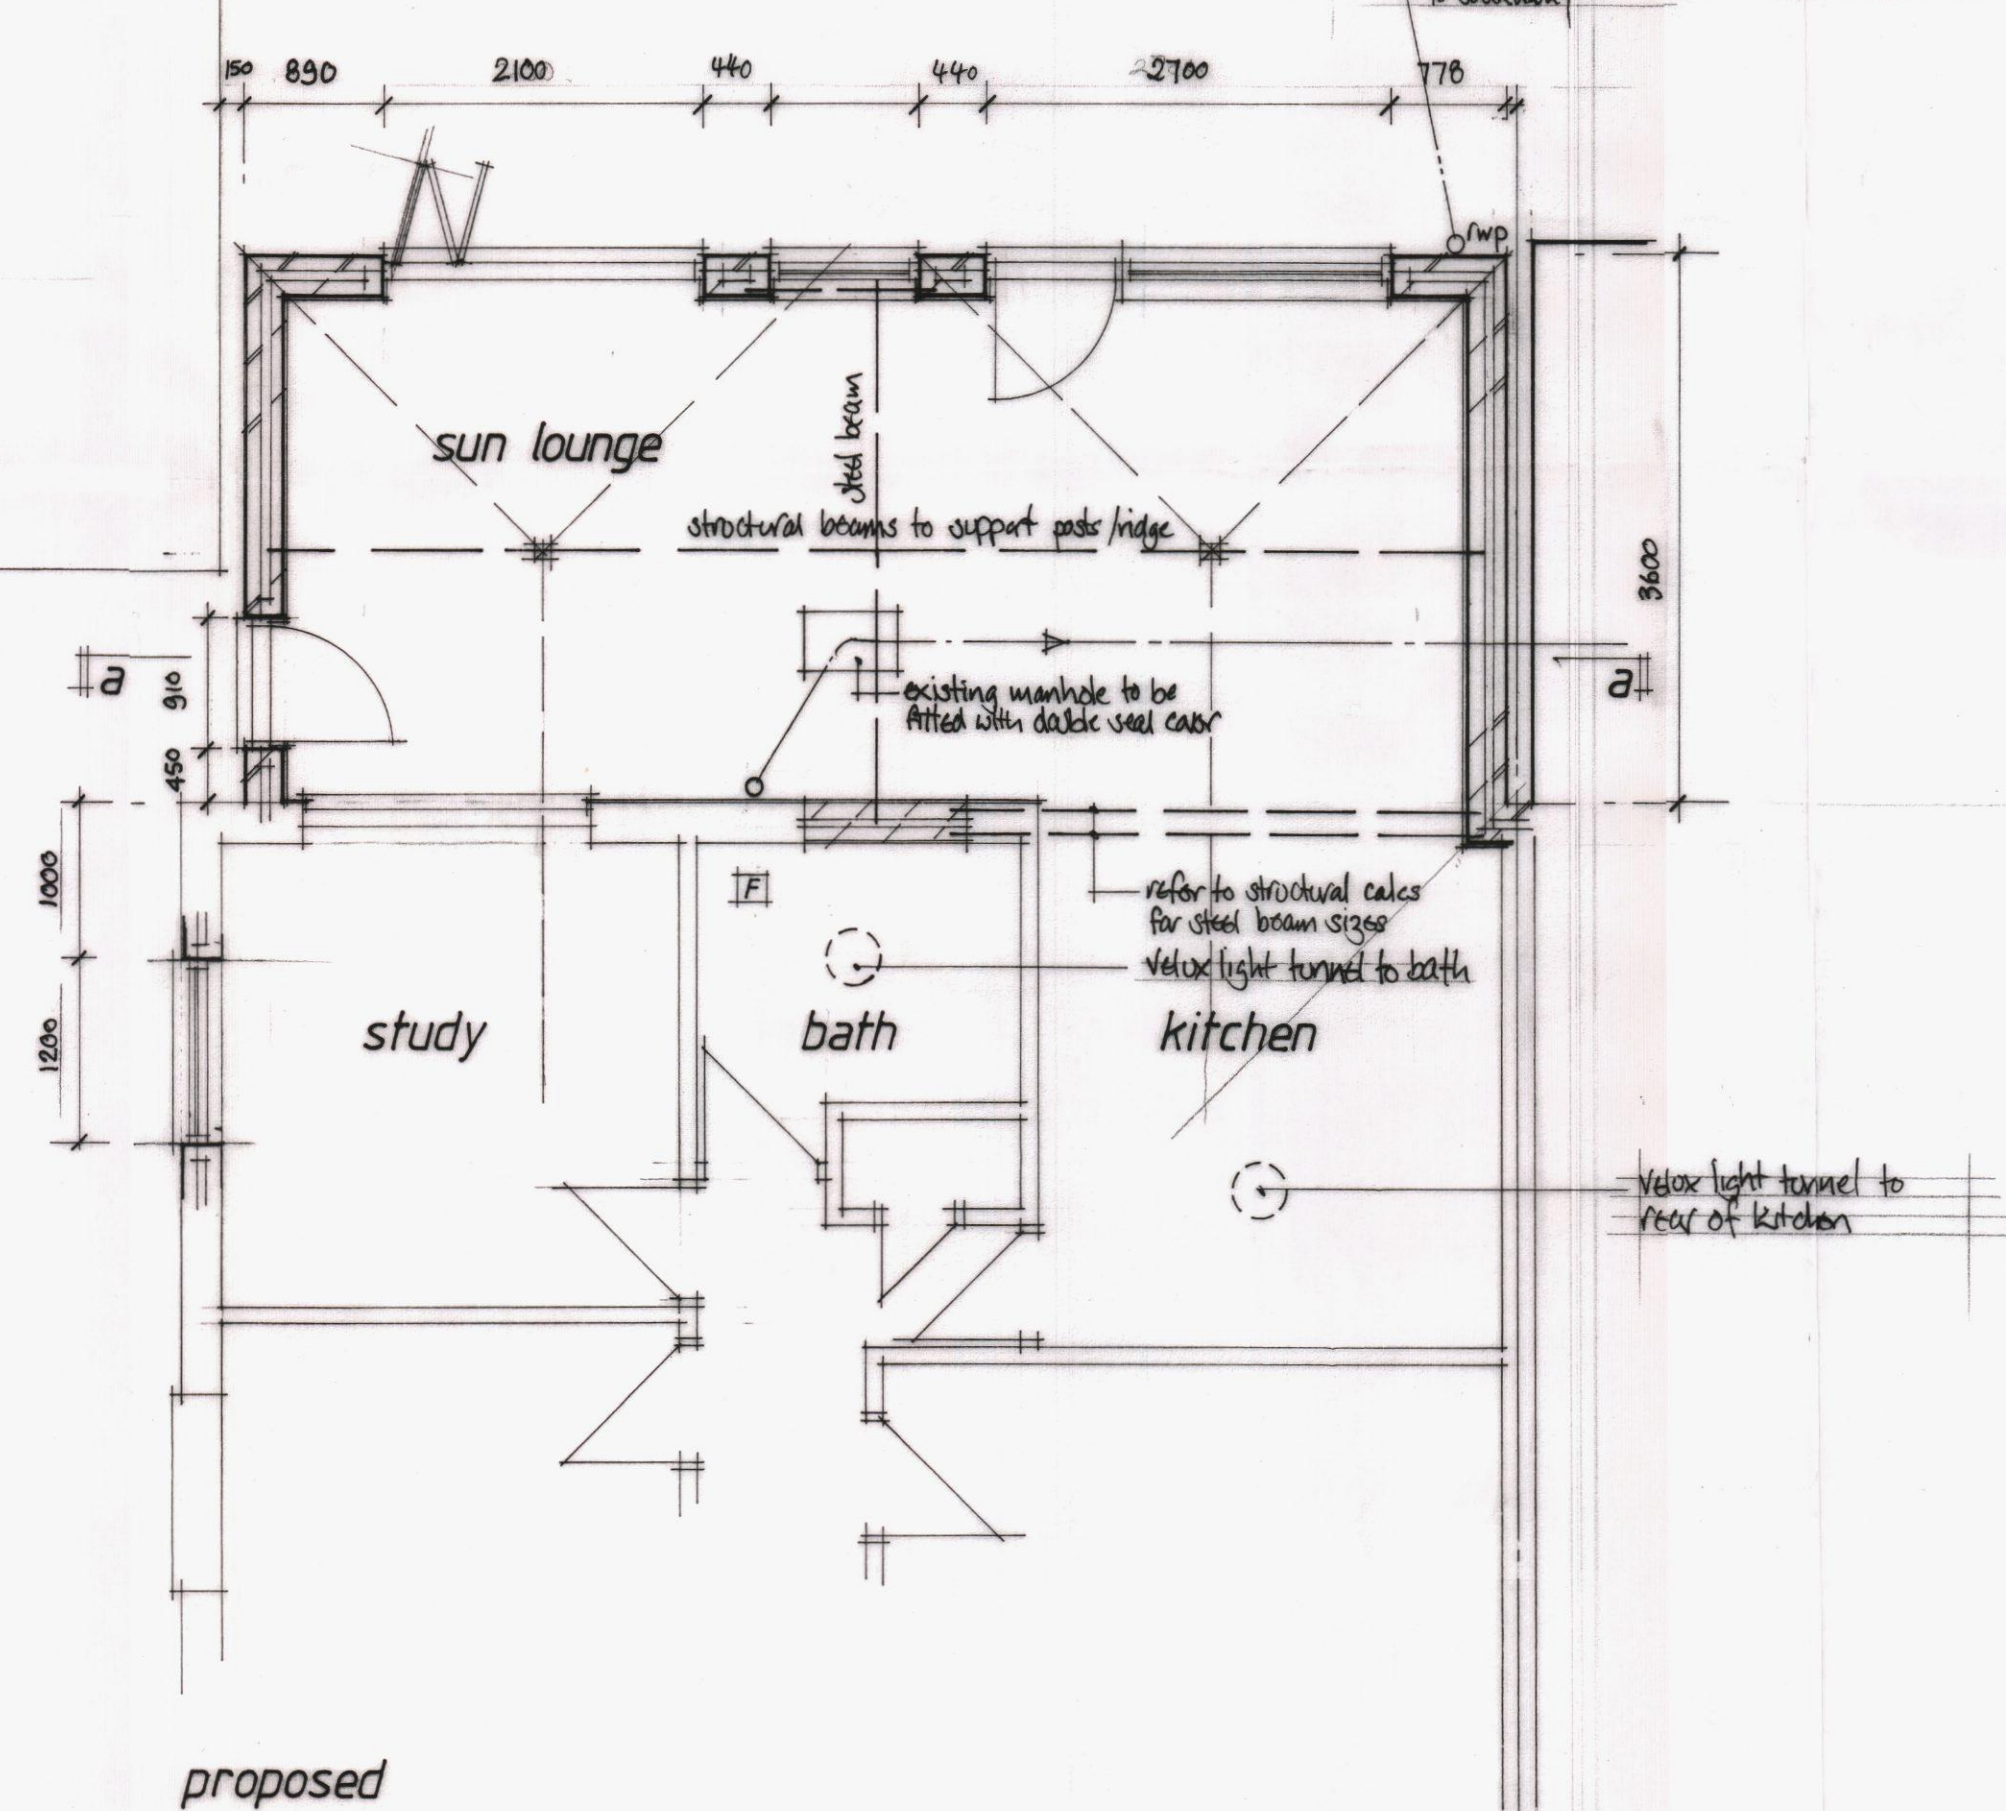
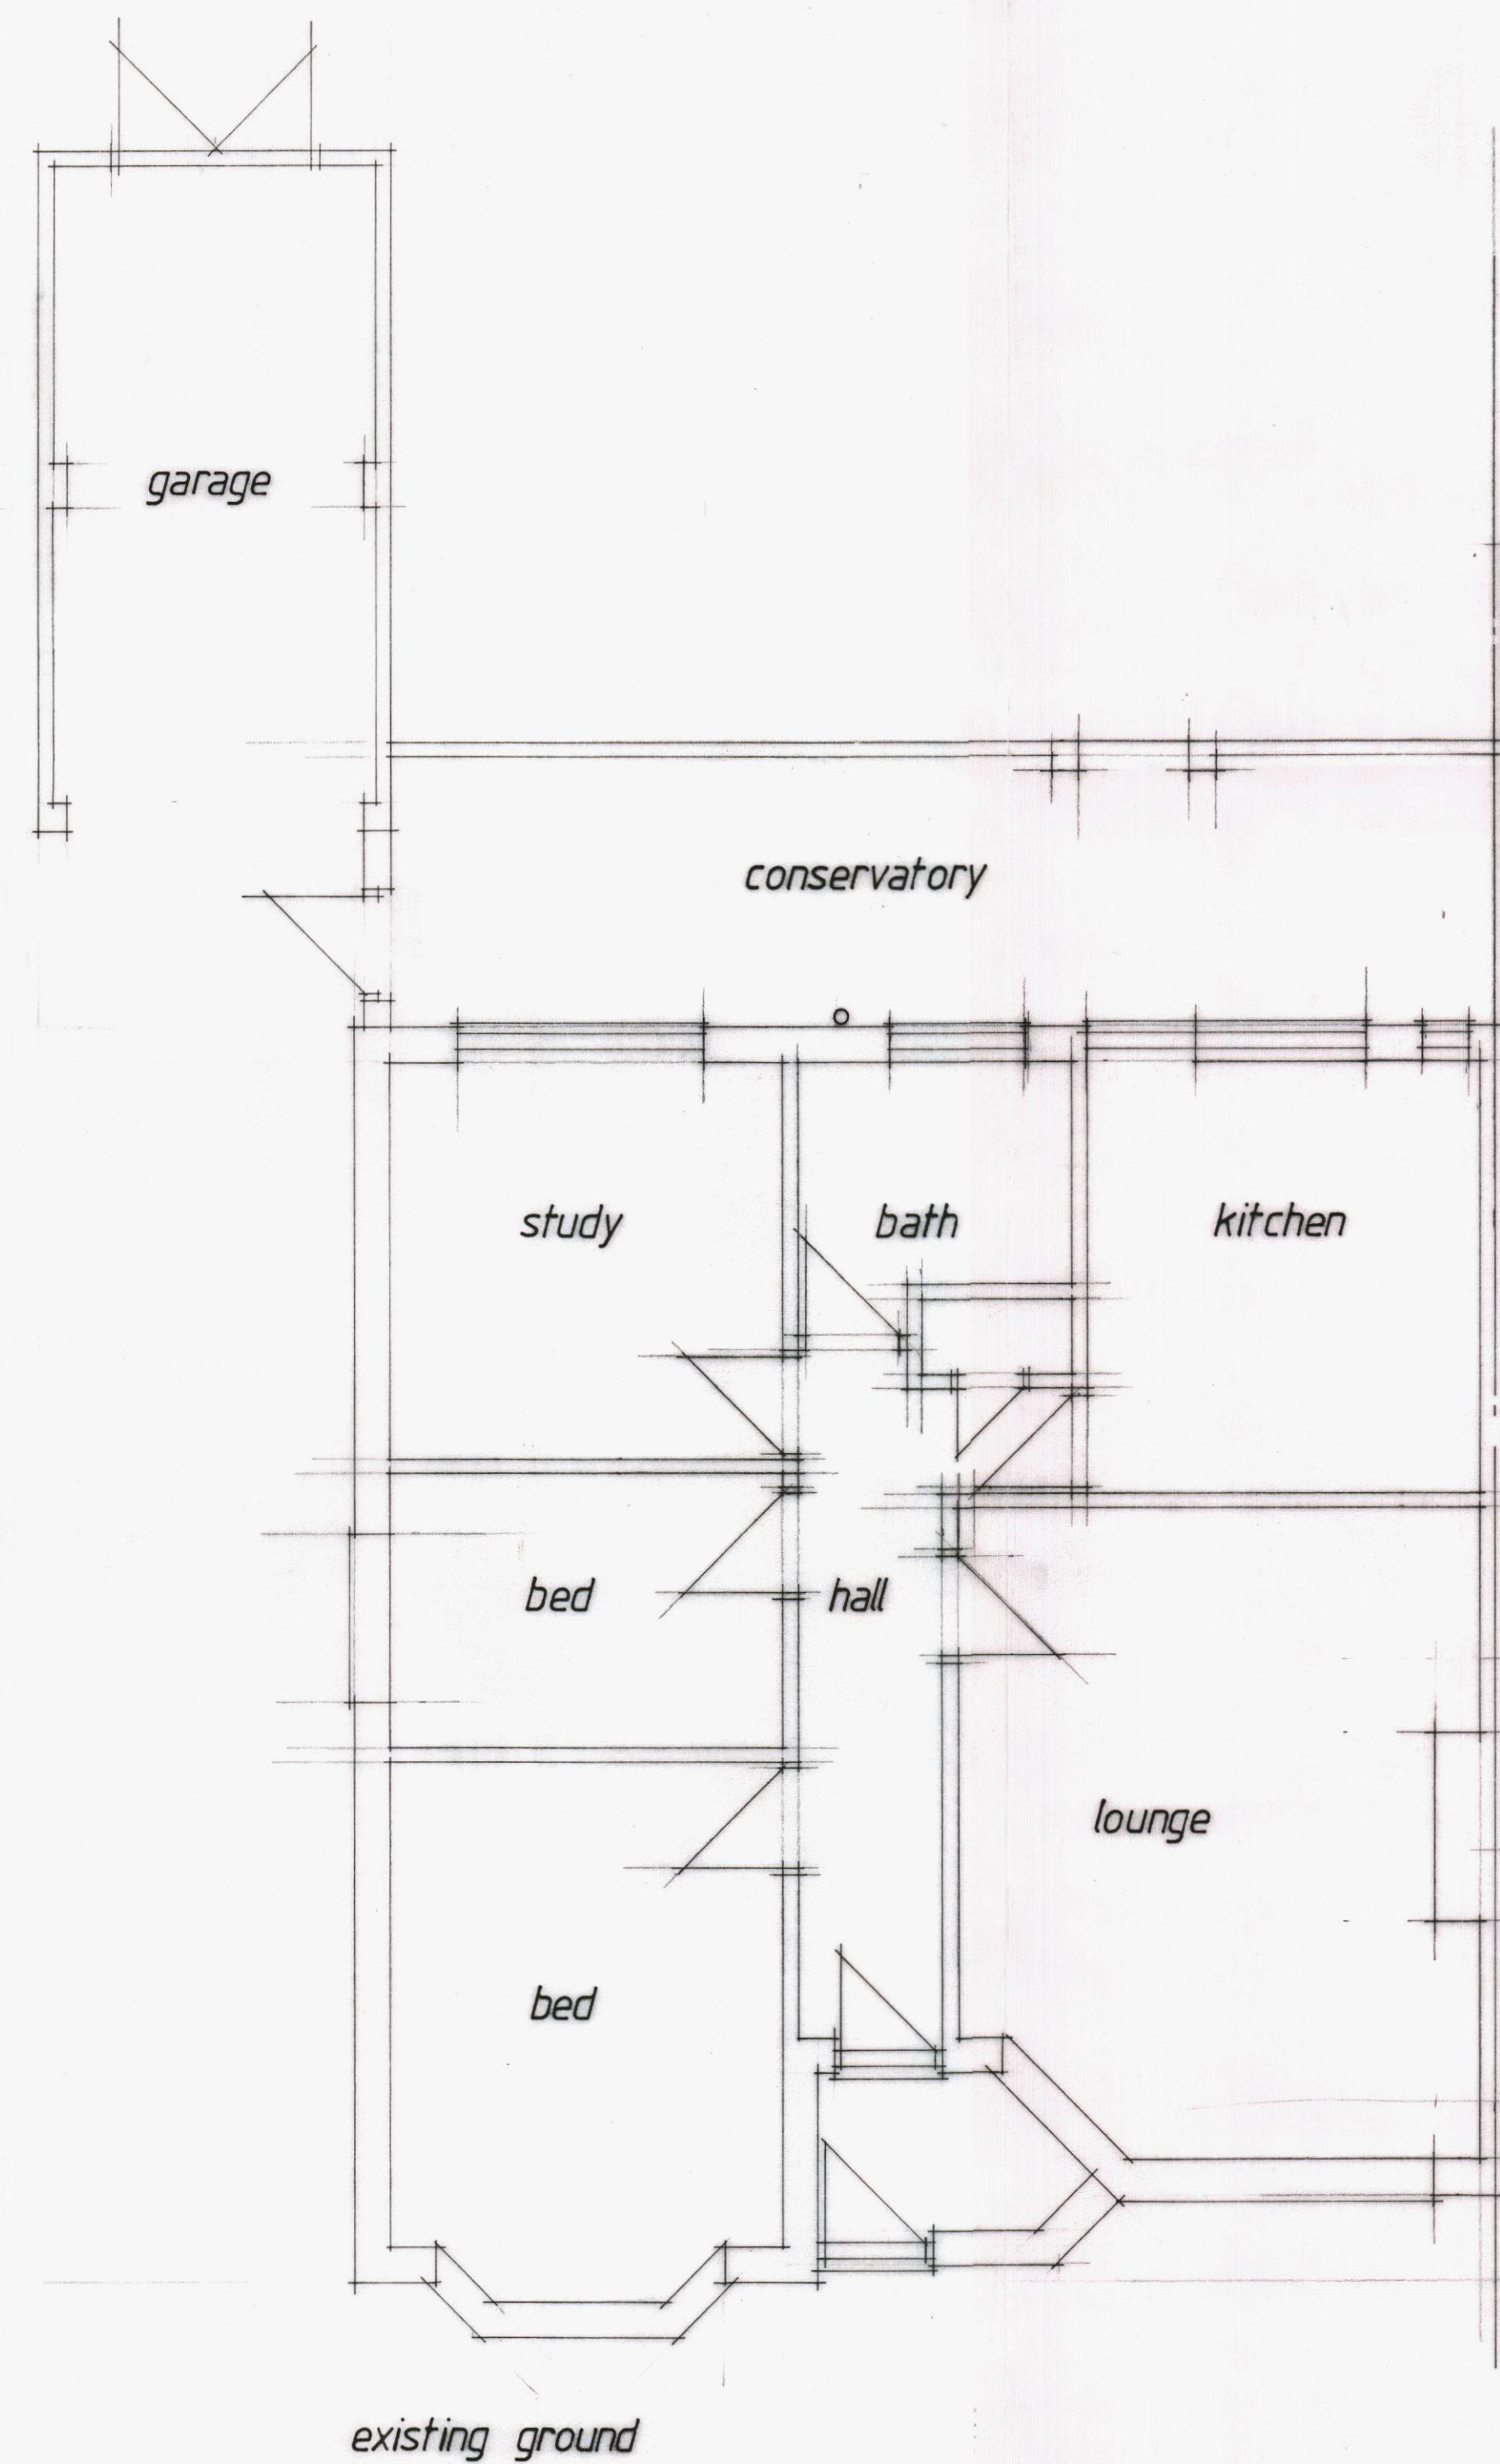
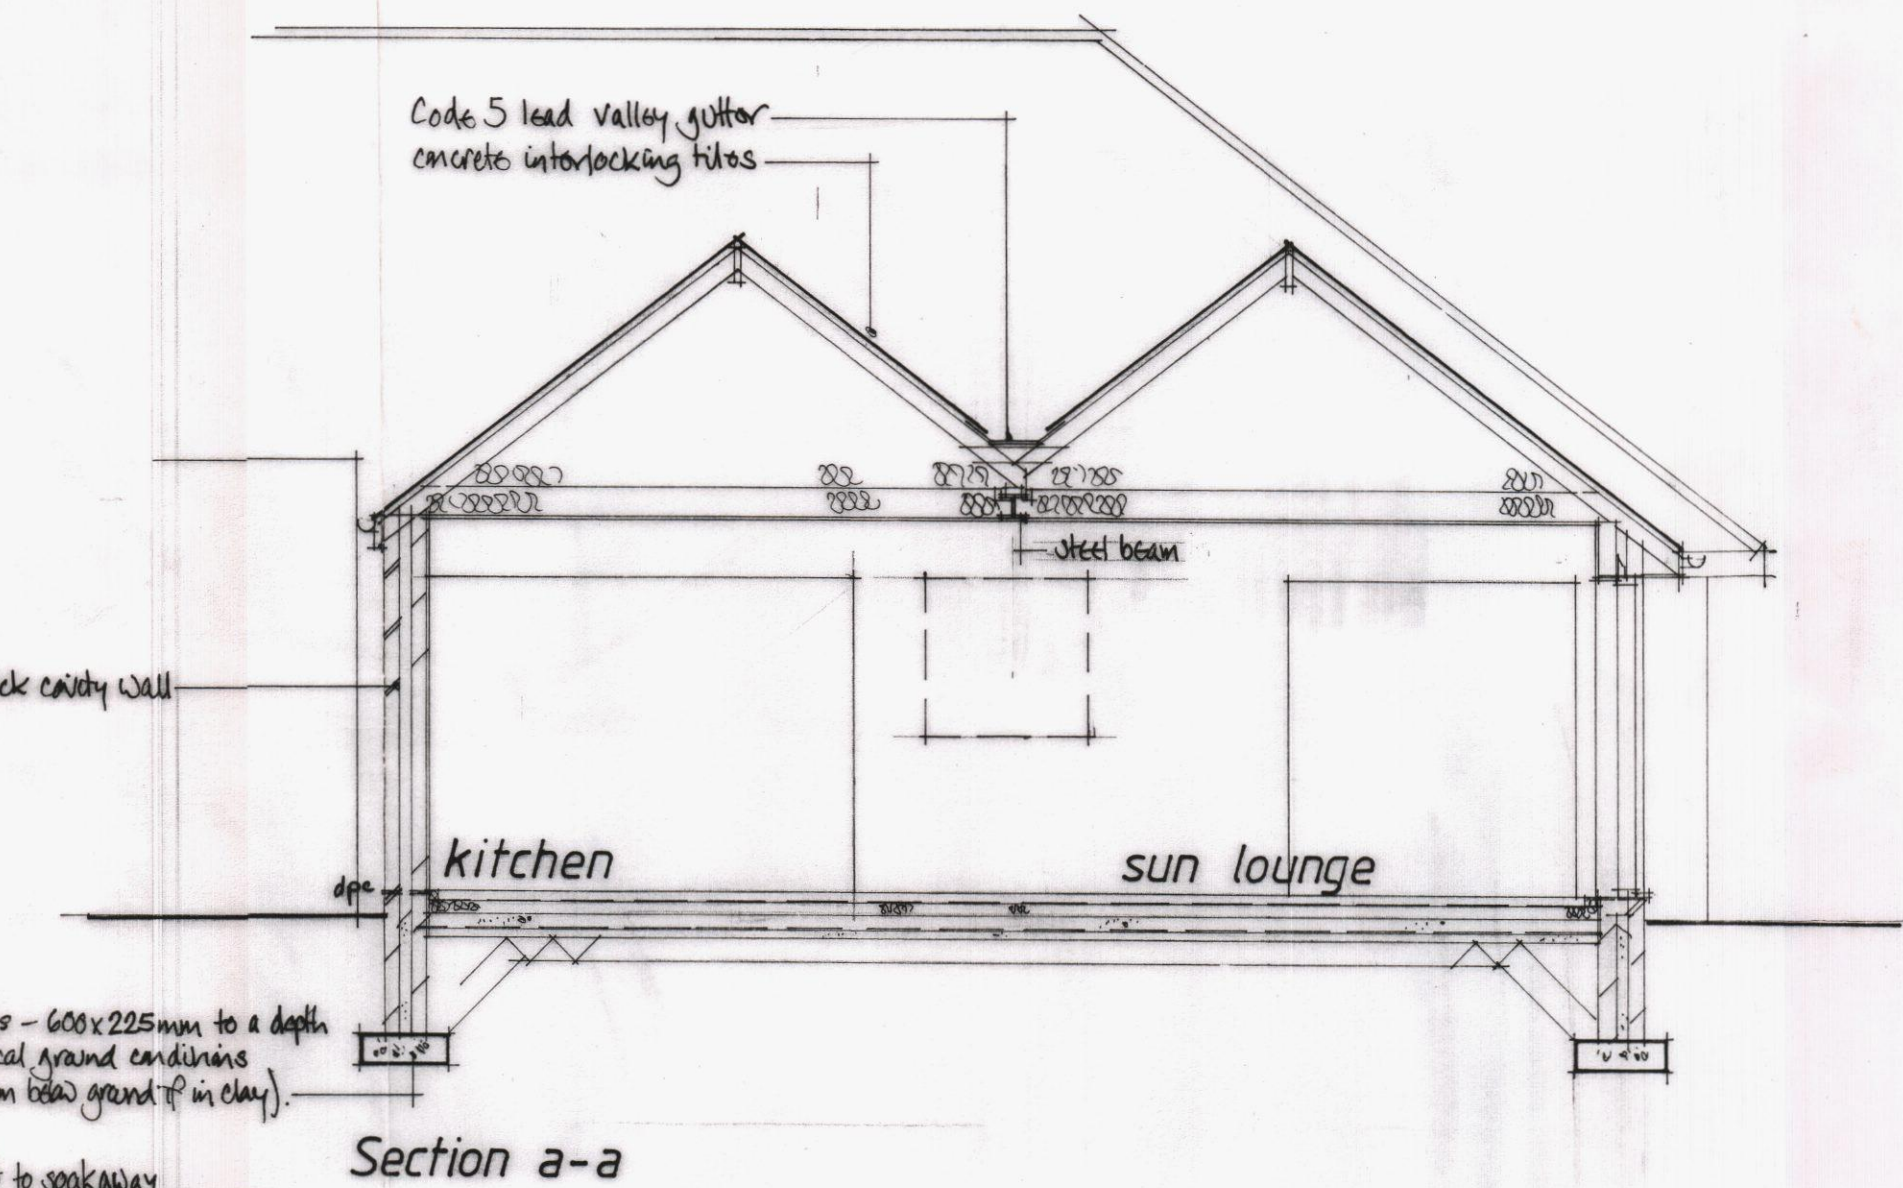


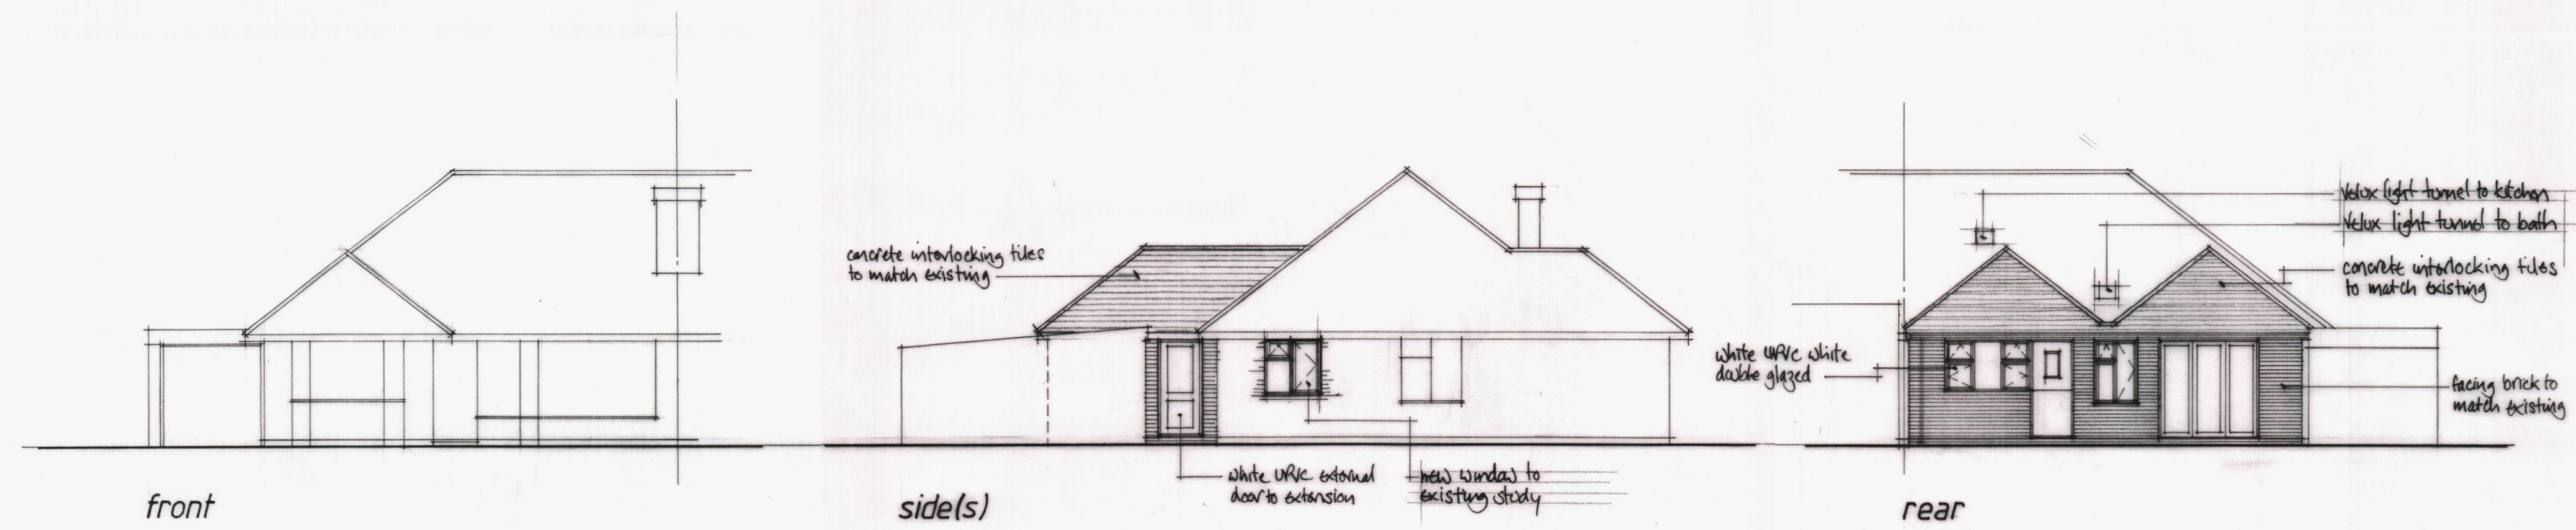

30 Selangor Avenue
Emsworth

Proposed single storey
rear extension

Dec 14 1:100 1:50
30 / 01