




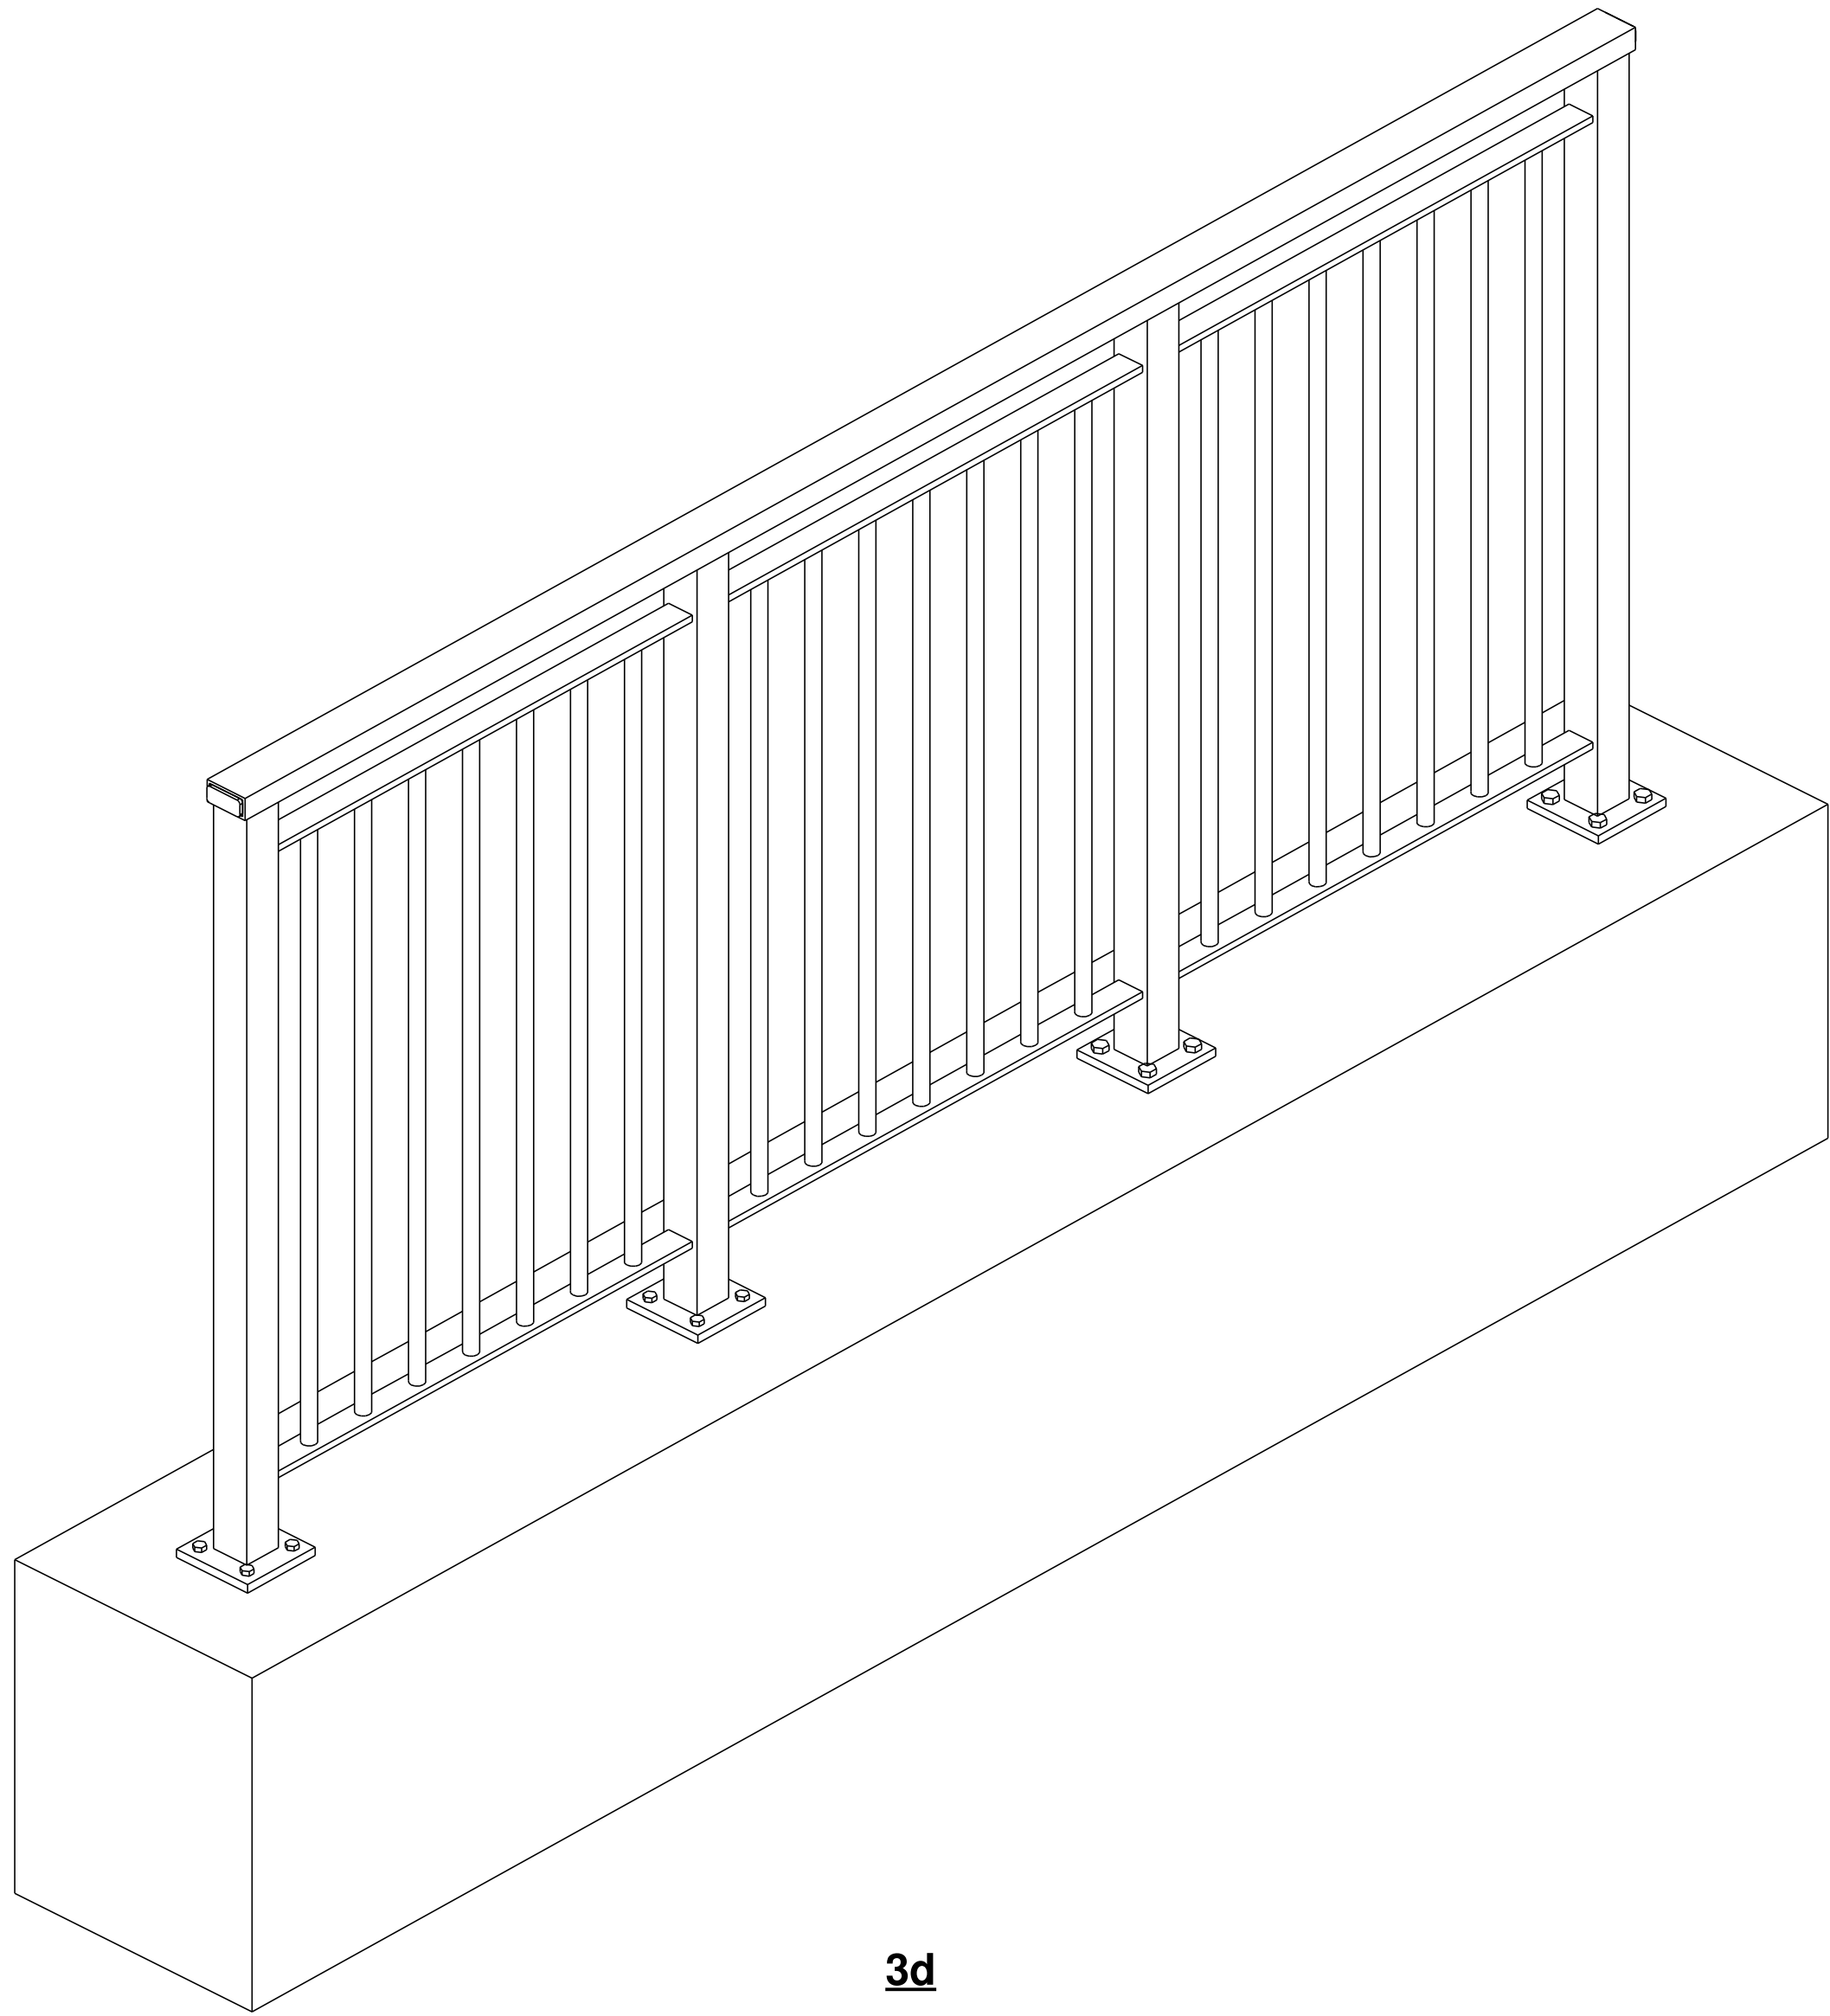


3d

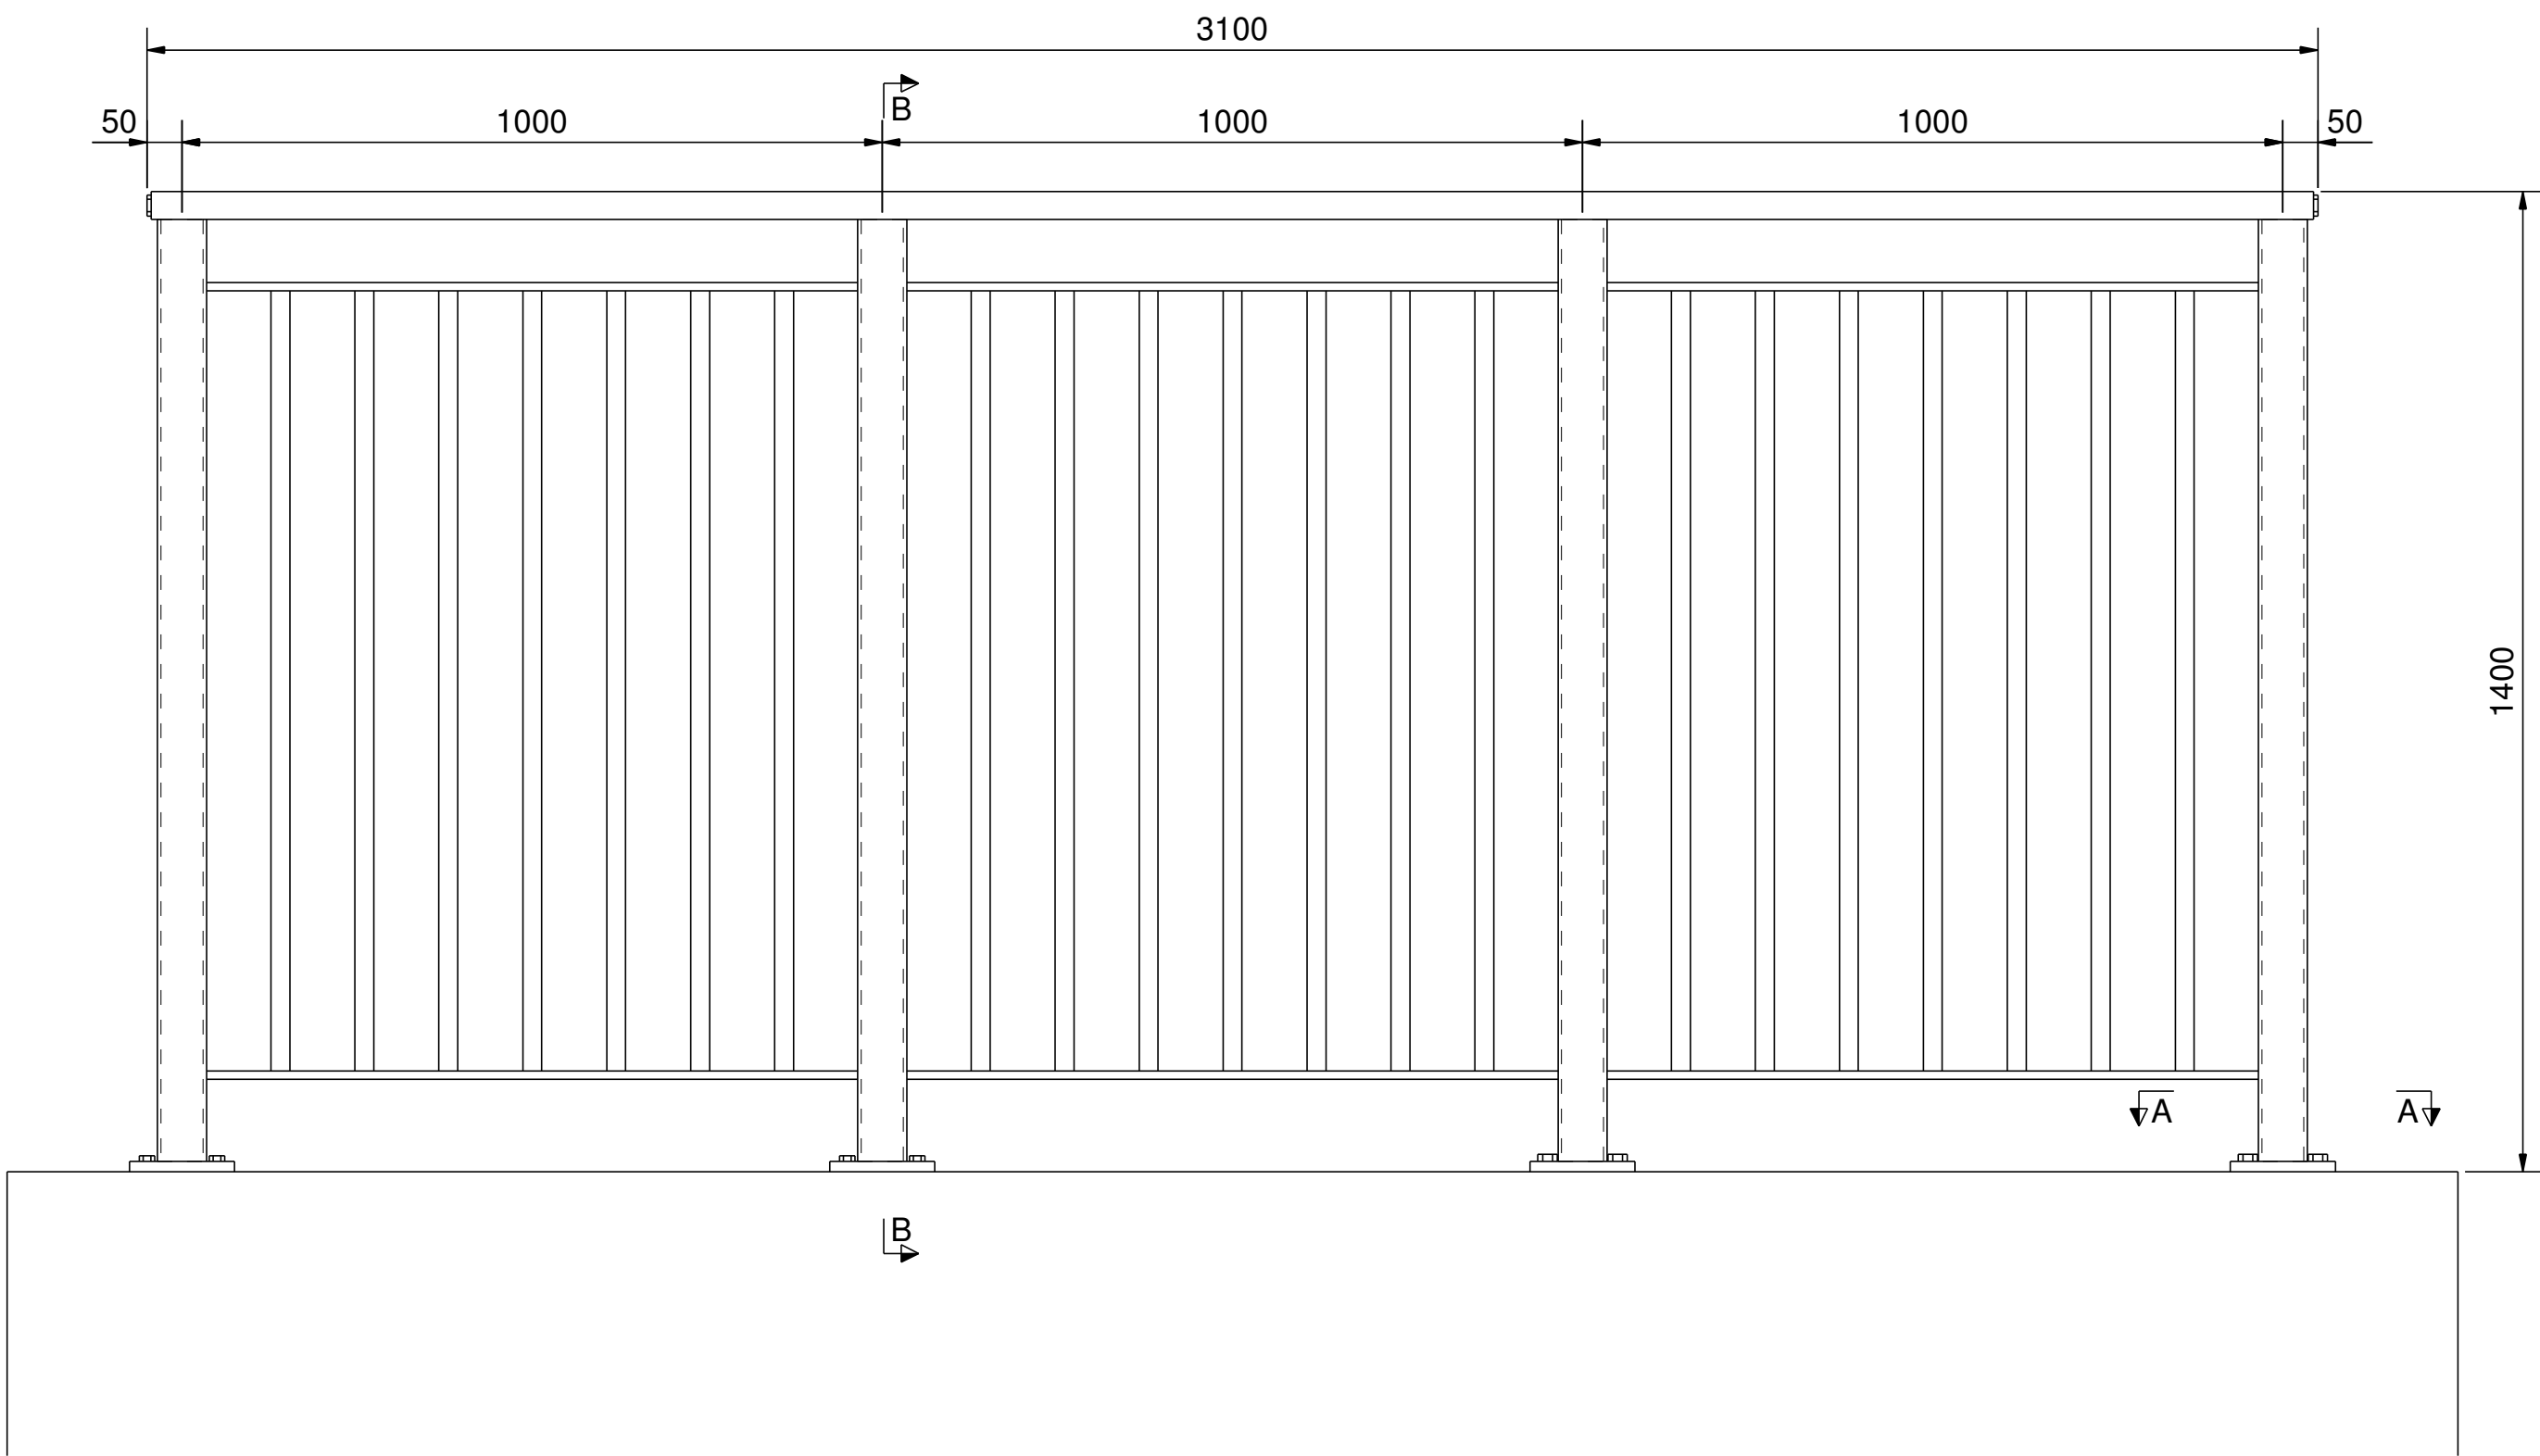

ELEVATION
1:10

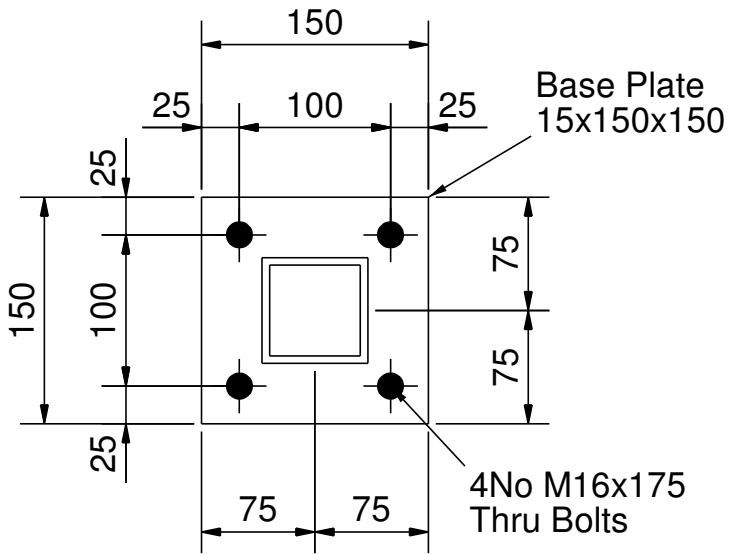

A - A
1:5

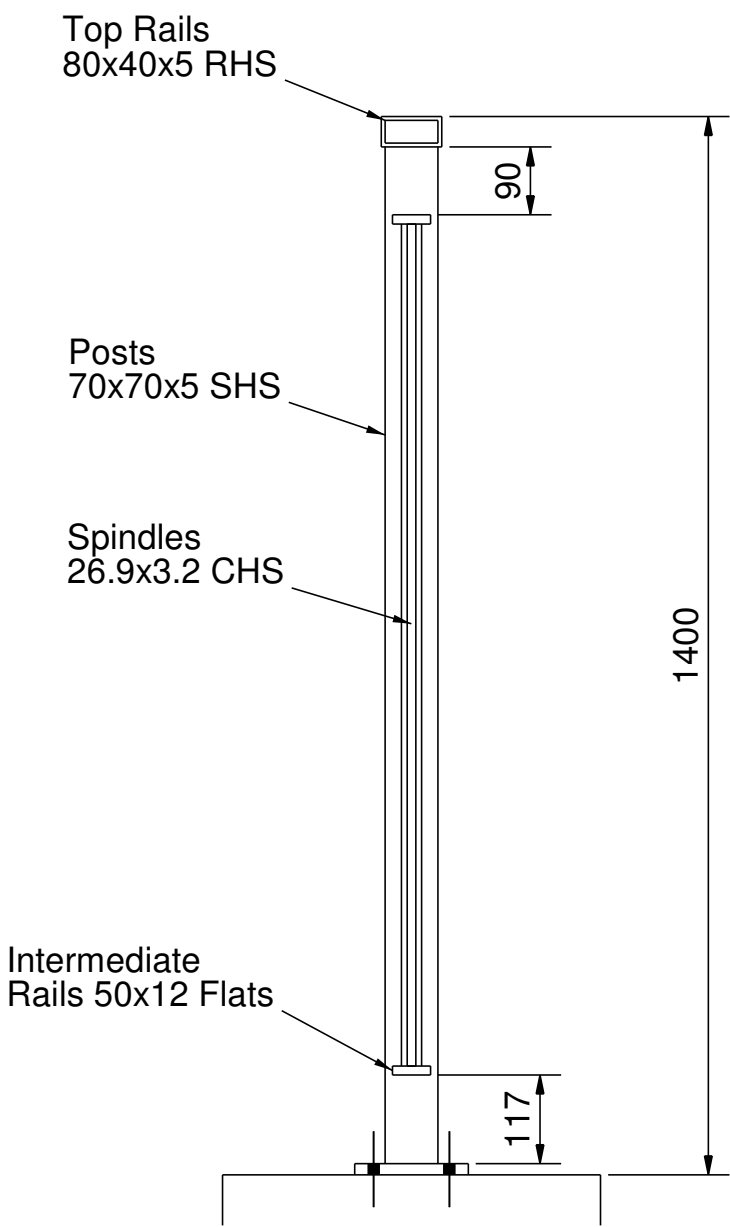

B - B
1:10

REV	DRN	CHK	DATE	NOTE
CTS BRIDGES Concrete & Timber Services Ltd Abbey Road, Shepley, Huddersfield, West Yorkshire, HD8 8BX www.ctsbridges.co.uk Tel: 01484 606 416				
CLIENT	R G GROUP			
SCHEME	NEW SAINSBURY STORE, WATERLOOVILLE			
STRUCTURE	3.0m OFF BRIDGE PARAPET			
DRAWING	OFF BRIDGE PARAPET			
DRAWING NUMBER	4003-100			REV
SCALE	1:5 1:10		SHEET A1	DO NOT SCALE