

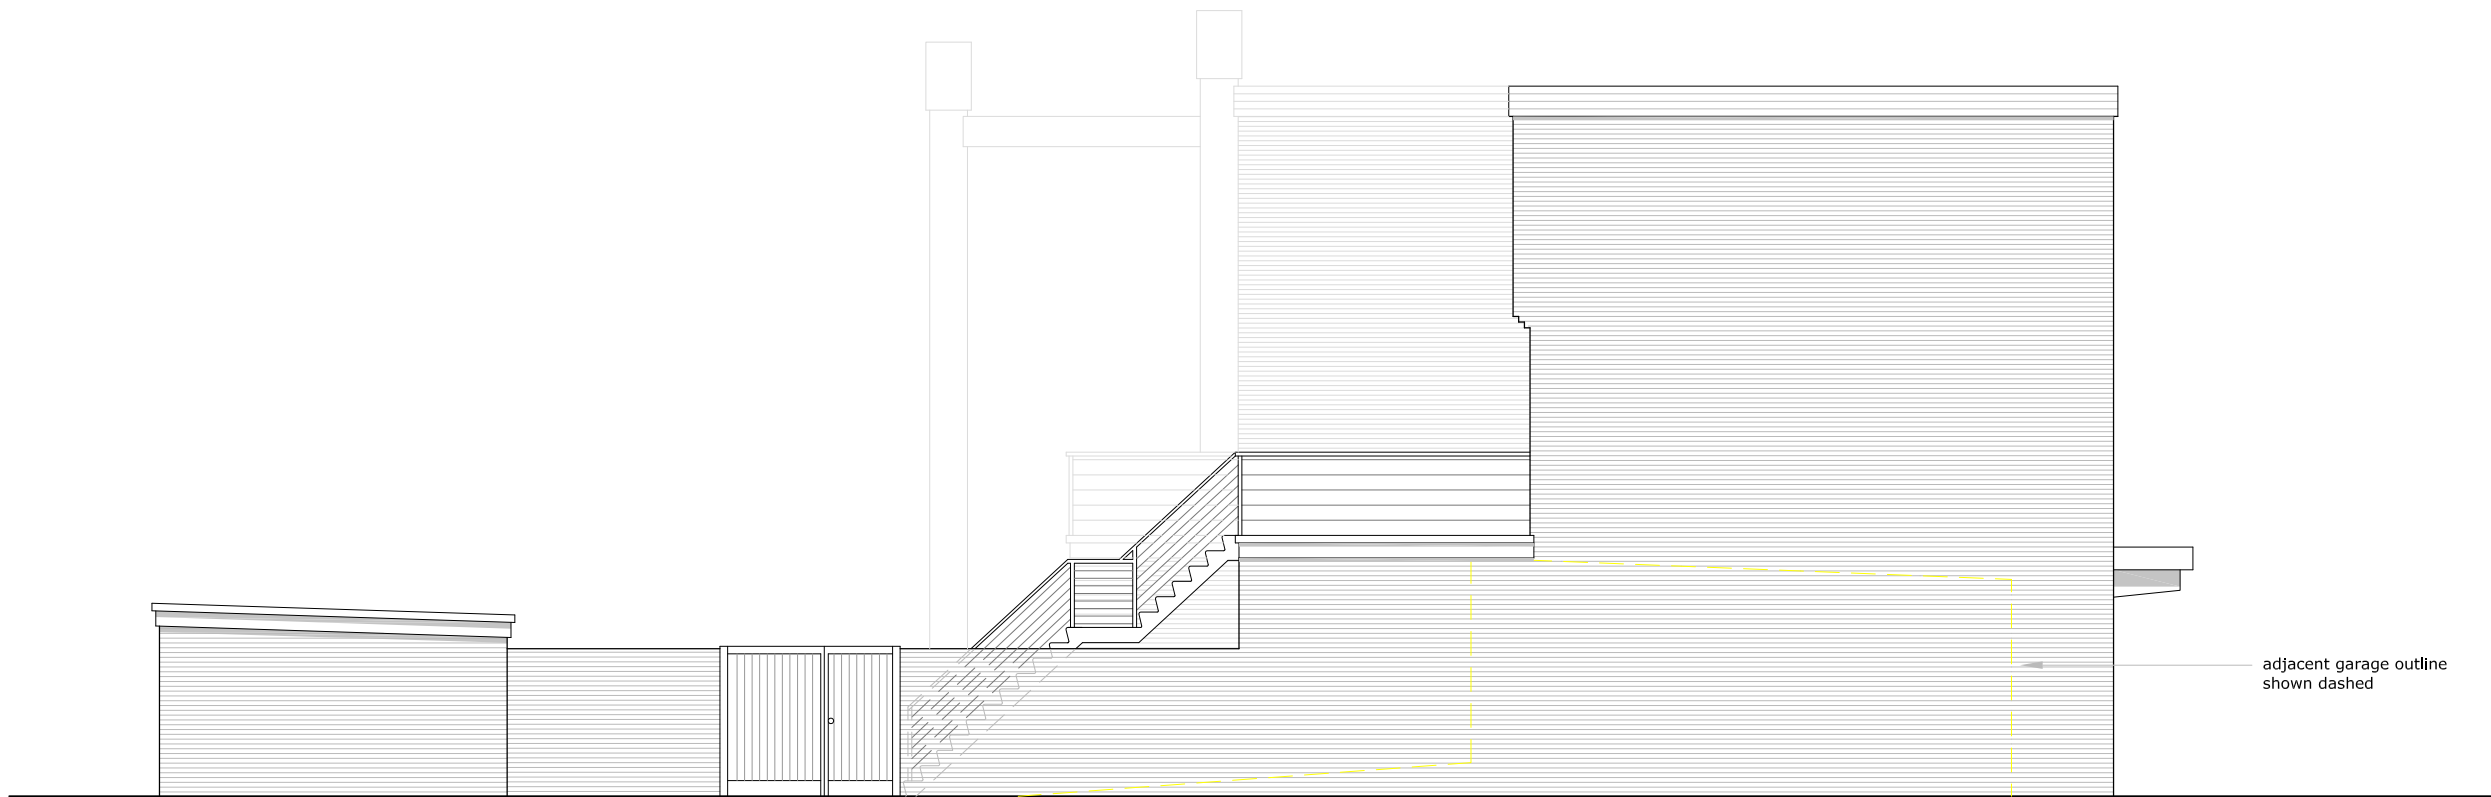


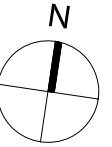

adjacent garage outline
shown dashed

EXISTING SIDE ELEVATION (C) - Adjacent to Garages, Car park to rear

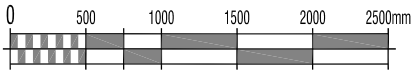

									CLIENT Mr Ali Ozdemir			TITLE 4 Purbrook Chase Precinct Waterlooville PO7 5QH Rear Extension Project Existing Elevations 2 of 3			 DESIGN DRAWN LTD THE CLOCK TOWER GREAT SOUTHSEA STREET SOUTHSEA, HAMPSHIRE PO5 3BY T: 02392 837 149 E: INFO@DESIGNDRAWN.COM W: WWW.DESIGNDRAWN.COM		
A	09/09/14	FIRST ISSUE	LA	JM													
Rev	Date	Description	By	PM	Planning			Scale @ A3:	1:100	Drawn by :	LA	Drawing No:	156.14.H21_103	Revision:	A	 DESIGN DRAWN LTD Copyright Reserved. Check dims, on site.	
REVISIONS																	