




VIEW FROM ELM GROVE LOOKING NORTH WEST



VIEW FROM ELM GROVE LOOKING SOUTH WEST

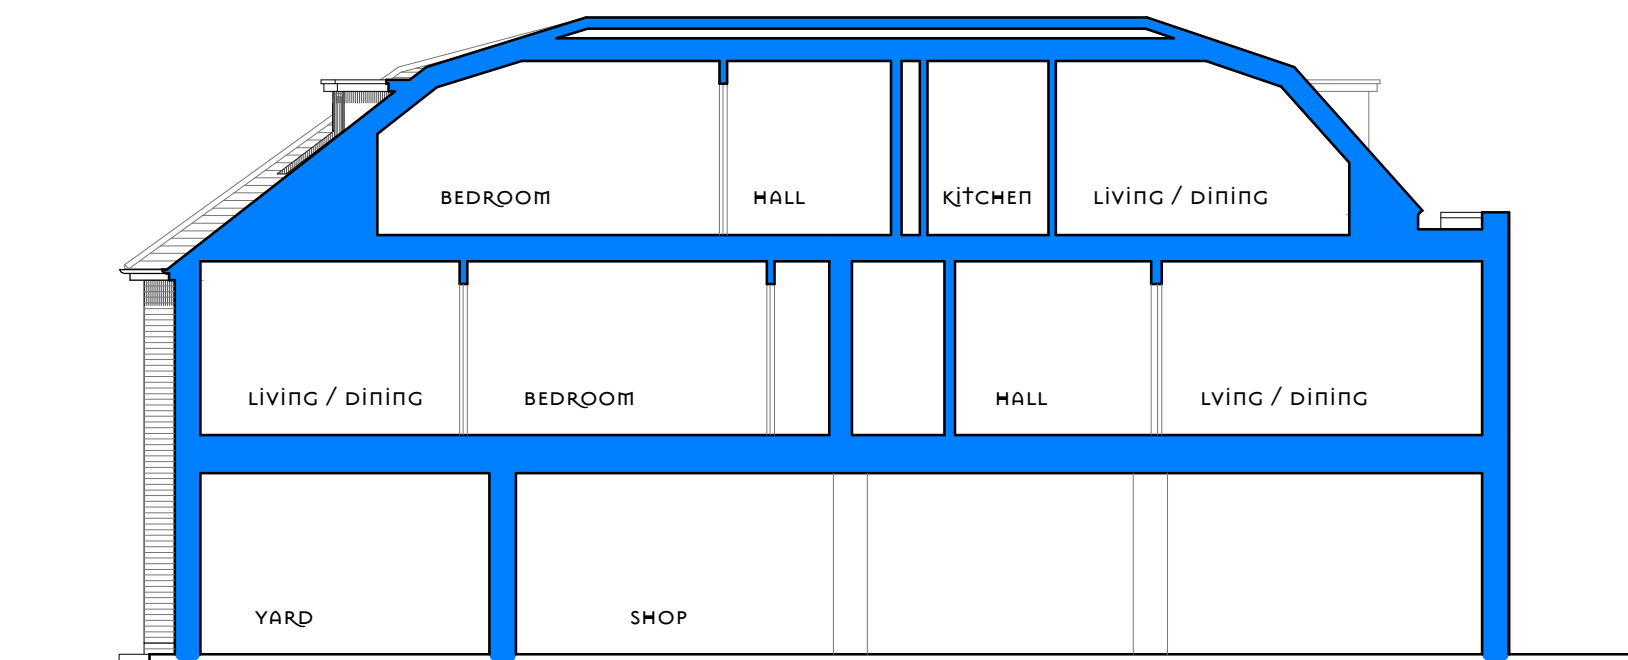

SECTION THROUGH PROPOSED BUILDING



PROPOSED

DEMOLITION OF EXISTING TIMBER BUILDING TO REDEVELOP SITE WITH SHOP & THREE TWO BEDROOM FLATS OVER AT:
31 ELM GROVE, HAYLING ISLAND, HAMPSHIRE PO11 9EA