


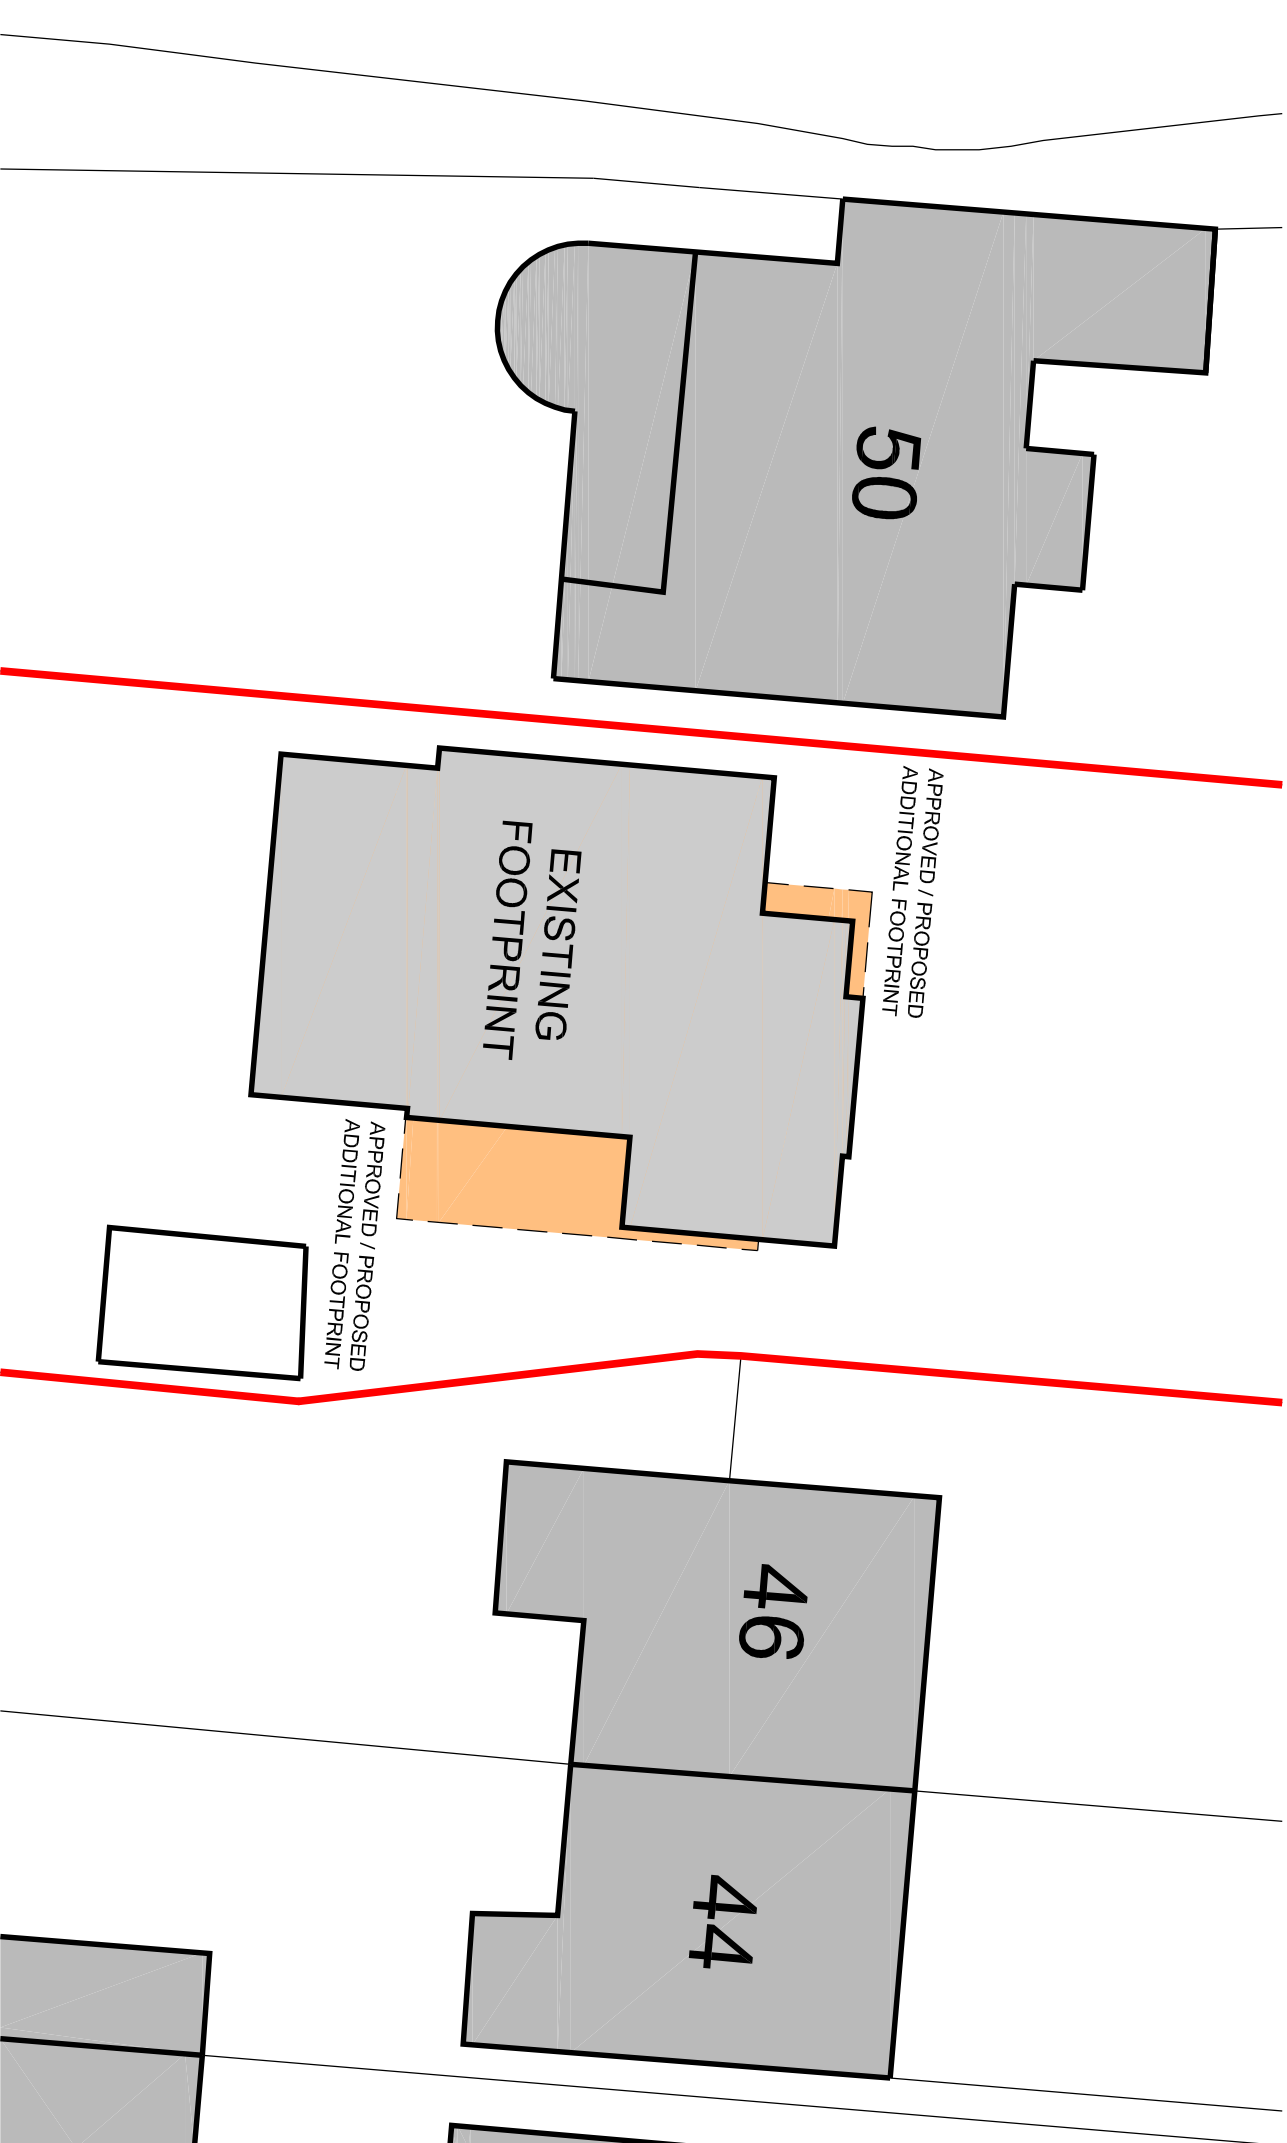

EXISTING & PROPOSED FOOTPRINT

**av|td** architecture : visualization  
shiloh studios, inland road, chichester, west sussex, po188rd  
t: 01243 376736 f: 0871 714 3223 e: info@av|td.co.uk

**RIBA**   
Chartered Practice

**\*\* CURRENTLY APPROVED FOOTPRINT OF  
PLANNING APPLICATION APP/13/01051  
DENOTED ORANGE, PROPOSED THE SAME\*\***

**PLANNING ISSUE**



- PLANNING ISSUE

**48 Havant Road - Mr & Mrs Coles**

EXISTING & PROPOSED FOOTPRINT  
scale: 1:200 @ A4 | first issue: 24/1/2014 | drawn: JMI

JMI 24/1/2014  
drawing no: **1158\_A**  
revision: -