


HAVANT BOROUGH COUNCIL
DEVELOPMENT CONTROL
06 OCT 2014
RECEIVED

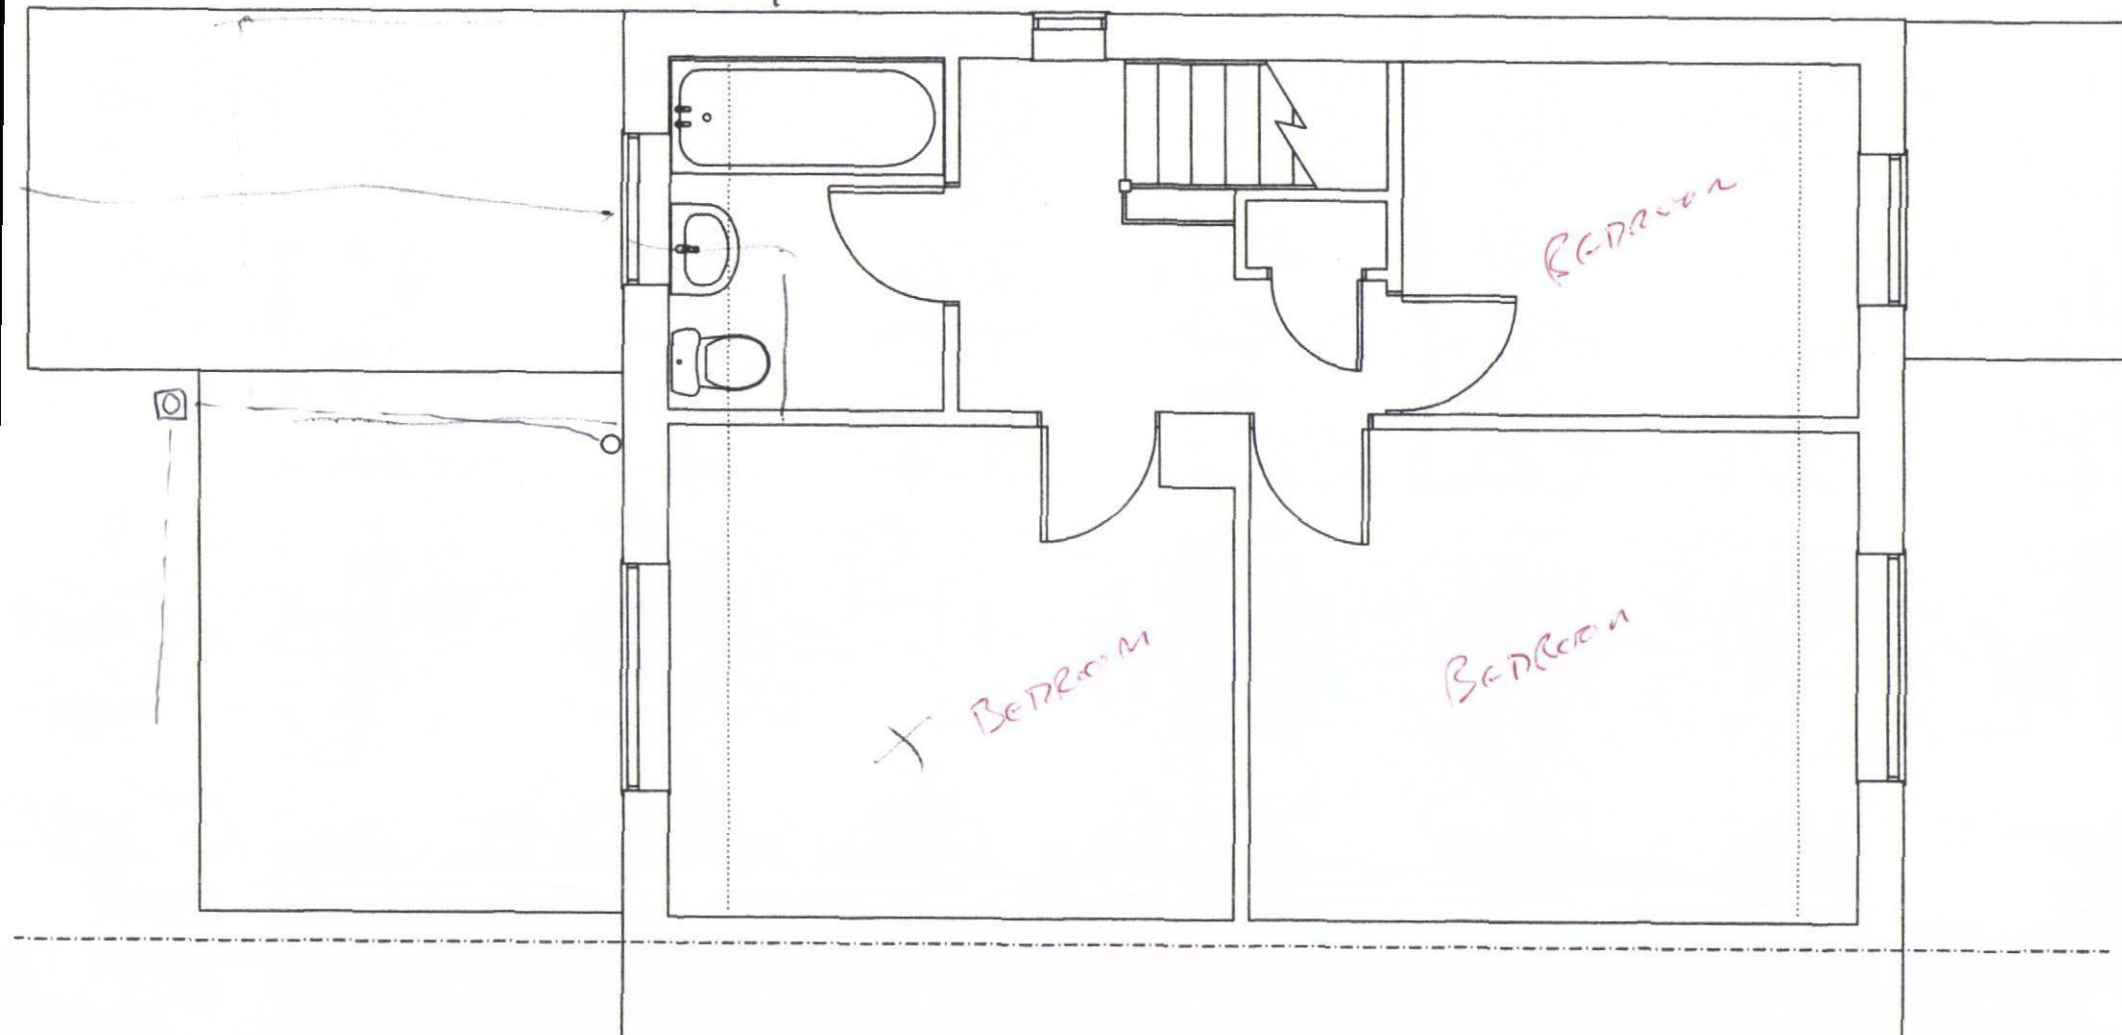

EXISTING
First floor plan (UNCHANGED).