Front Lawn Recreation Ground

Artificial Turf Pitch

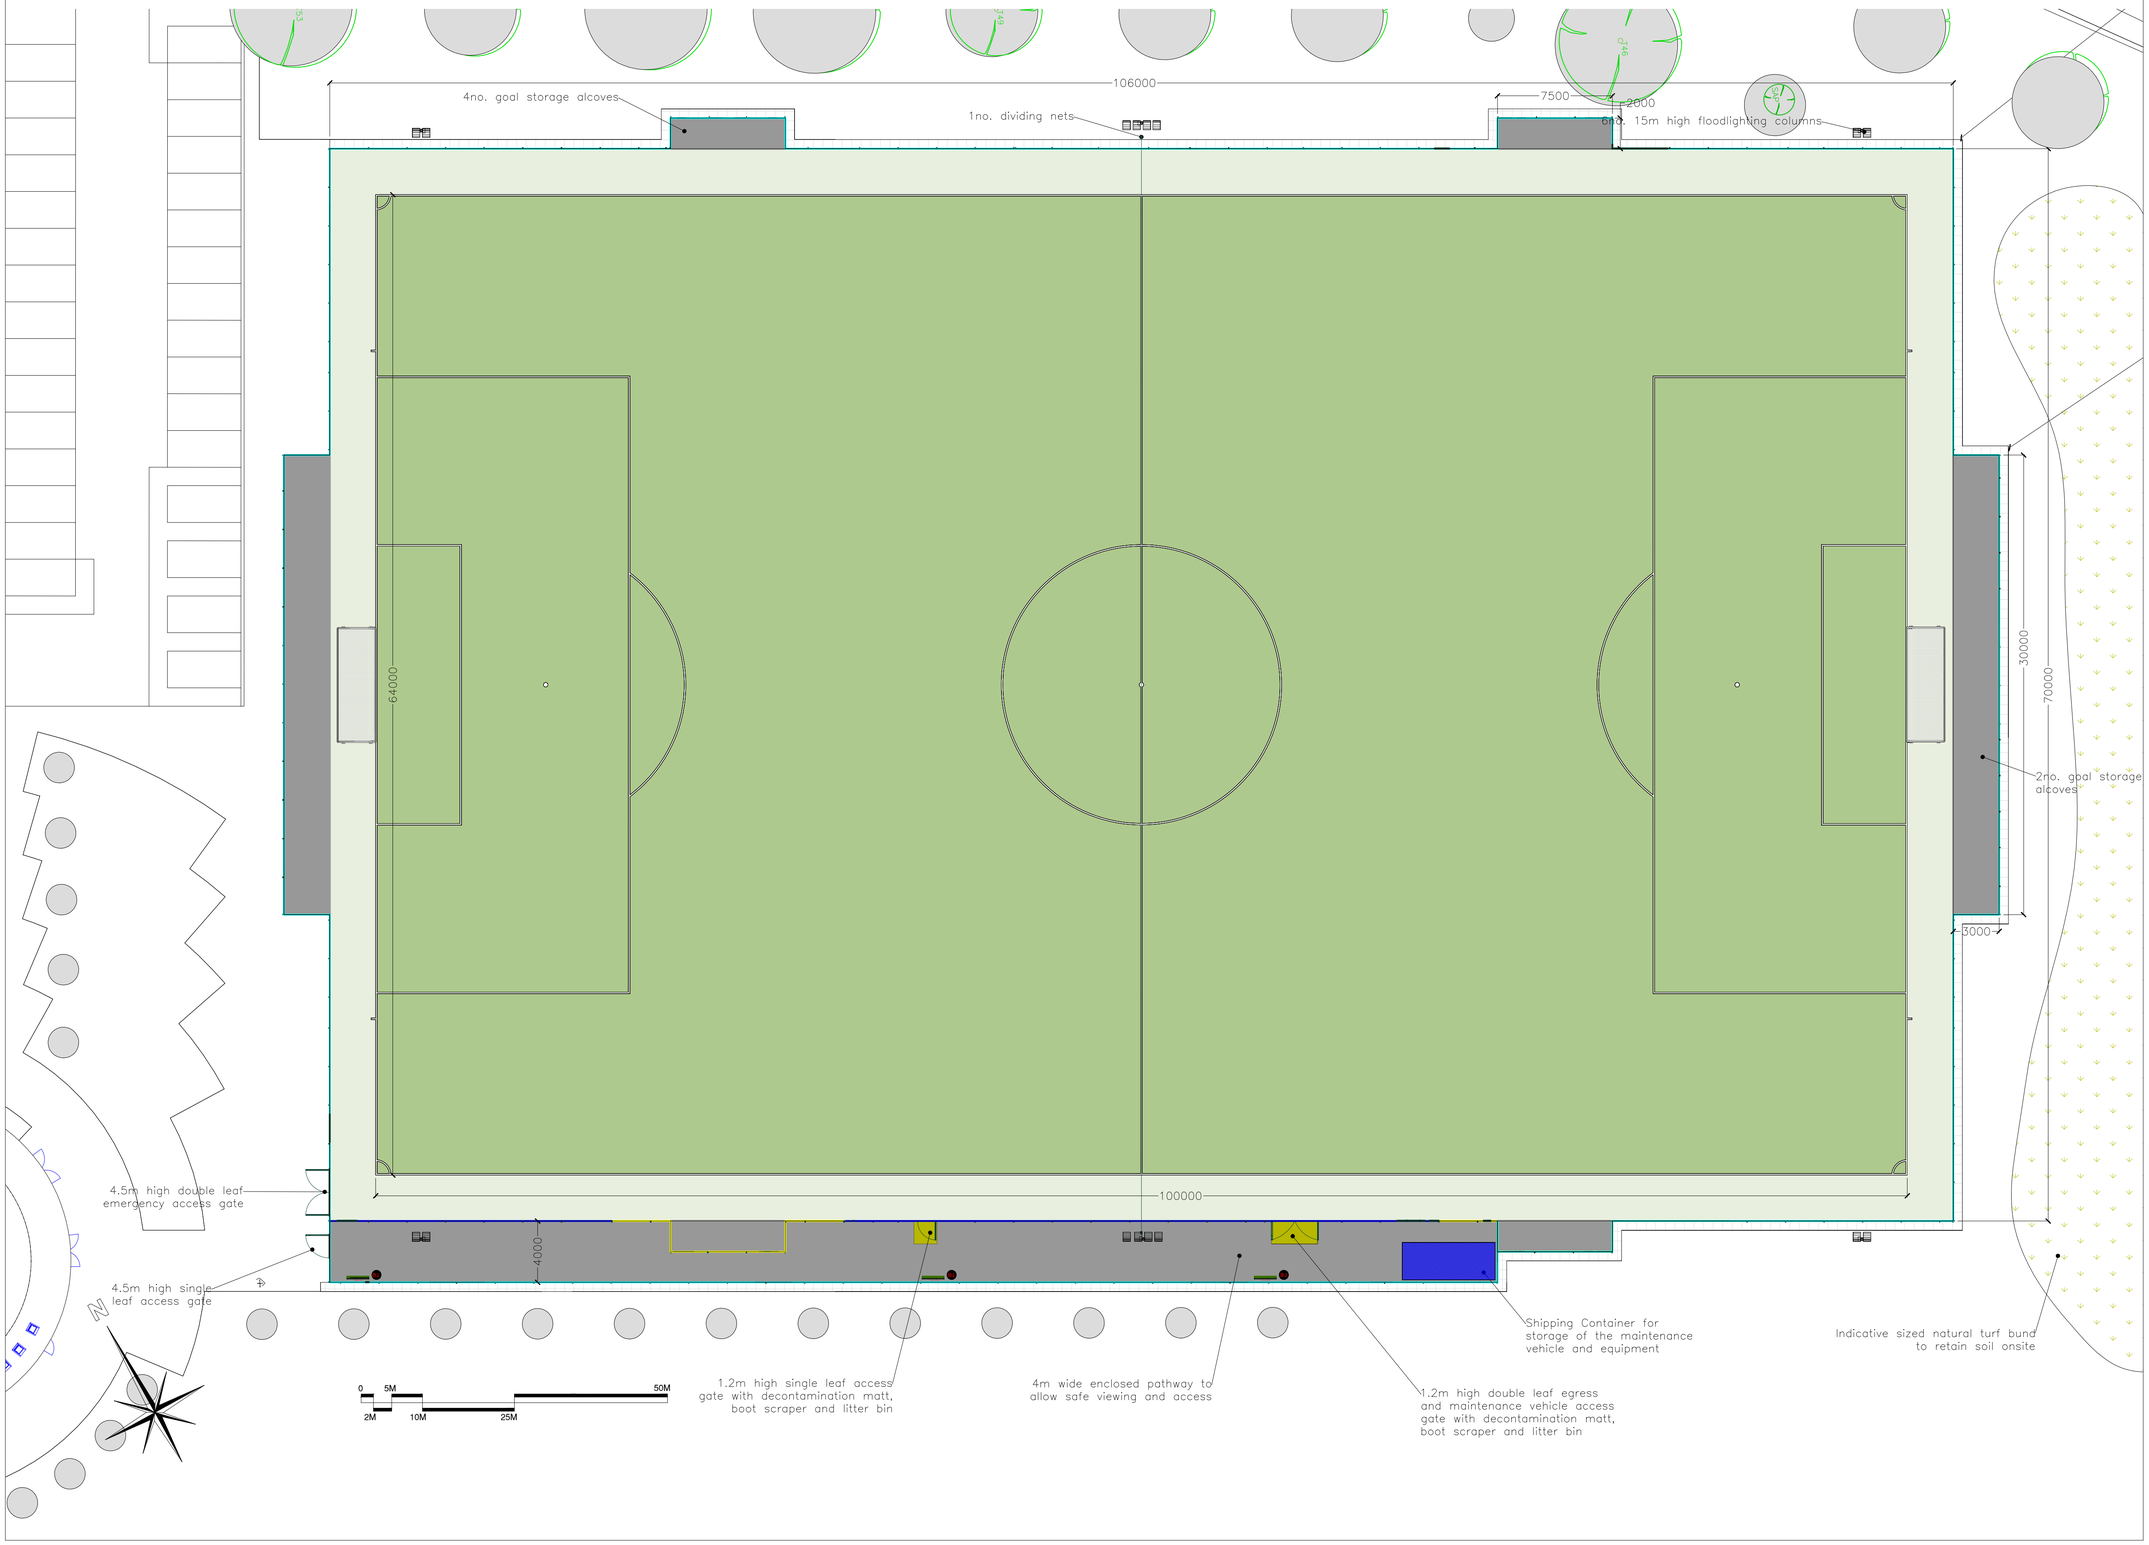

CONSULTANTS
Surfacing Standards LTD
1a Perth House, Corby,
Northants, NN17 5JG
01536 400 012

1 - DO NOT SCALE FROM DRAWING. ALL DIMENSIONS TO BE CHECKED ON SITE PRIOR TO COMMENCEMENT OF WORKS.
2 - THIS DRAWING IS COPYRIGHT TO SURFACING STANDARDS LTD
3 - ALL PERSONNEL SHOULD BE AWARE OF THE HEALTH AND SAFETY PLAN WHICH IS RETAINED IN THE SITE MANAGERS OFFICE.

NOTES

- 3G Artificial Turf Playing Area
- 3G Artificial Turf Run Off Area
- Macadam Pathway and Goal Storage Areas
- Maintenance Storage Container
- 4.5m High Fence Line
- 2m High Fence Line
- 1.2m High Spectator Fence Line

REV	DESCRIPTION	BY	CHK	DATE
00	PLANNING ISSUE	WB		02.10.15

Surfacing Standards Limited
SPORTS PITCH CONSULTANTS

KEY PLAN

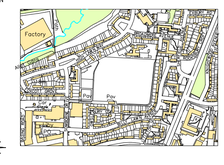
Factory
Pond
Pond
Pond