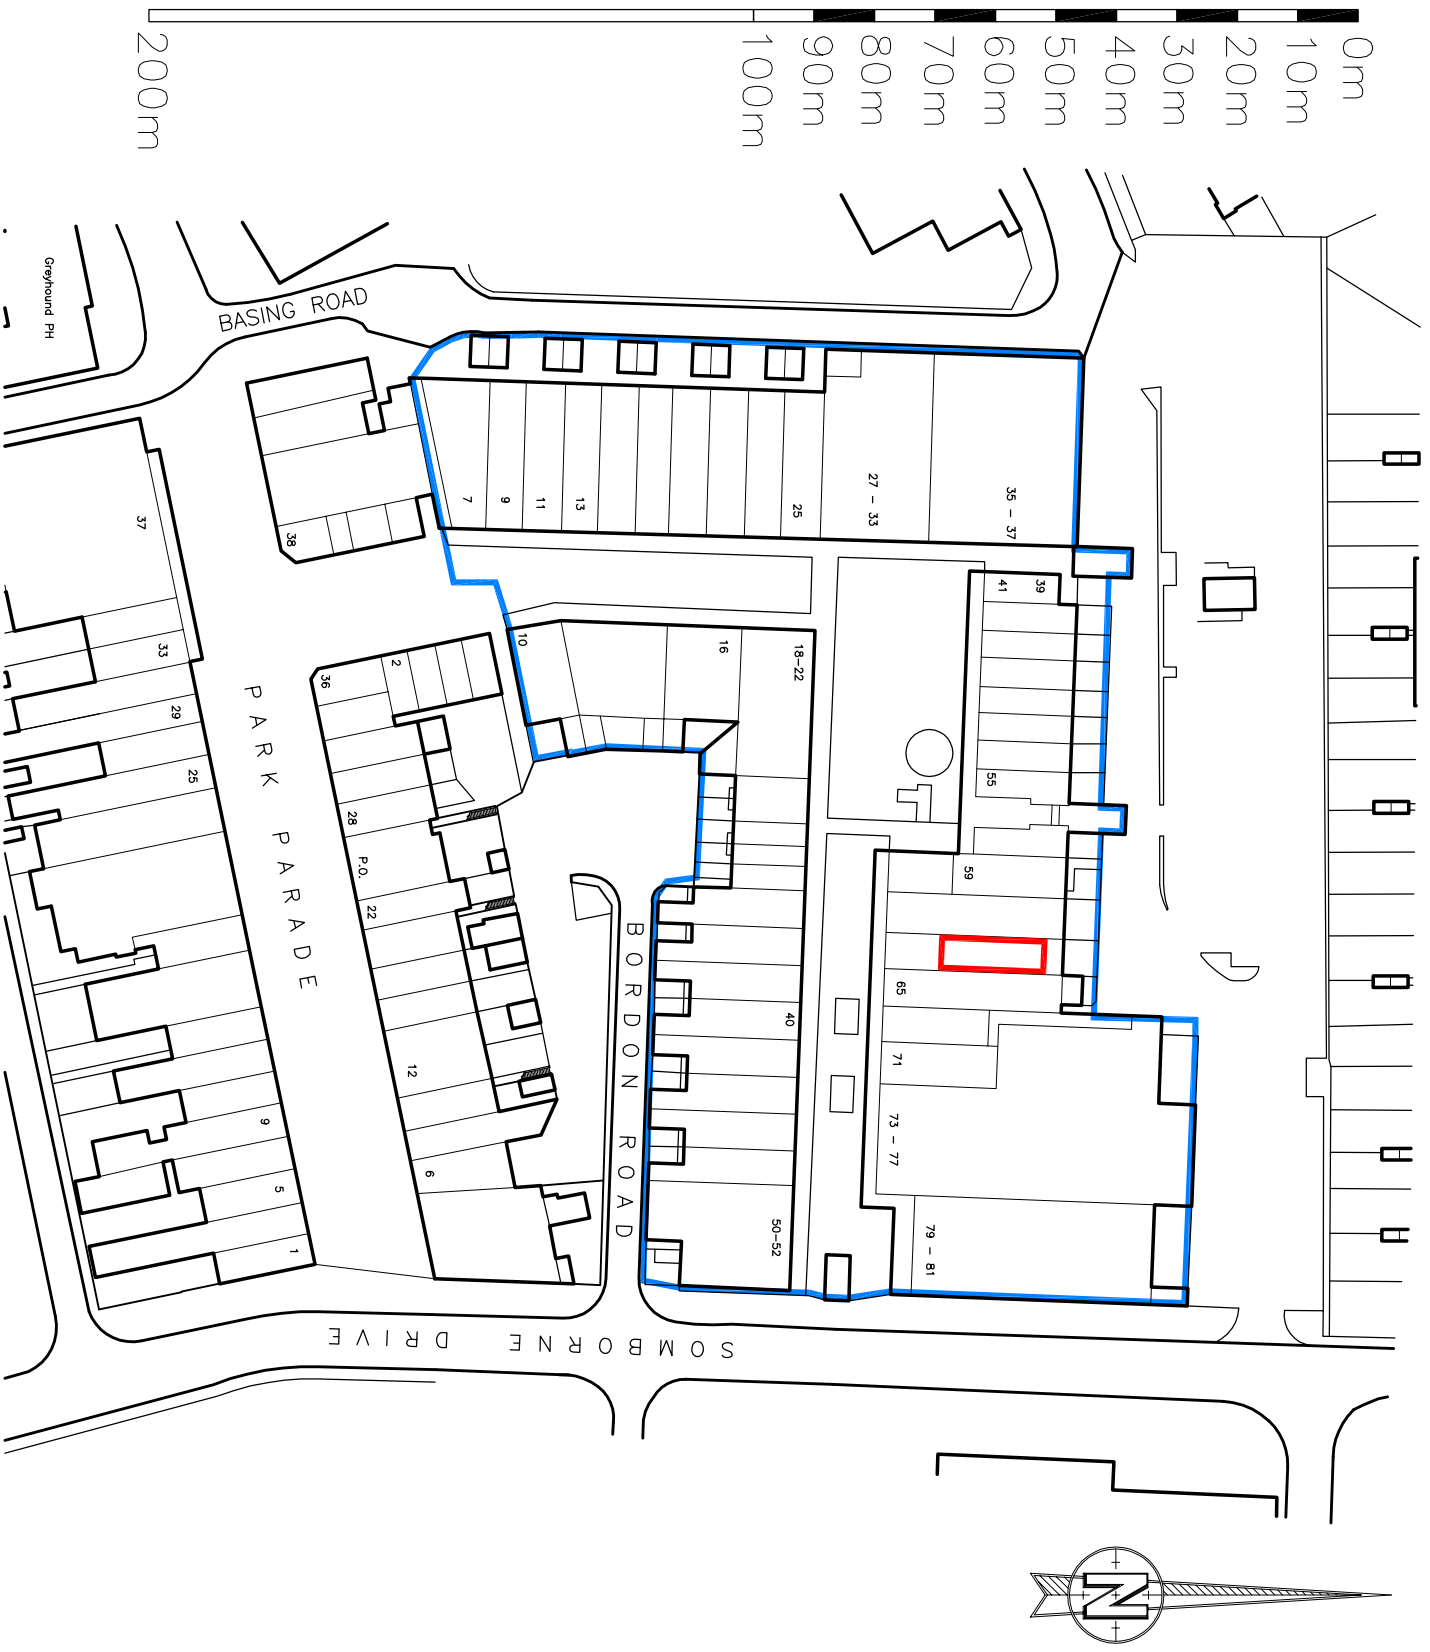


K NIGHT
ARCHITECTURAL
AD DESIGN

K.A.D. Ltd
The Gatehouse, Admirals Wood
7 Cocklesea Way
Sainsbury Green
Southampton
SO31 7AT
m: 07801 346 479
t: 01489 860 194
e: ian@k-a-d.co.uk

Client
SINCLAIR CLARK ALLEGRA LTD

Project
**63 GREYWELL SHOPPING CENTRE
LEIGH PARK, HAVANT**

Drawing
BLOCK PLAN

Scale 1:1250@A4	Date DEC 2014			
Project no. KAD	Sequential 15	Bldg/Floor A	Detail EX	Rev .