

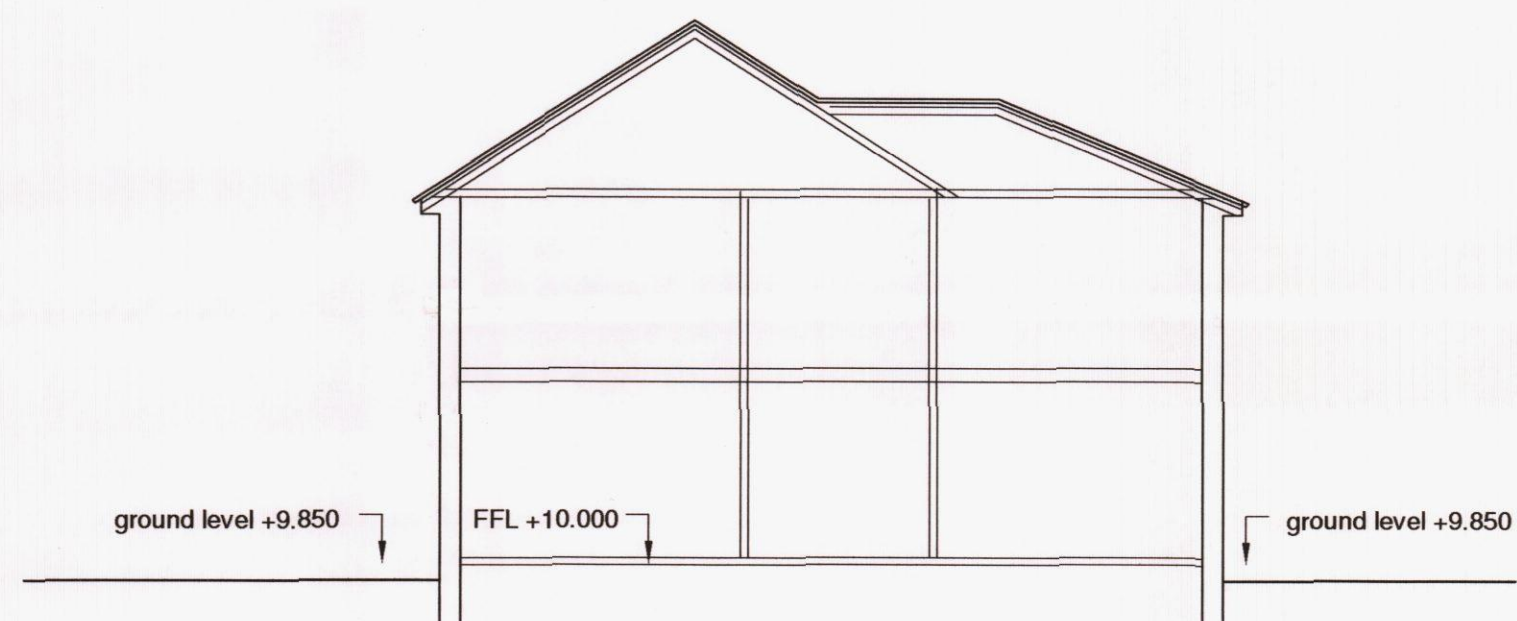
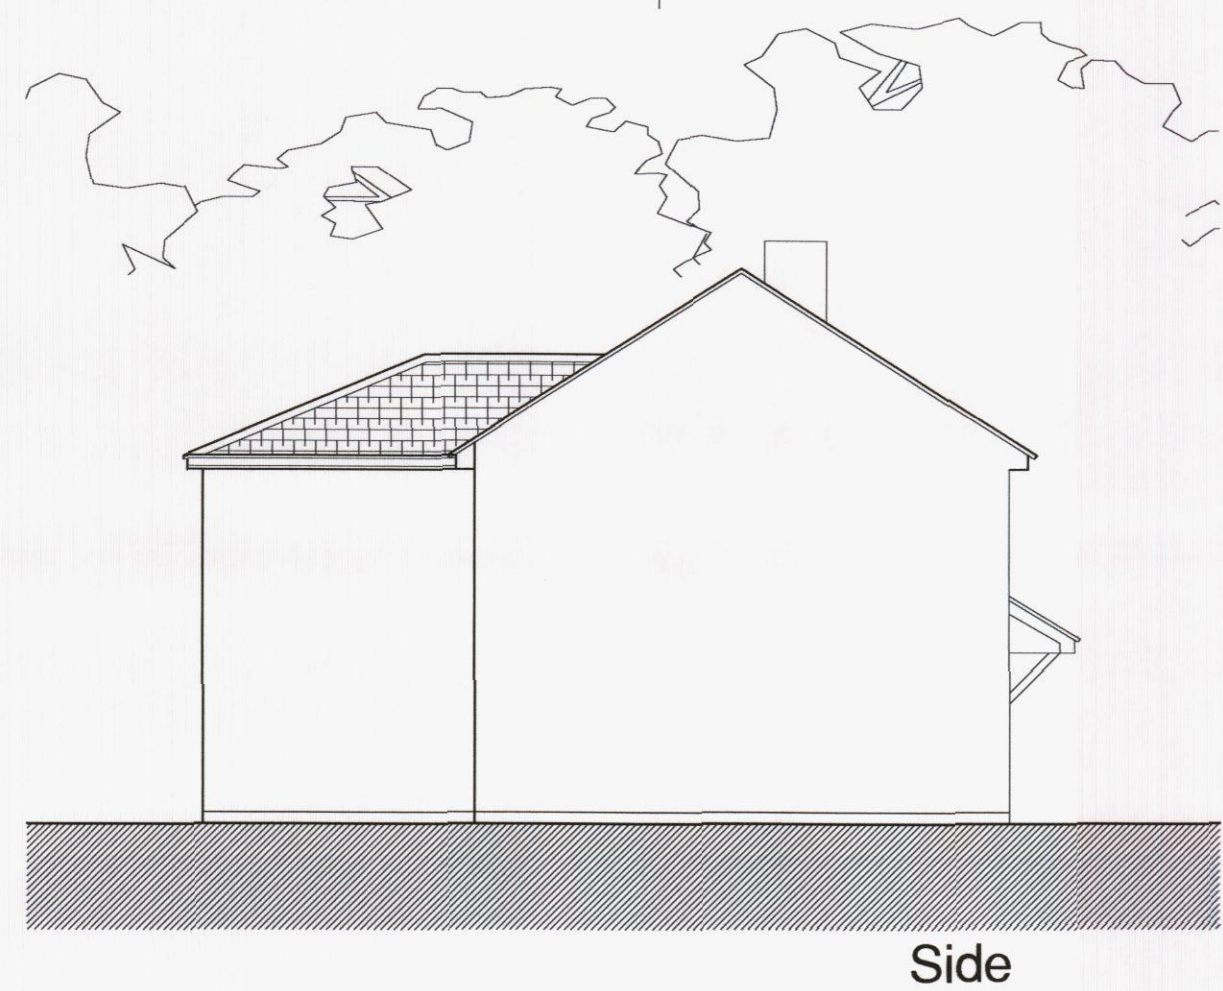
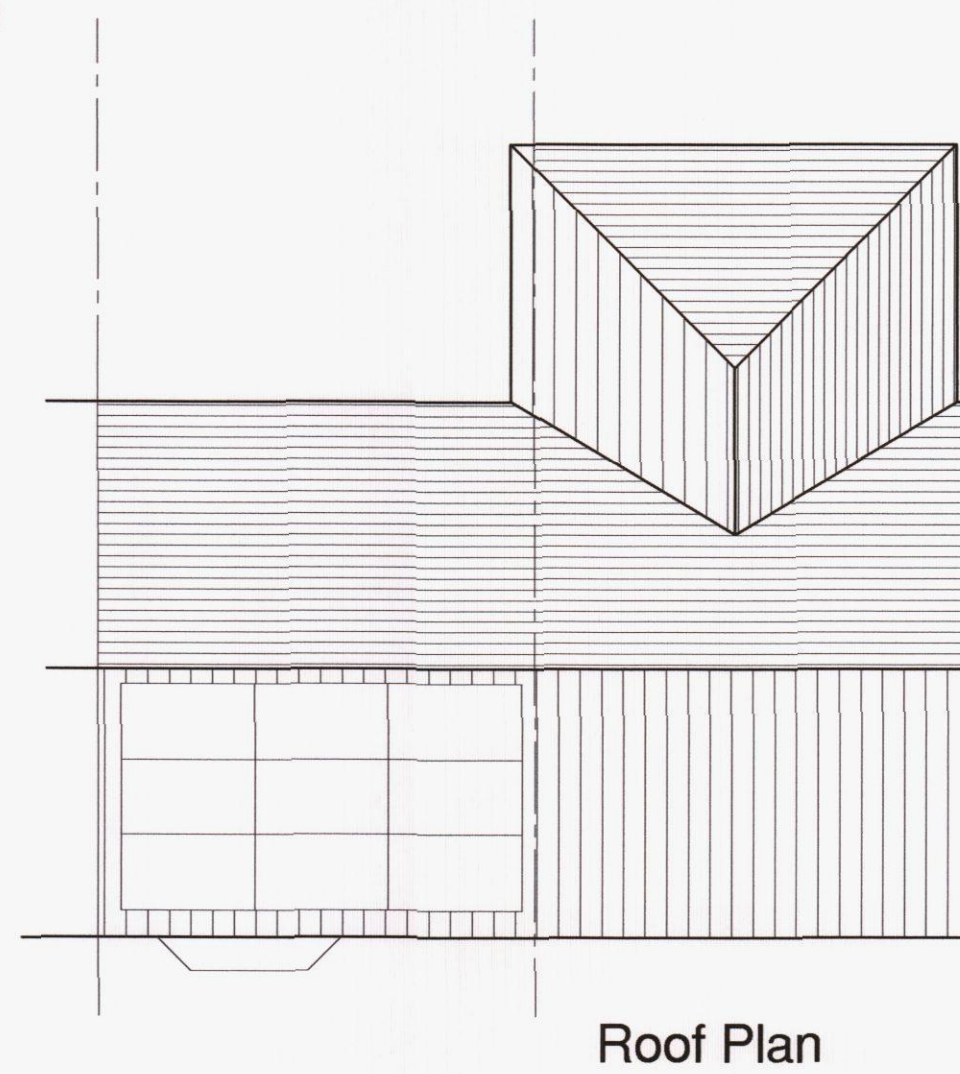


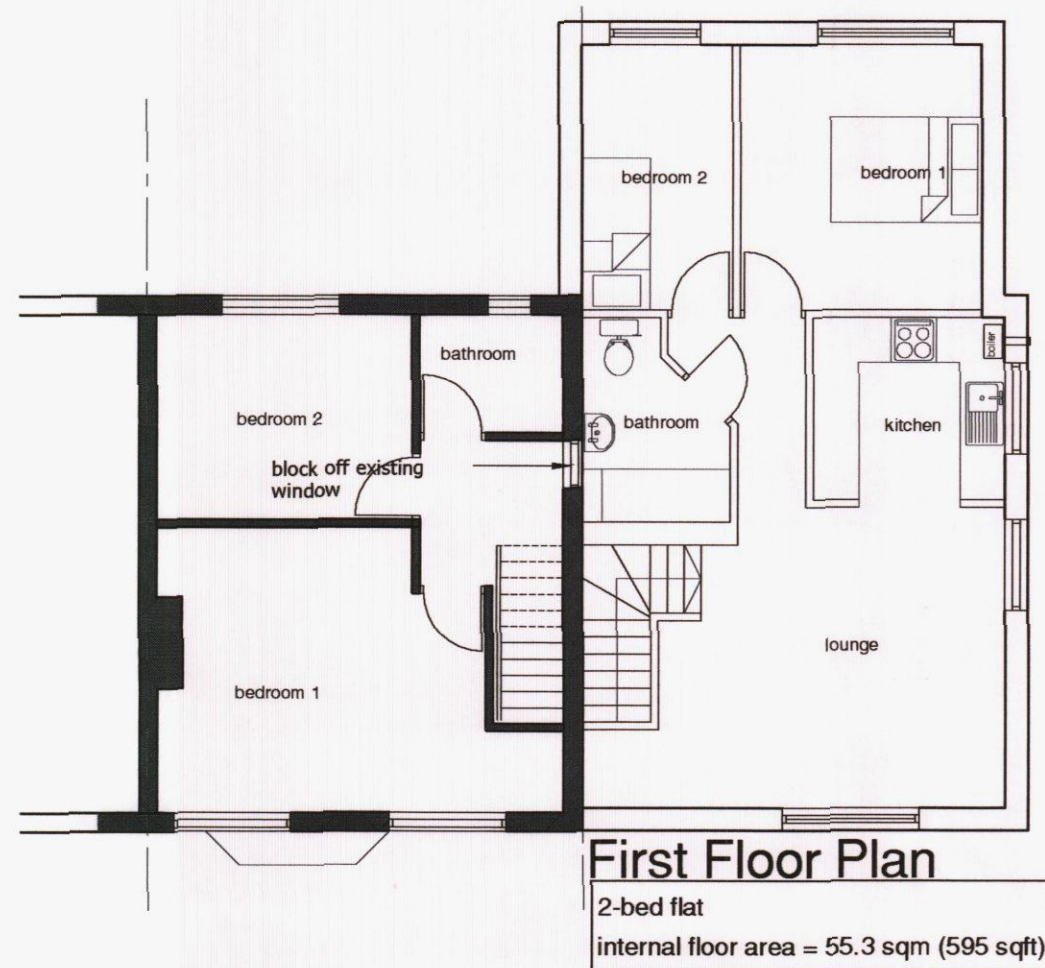

-	-	-	Chk / Date
-	Original Issue		
Rev		Dwn / Date	Chk / Date
This drawing is copyright and must not be disclosed to third parties without permission Scaled dimensions are not to be used for construction			

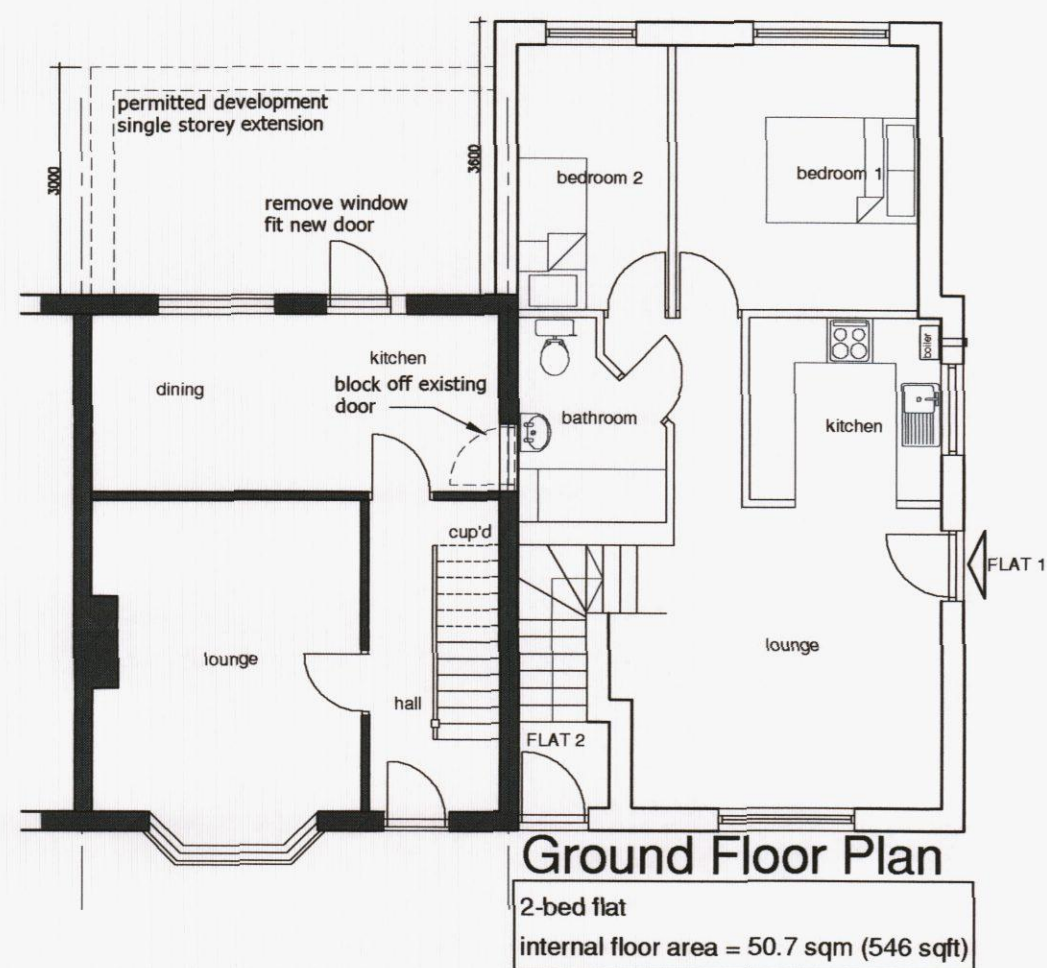

4 Queensgate
Queens Road
Fareham
Hampshire
PO16 0NW

Tel: 01329 288911
Fax: 01329 221913
E-mail: admin@m2architecture.com

PROJECT

Proposed New Dwelling on Land Adjacent
15 Lockerley Road
Havant

CLIENT

East Pallant Developers

DRAWING TITLE

Proposed Plans, Elevations

PROJECT NO. 14022
DRAWING NO. 300
REV.

m2
architecture
architectural technologist

RECEIVED
HAVANT BOROUGH COUNCIL
08 APR 2015

SCALE
1:100