



PHYSICAL SCALE IN METERS @ 1:100

NOTES:
This drawing has been produced solely for PLANNING/DESIGN.
Do not Scale from this Drawing except for planning purposes.
Any drainage shown is presumed and to be checked on site before commencement of works.
This drawing is the copyright of MF Designs Ltd.

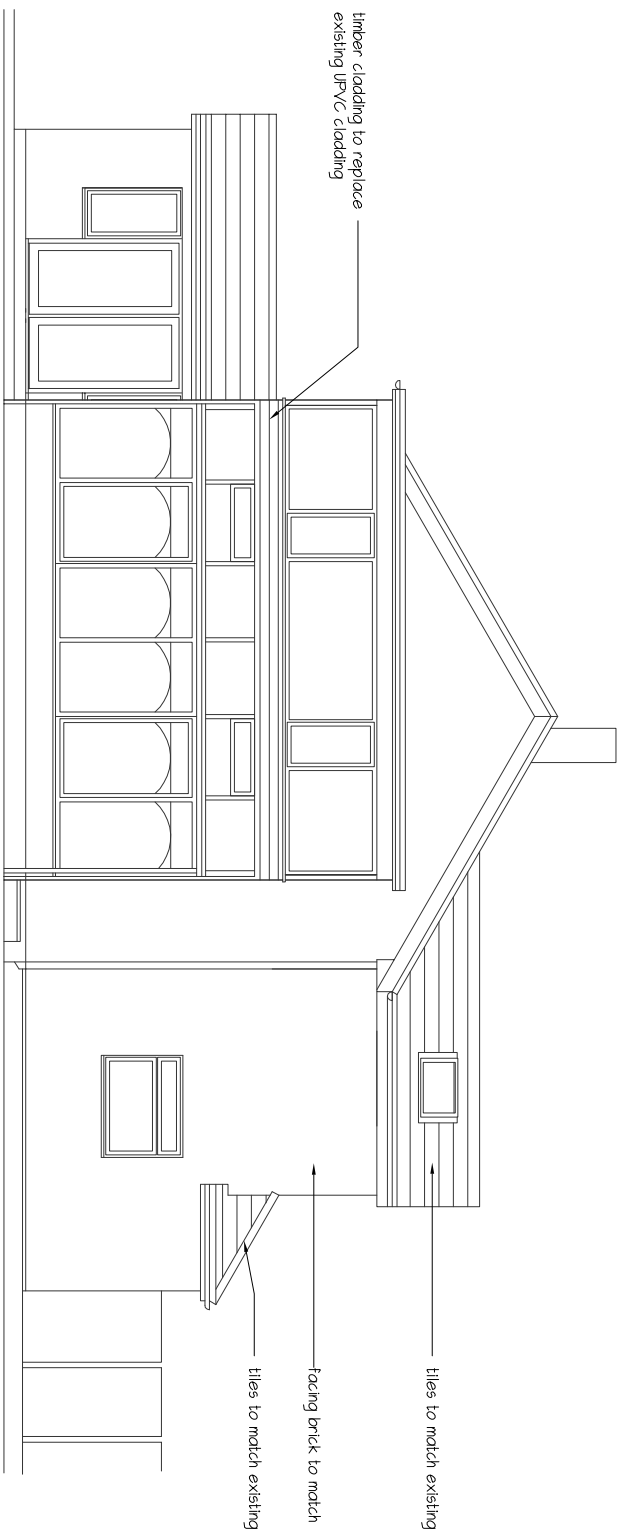

Proposed Southeast

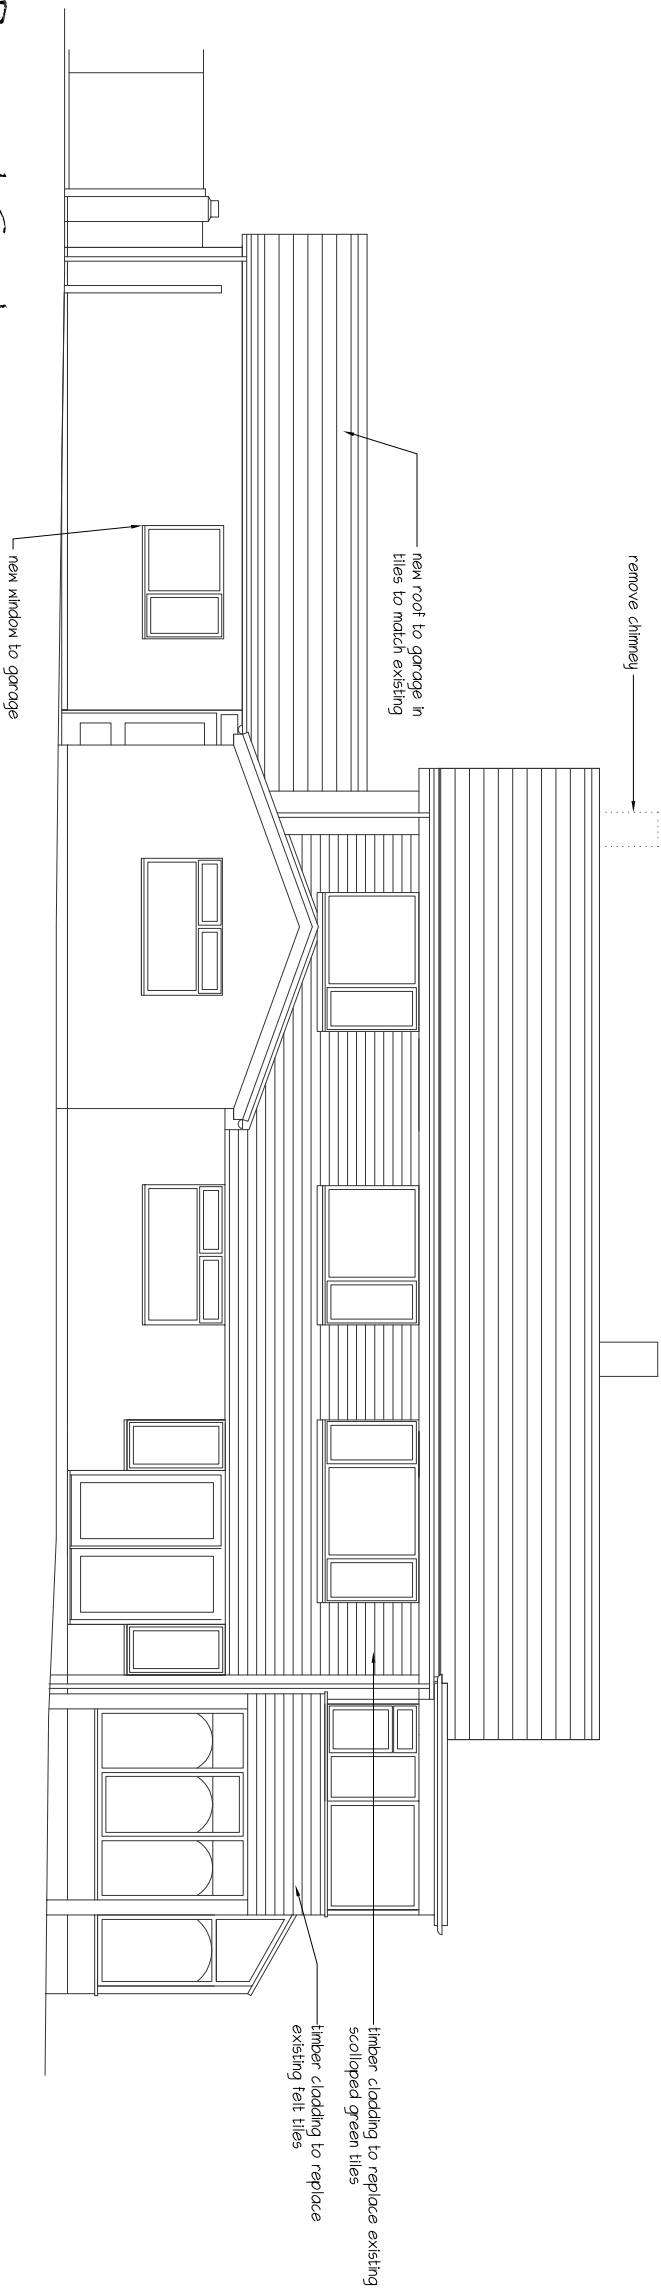

Proposed Southwest

mf designs ltd

Chartered Architects



52 King Street • Emsworth • Hampshire • PO10 7AZ
Director: Martin Farrer RIBA • Co Registration No.4507379

Uff 01243 377766
e admin@mfdesigns.org.uk

Date: Jan 2015
Scale: 1:100

Job No: 3117
Dwg No: P_04

EXTENSIONS & ALTERATIONS - 22a Beacon Square, Emsworth. PO10 7HU