



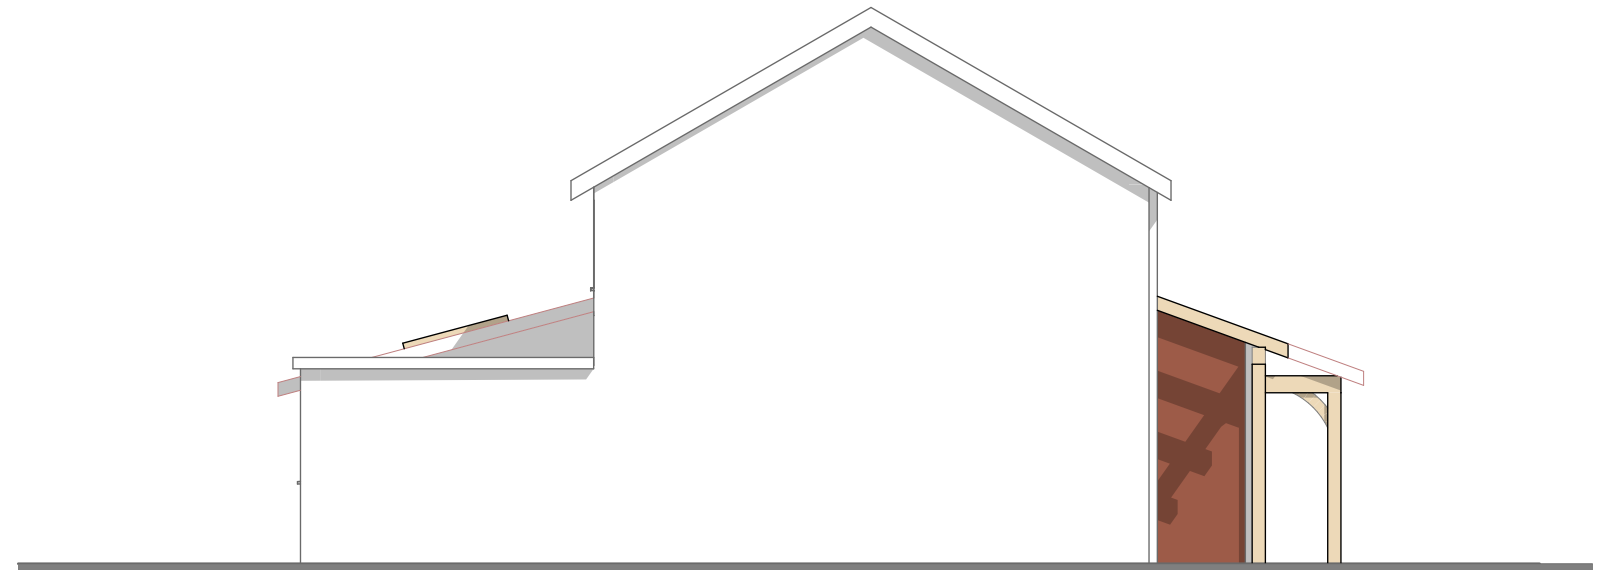


E-01 Proposed West Elevation 1:100

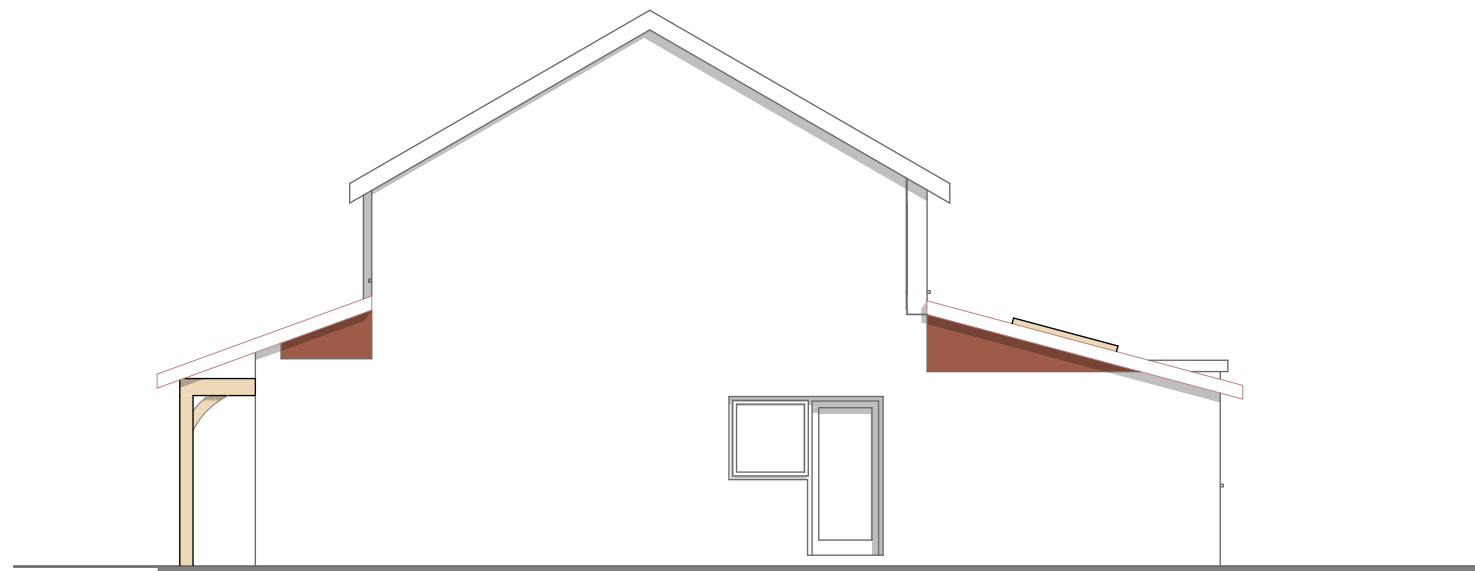

E-02 Proposed South Elevation 1:100



E-04 Proposed North Elevation 1:100

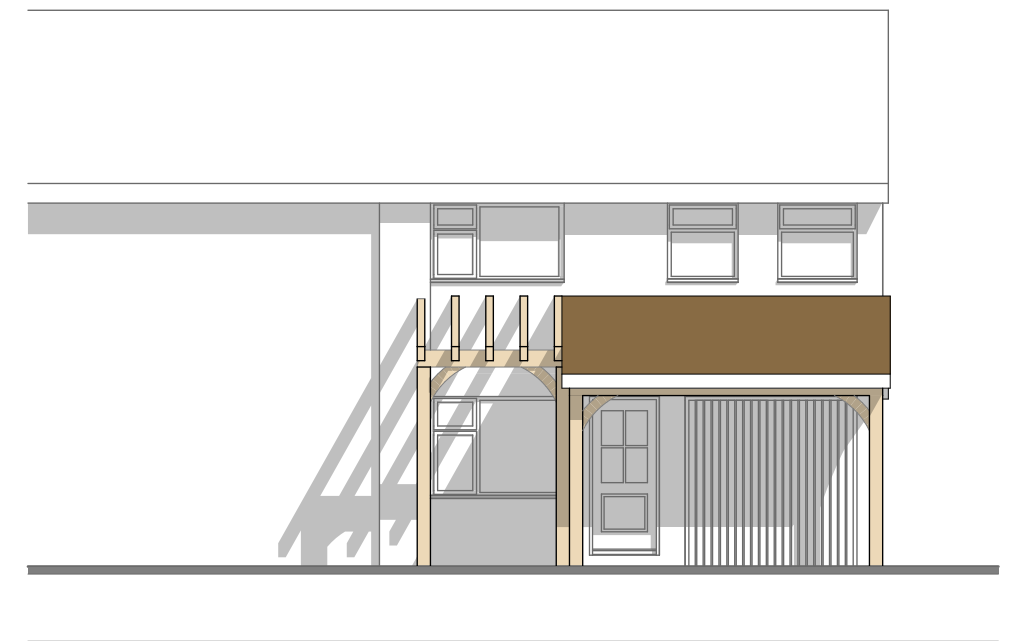

E-03 Proposed East Elevation 1:100