

467800m

467900m

468000m

468100m

109700m

109600m

109500m

109400m


467800m

467900m

468000m

468100m

@Crown Copyright. All rights reserved. Licence no. 100041040

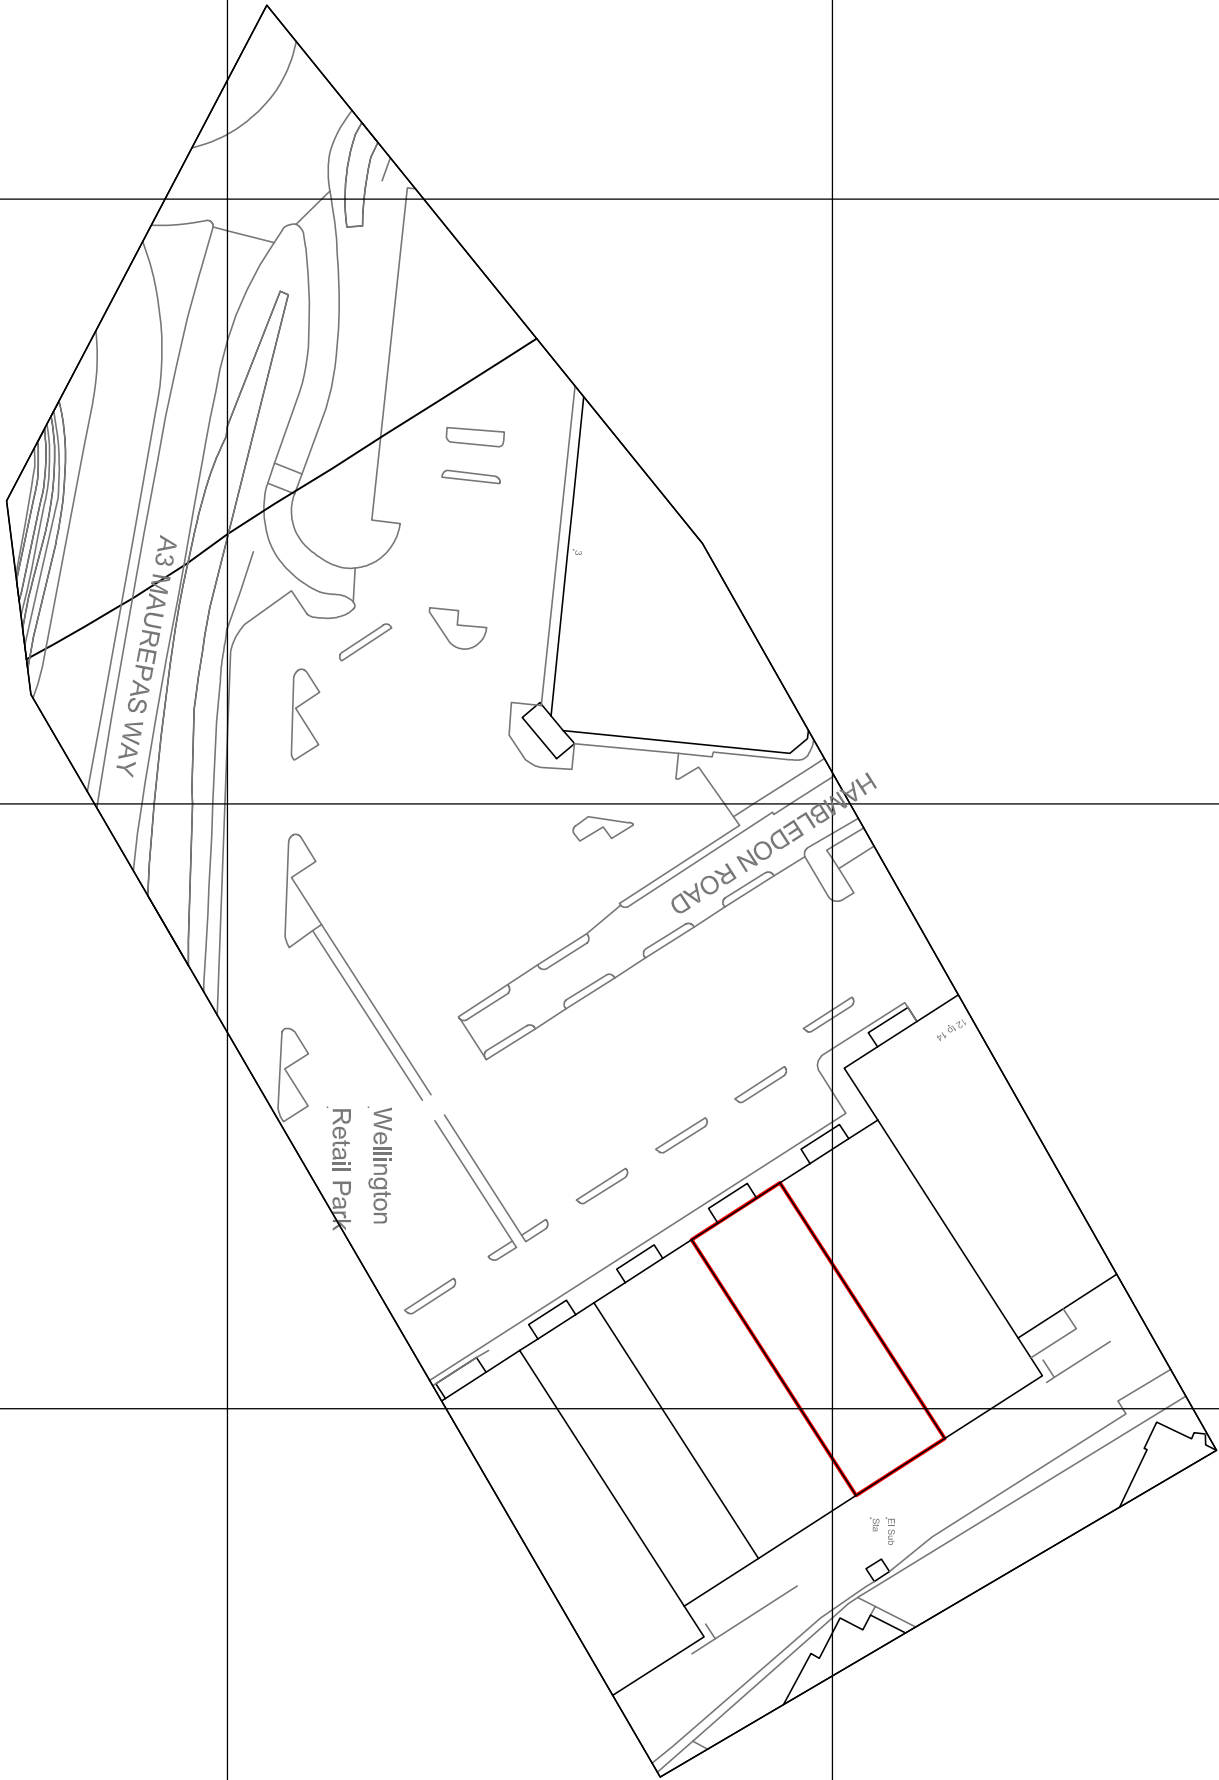

THIS DRAWING IS COPYRIGHT OF CONCEPT PROJECT MANAGEMENT SERVICES AND SHALL NOT BE REPRODUCED IN WHOLE OR PART WITHOUT THEIR EXPRESS PERMISSION. ALL DIMENSIONS ARE TO STRUCTURAL DIVIDERS UNLESS OTHERWISE STATED. ANY DISCREPANCIES BETWEEN DRAWINGS ARE TO BE REPORTED TO C.P.M.S IMMEDIATELY.

Rev. Date Revision

CERT
CARPENTRIGHT
Wellington Retail Park, Hambledon Road,
Waterlooville, PO7 7FG

·C.P.M.S·
Concept Project Management Services Ltd.
Rose Farm, Mill House Lane,
Waterlooville, Hampshire, PO7 5BA
Telephone: 01742 497030 Fax 01742 547025
E-mail: enquiries@conceptpm.co.uk

Title
LOCATION PLAN

Date	Scale	Drawn
12/11/14	1:1250@A3	SGR
Drawing No.		Revision
CPM/S/1248/LOC		