




-42 WESTWAYS, FA
EXISTING FLOOR

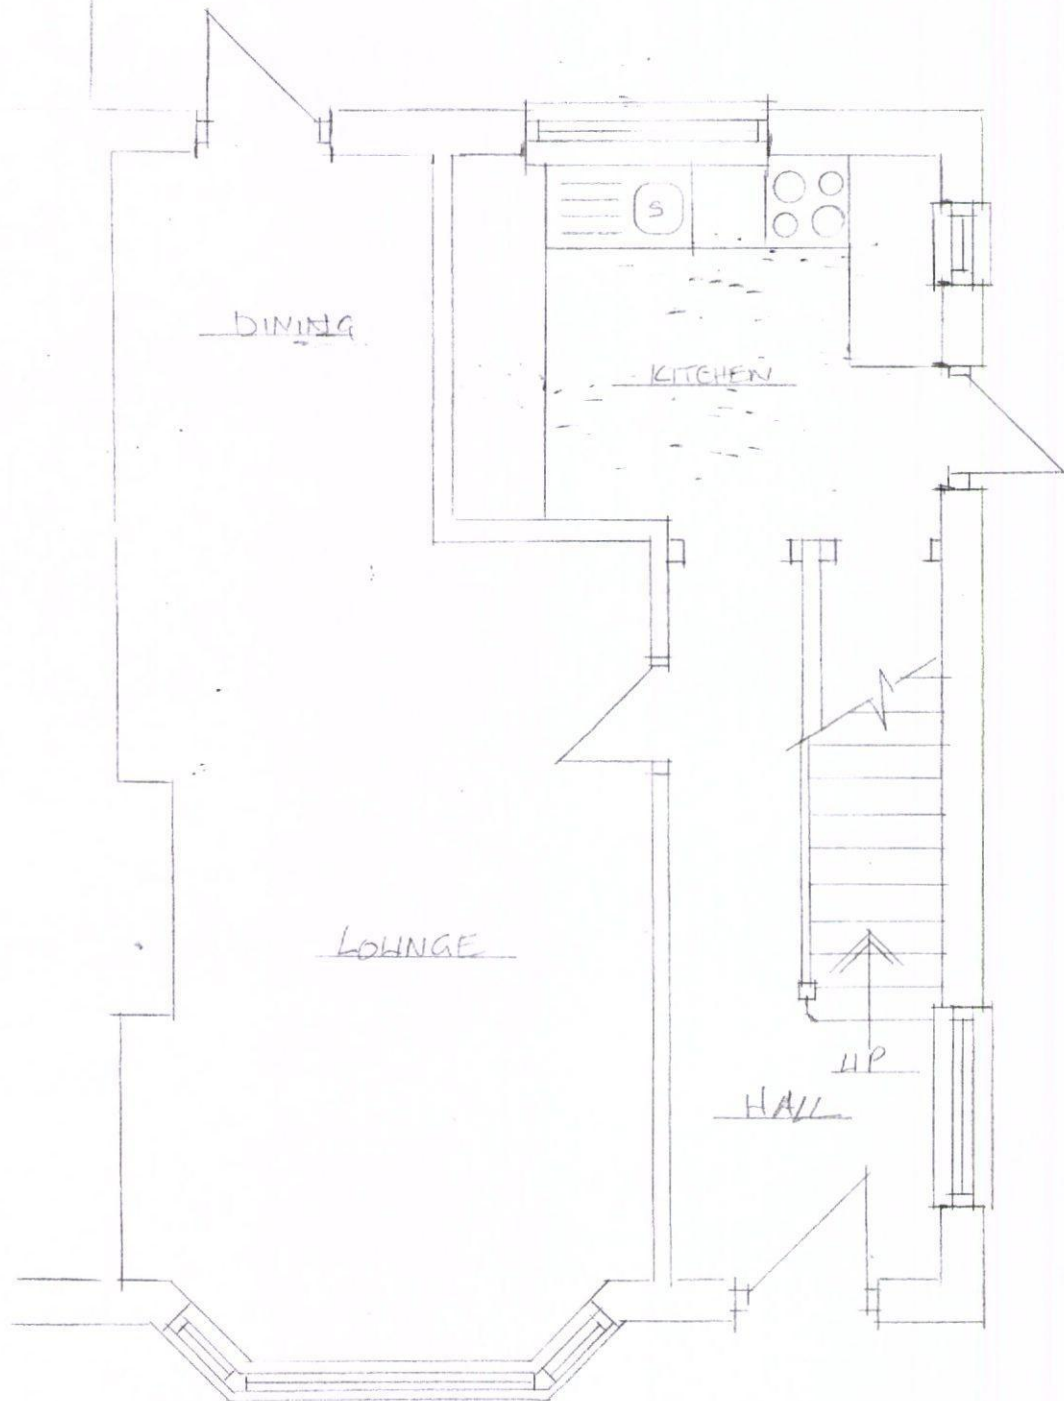

EXG GROUND FLOOR PLAN 1:50