


N
A

SCALE 1:500
PROPOSED GARAGE
5a WALLIS ROAD
DISTANCE FROM BOUNDARY
NORTH WEST 600mm
NORTH EAST 2073mm
SOUTH WEST 2073mm
SOUTH EAST N/A

TO INCLUDE
RETENTION OF EXISTING
HARVESTING

PROPOSED

OS REFERENCE: 100050691

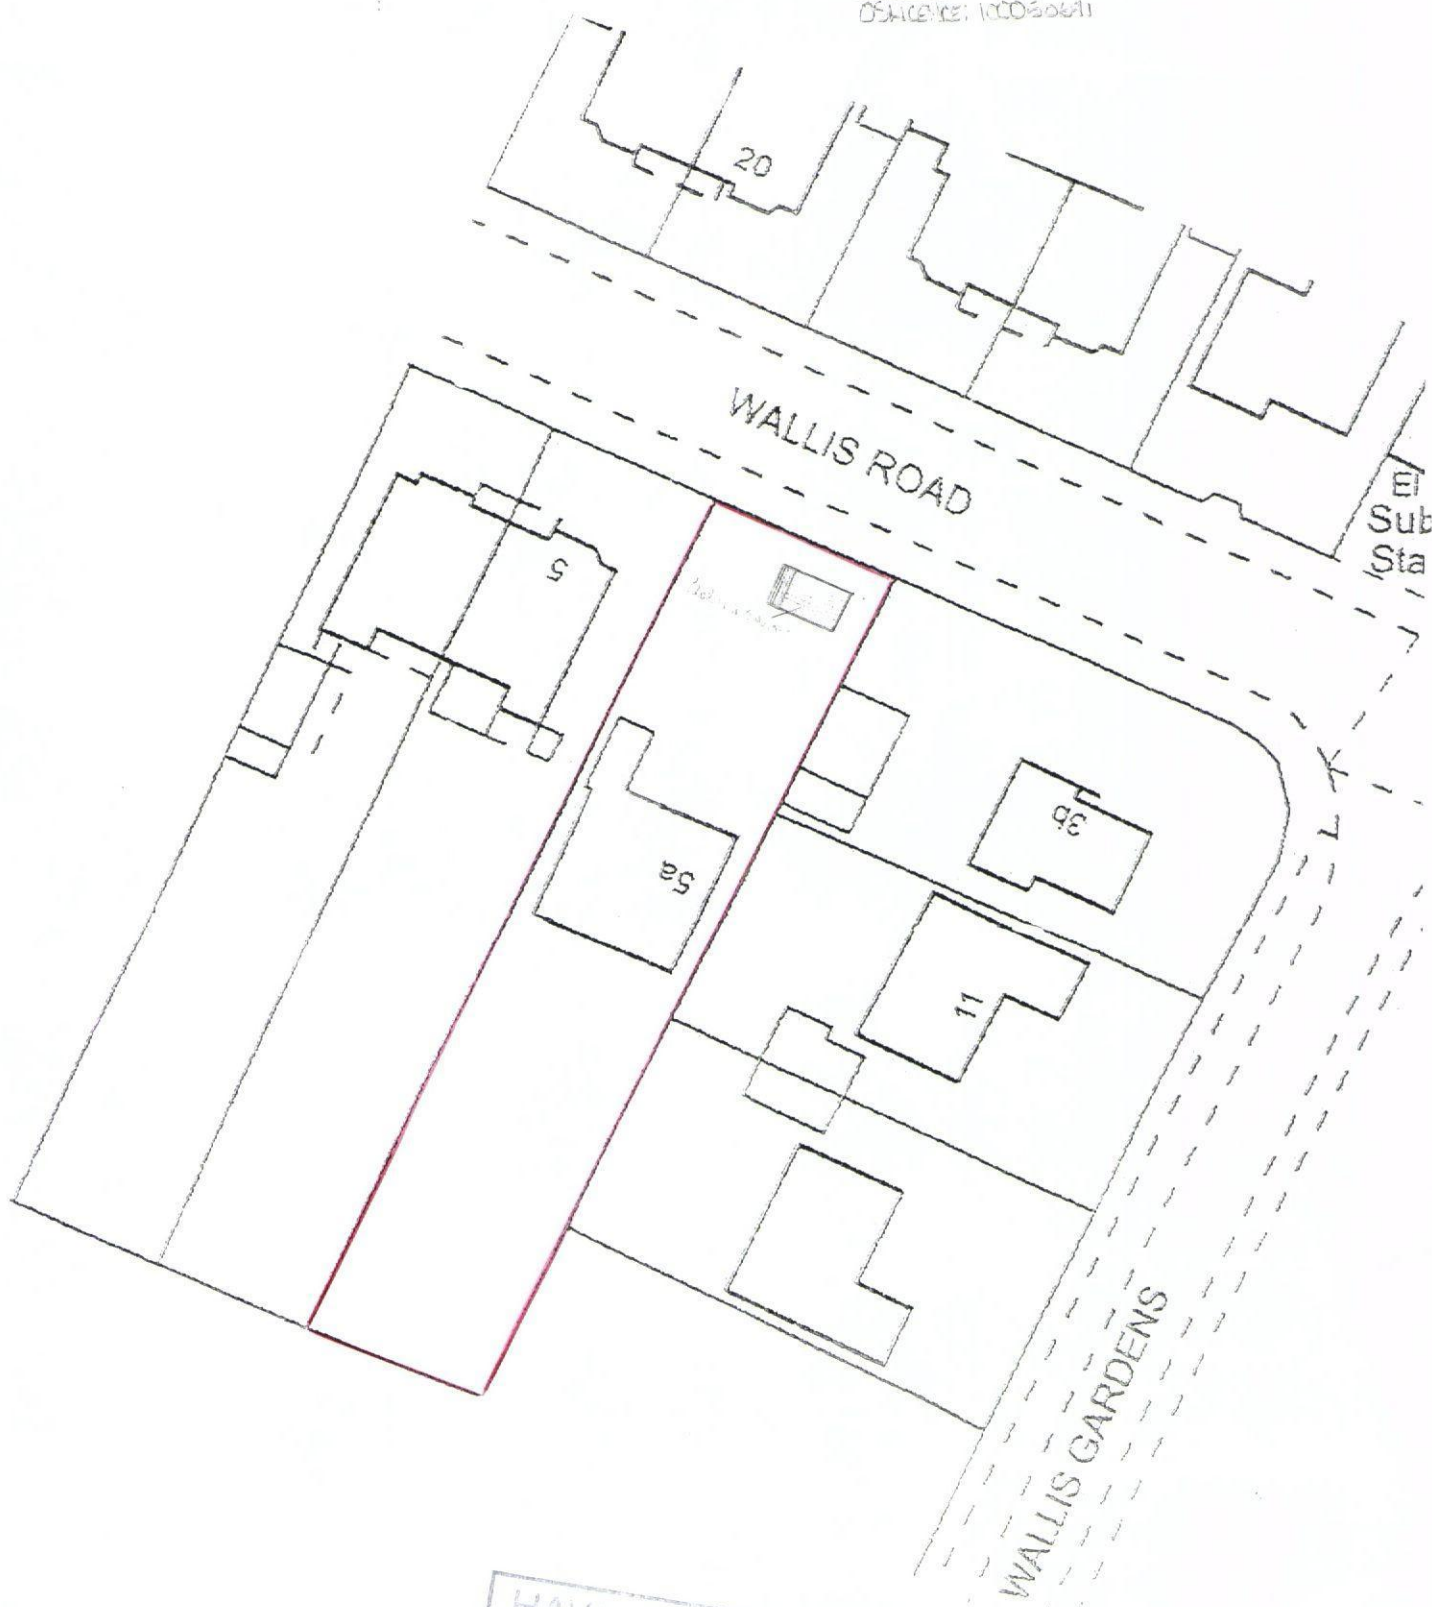

HAVANT BOROUGH
COUNCIL
30 APR 2013
RECEIVED

C.H. PLANNING & SALES
112 STUBBINGTON LANE
FAREHAM
HANTS PO14 2PE
01329661977