



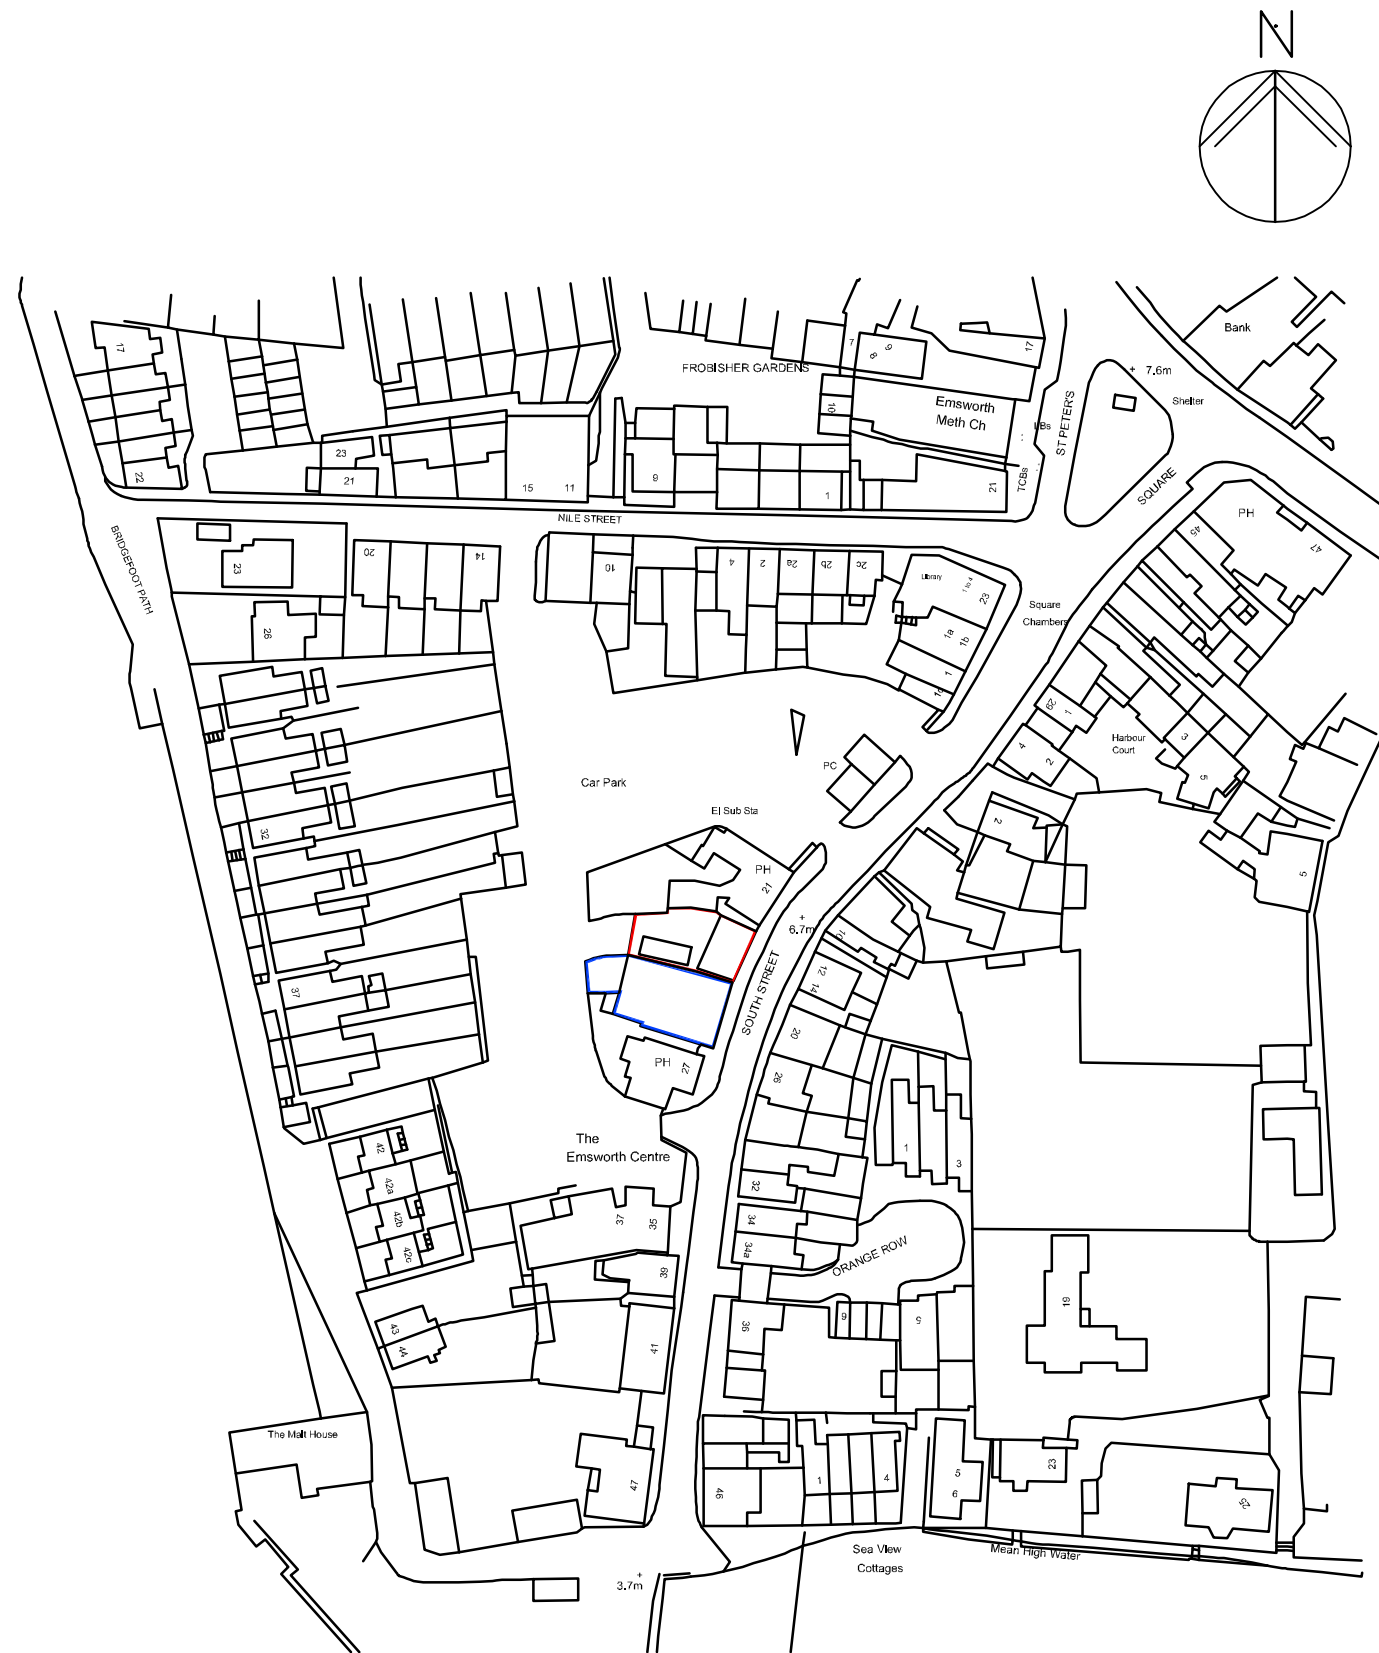

LOCATION PLAN 1:1250

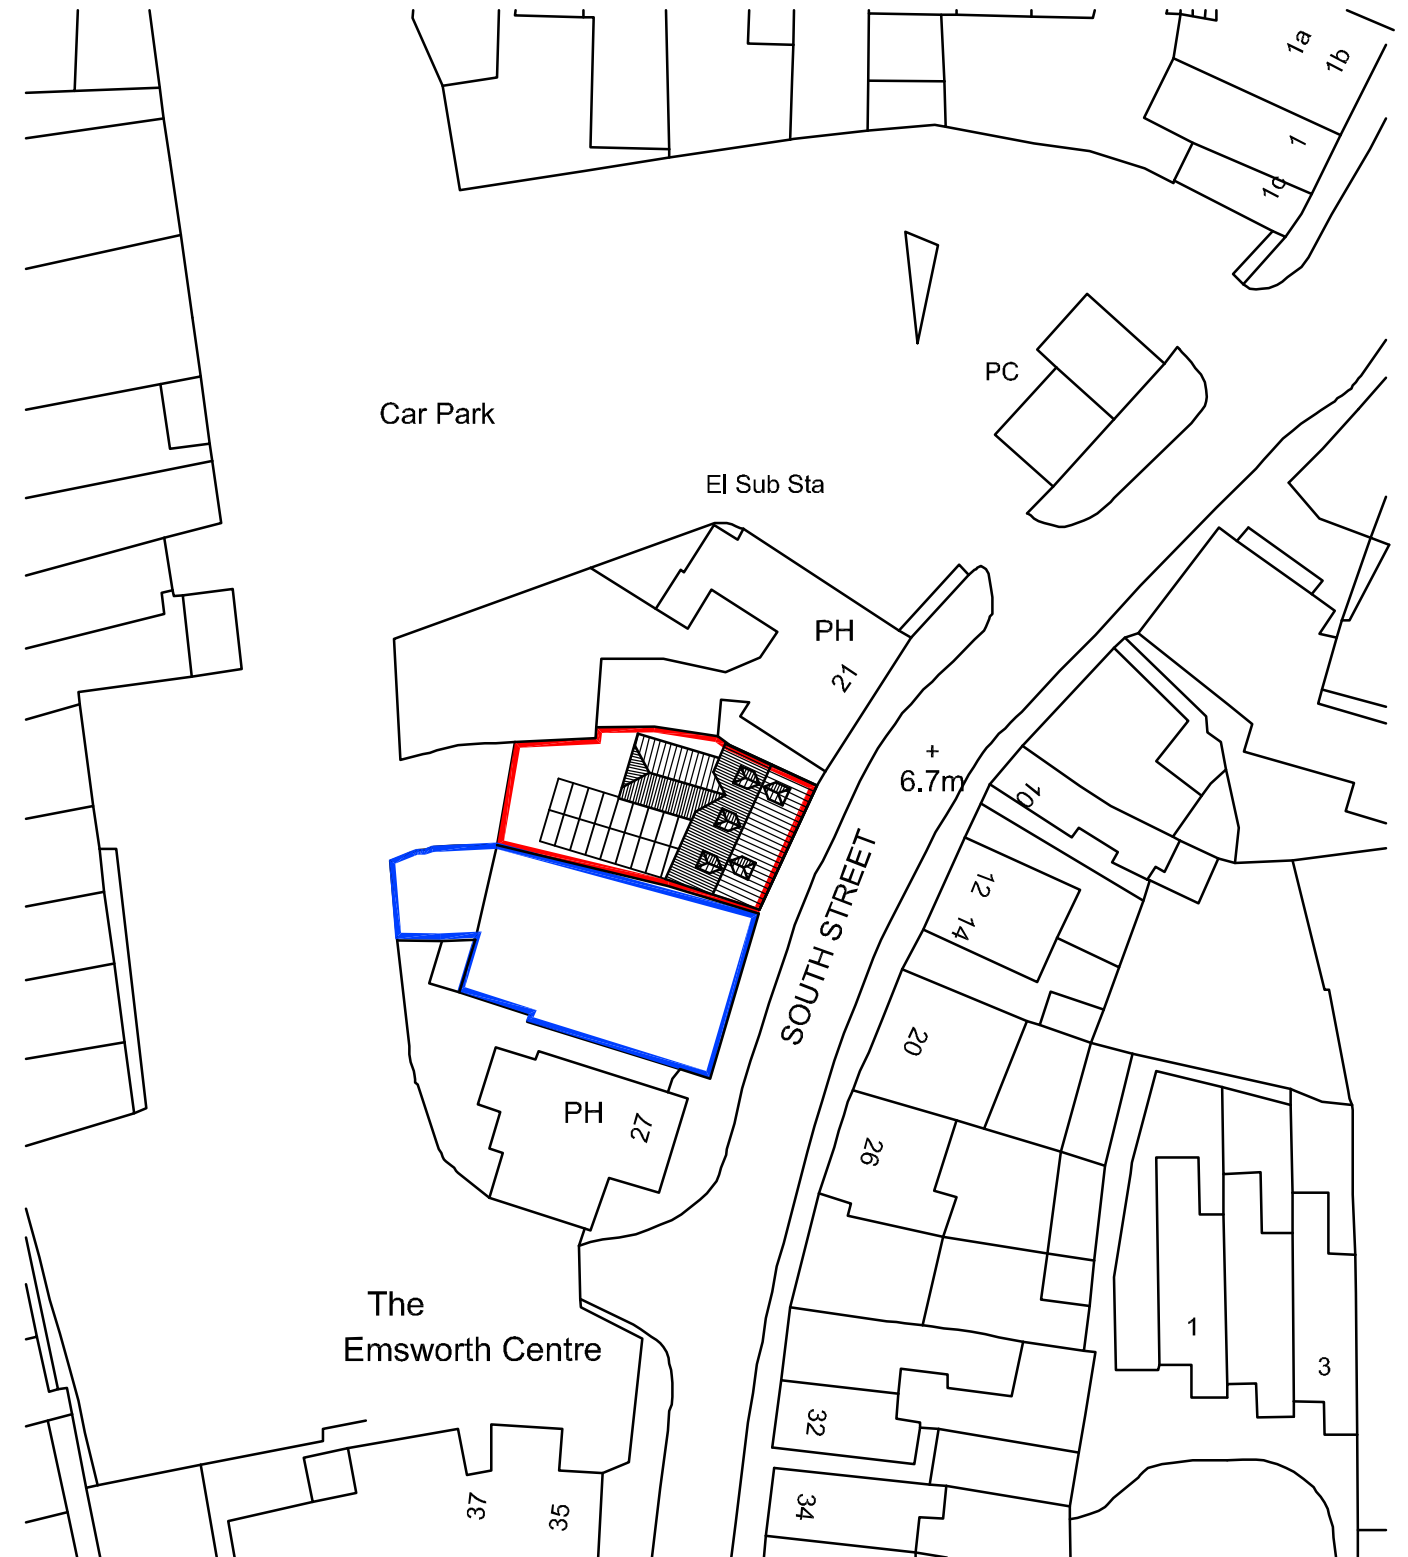

BLOCK PLAN 1:500

m 10 20 30 40

metres 10 20 30 40

23 South Street
Emsworth
PO10 7EG

SITE PLANS

Revisions

- A. Blue boundary Added
- B. Revised roof plan. 08/10/15
- C. Revised roof plan. 14/10/15
- D.



Martin Critchley
CHARTERED ARCHITECT

The Old Brewery,
15E South Street, Havant,
Hampshire, PO9 1BU
023 92 474 919
critchleyarchitect@hotmail.com

Scale A3 = AS SHOWN
Date 03/09/15
Drawn OS

1530-203^C

© Crown Copyright
All rights reserved.
Reproduced by Permission.
Licence No. 100046837