


© Crown copyright.
All rights reserved.
Reproduced by permission.
License No. 100046837

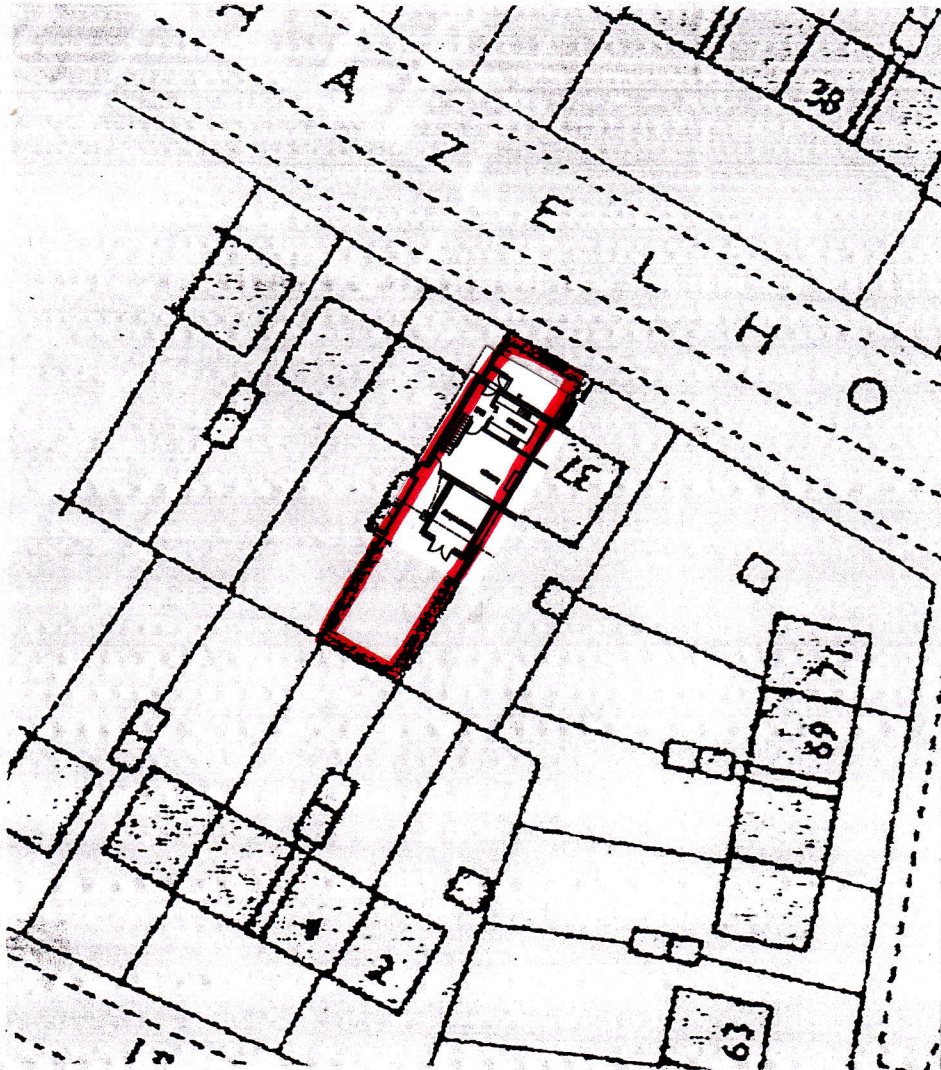

Martin Critchley
Chartered Architect
7 North Street
Havant, Hampshire, PO9 1PW
023 92 474 919
critchleyarchitect@hotmail.com

Job

39, Hazelholt Drive,
Havant, PO9 3DL.

Job No.

1461

Date: 13.10.14

Scale: 1:500

Drawn: P.C

Title

BLOCK PLAN

Drawing No.

202