


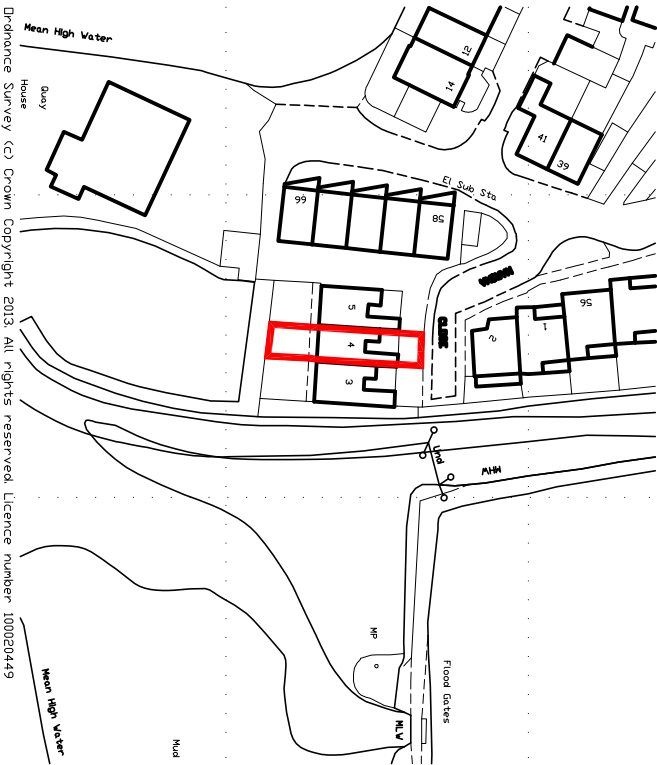

SITE LOCATION PLAN

Scale 1:1250



This drawing remains the property of Think Architecture Consultants Limited and shall not be copied without prior written consent.			
Rev	Comment	By	Date
A	Red line amended.	JAS	25.06.14

Client: Mr & Mrs Timms			
Address: 4 Marina Close, Emsworth, PO10 7BG.			
Drawing title: Location Plan			
Scale: 1:1250	Date Drawn: 27.11.13	Drawn by: JAS	
Job No: 0158	Dwg No: PL01	Rev: A	Status: Planning Submission

thinkarchitecture

CONSULTANTS LIMITED

The Studio, 12 Lightfield, Oakley,
Hampshire, RG23 7BL.
Tel: 01256 781221
Email: julie@thinkarchitecture.biz
www.thinkarchitecture.biz