



General Notes
 Survey of the site and existing buildings as per survey drawings received from Hampshire Land Surveys Ltd received April 2013.
 OS data reference licence number 100022432 received July 2014, valid for 1 month only.
 All drawings are subject to Local Authority consent.
 The details shown are for design intent purposes only and are subject to further design development with suppliers and sub-contractors.
 Do not scale off drawings, if in doubt ask.

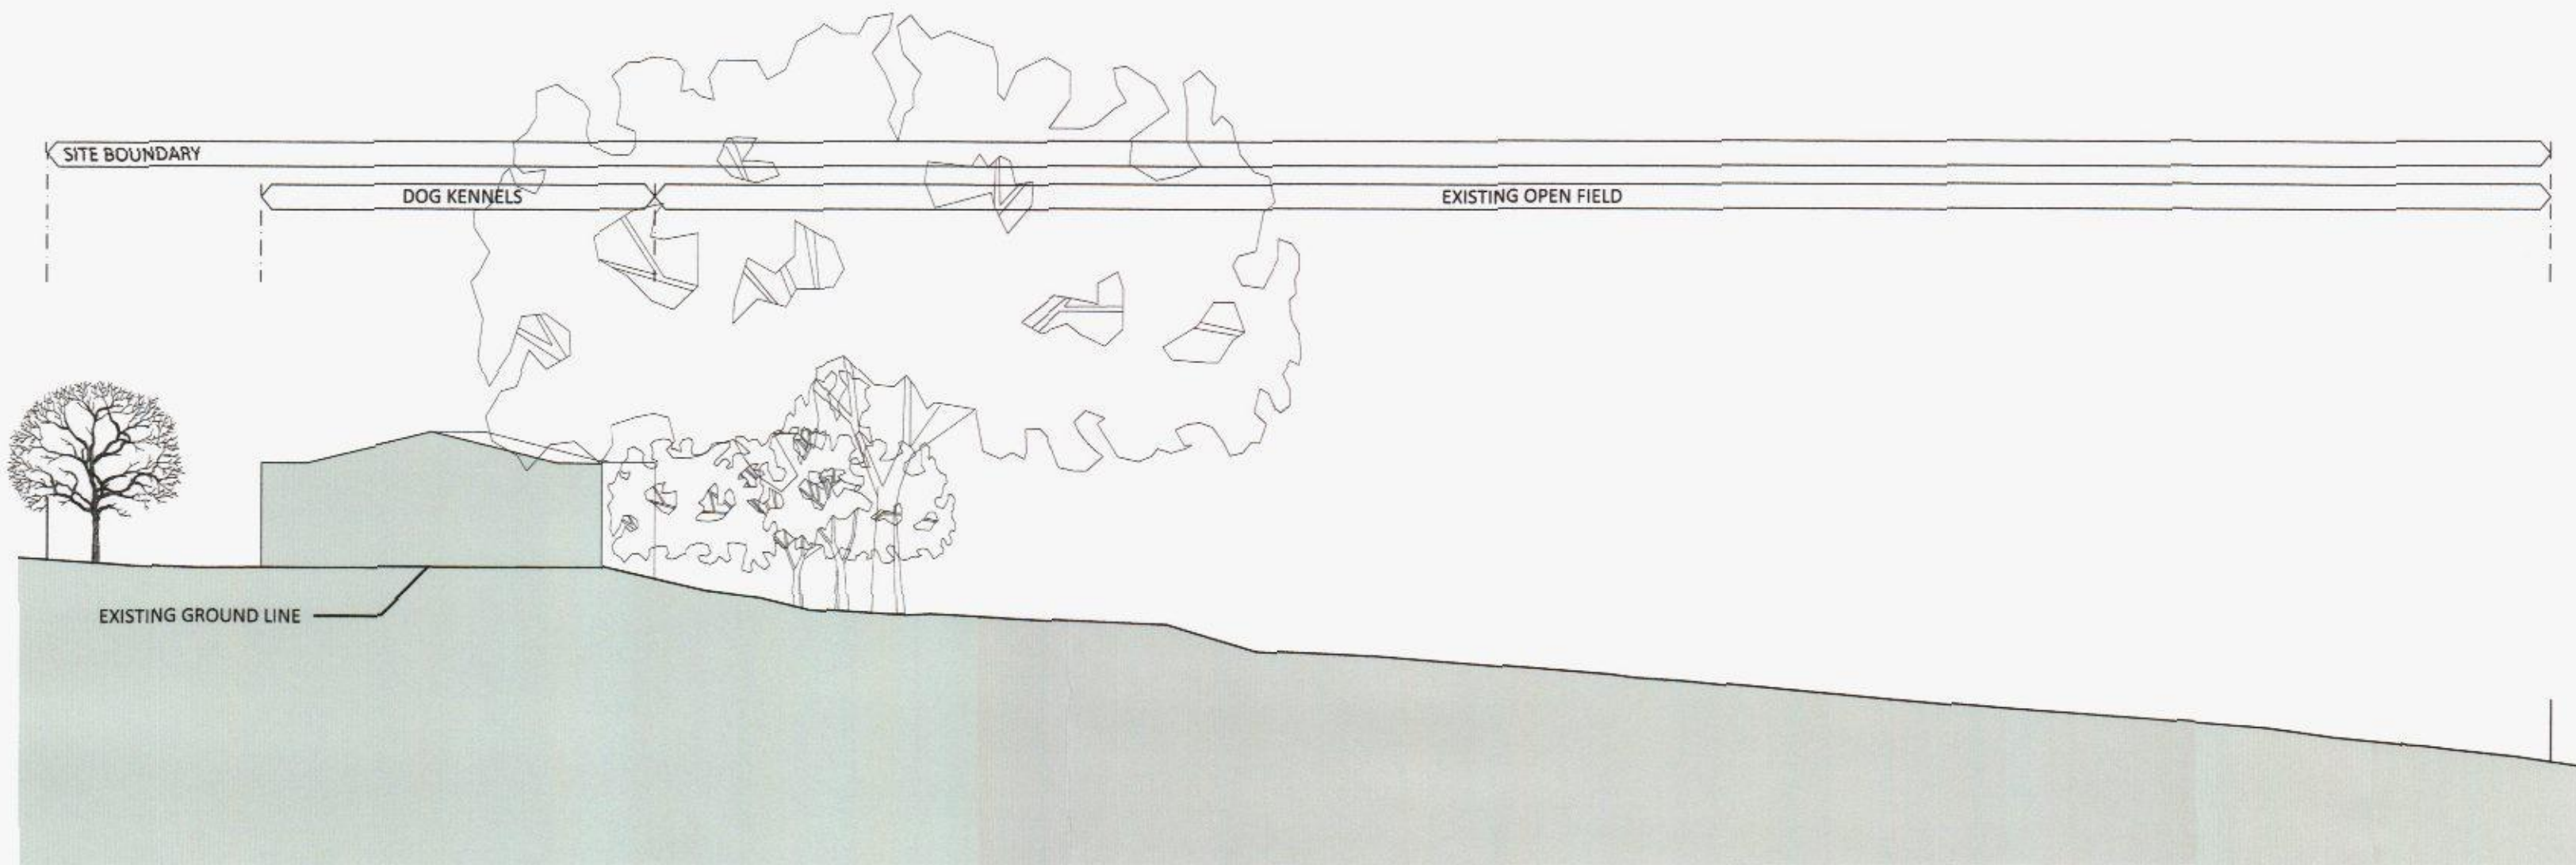


01 Section E-E
 12 scale - 1:200

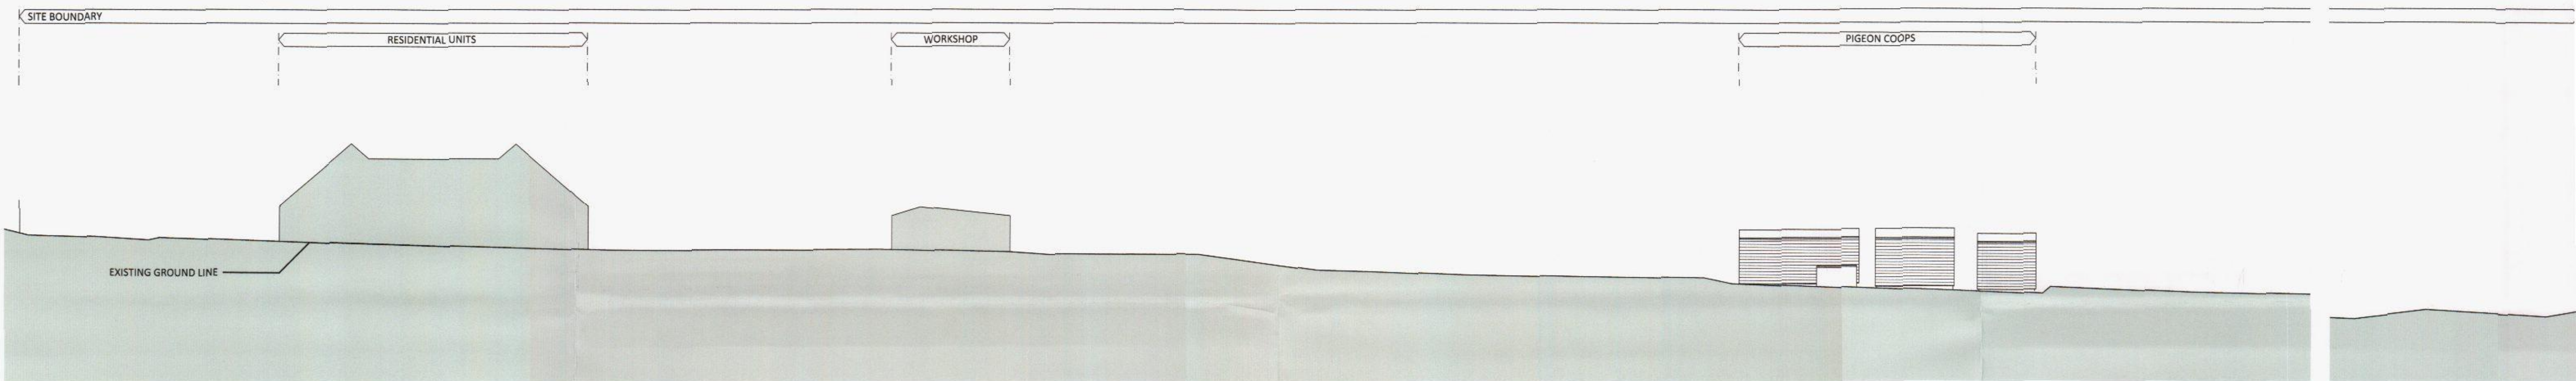

02 Section F-F
 12 scale - 1:200

Key Plan:

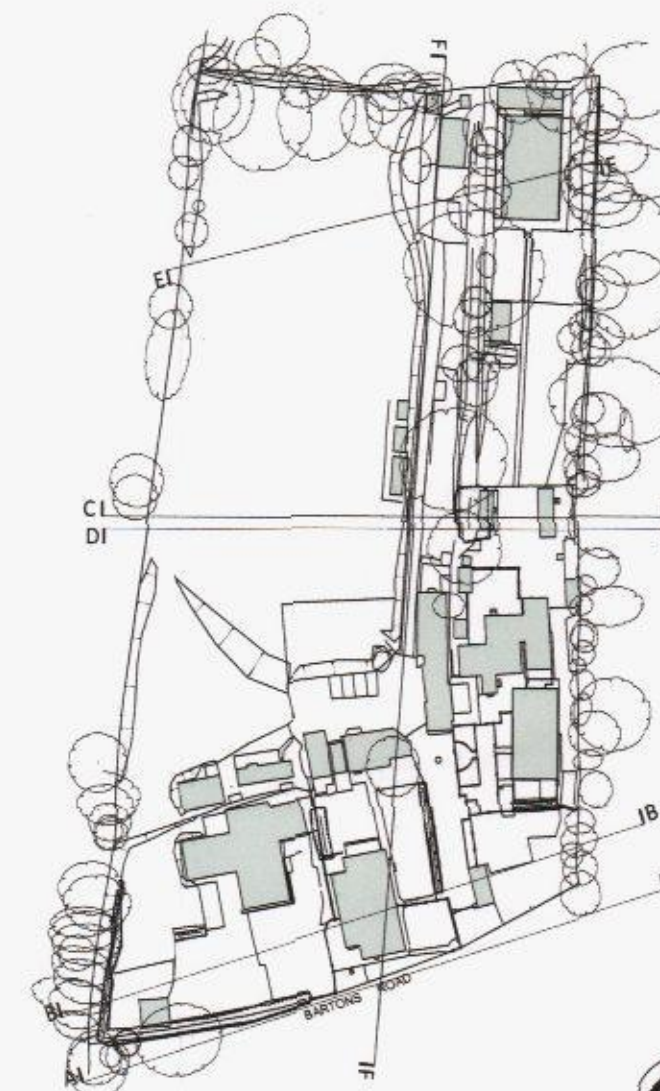

0 2 4 6 8 10m
 Scale 1:200

HAVANT BOROUGH COUNCIL
 18 AUG 2014
 RECEIVED

A 15.08.14 Issued for planning			LC MD		
Rev.	Date	Details	Drawn	Checked	
Issued for:					
PLANNING					
Project/Client:			Project No:		
Bartons Road			14021		
Havant			Dwg No:		
Linden Homes (Southern)			12		
Drawing:			Rev:		
Existing Site Sections			A		
Sheet 2			Scale:		
			1:200 @A1		
			Drawn By:		
			Date:		
			19.05.14		
			Checked By:		
			Date:		
			19.05.14		

BrightSpace
 architects

15 Glasshouse Studios, Fryern Court Road, Fordingbridge
 Hampshire, SP6 1QX T: (01425) 655806/653639

© BrightSpace Architects Ltd. Contractors must work only to figured dimensions which are to be checked on site.