


PHYSICAL SCALE IN METERS @ 1:100


NOTES:
This drawing has been produced solely for PLANNING/DESIGN.
Do not Scale from this Drawing except for planning purposes.
Any drainage shown is presumed and to be checked on site
before commencement of works.
This drawing is the copyright of MF Designs Ltd.

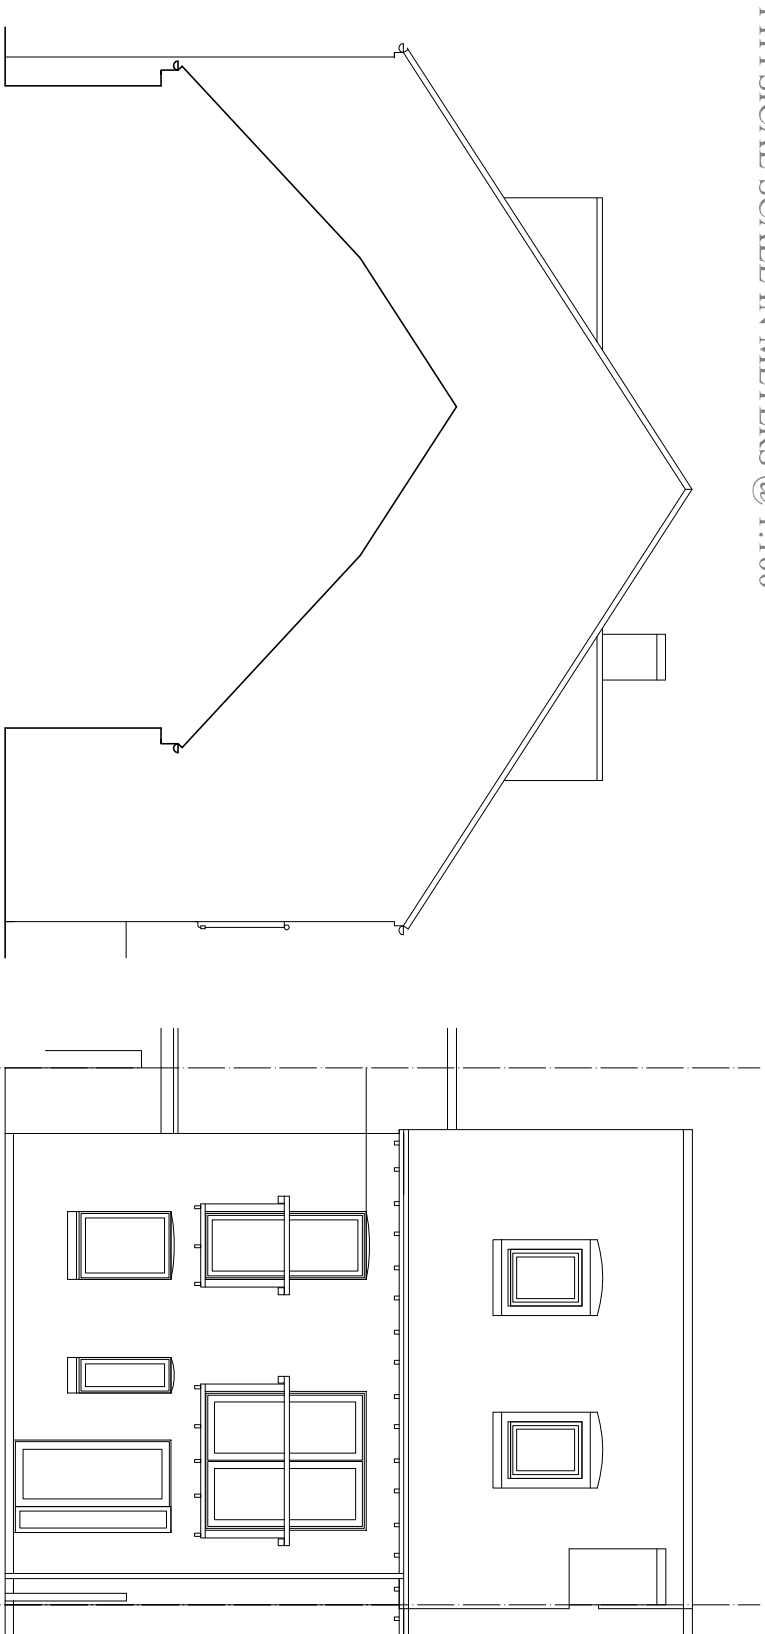

Existing West

Existing South


Existing East

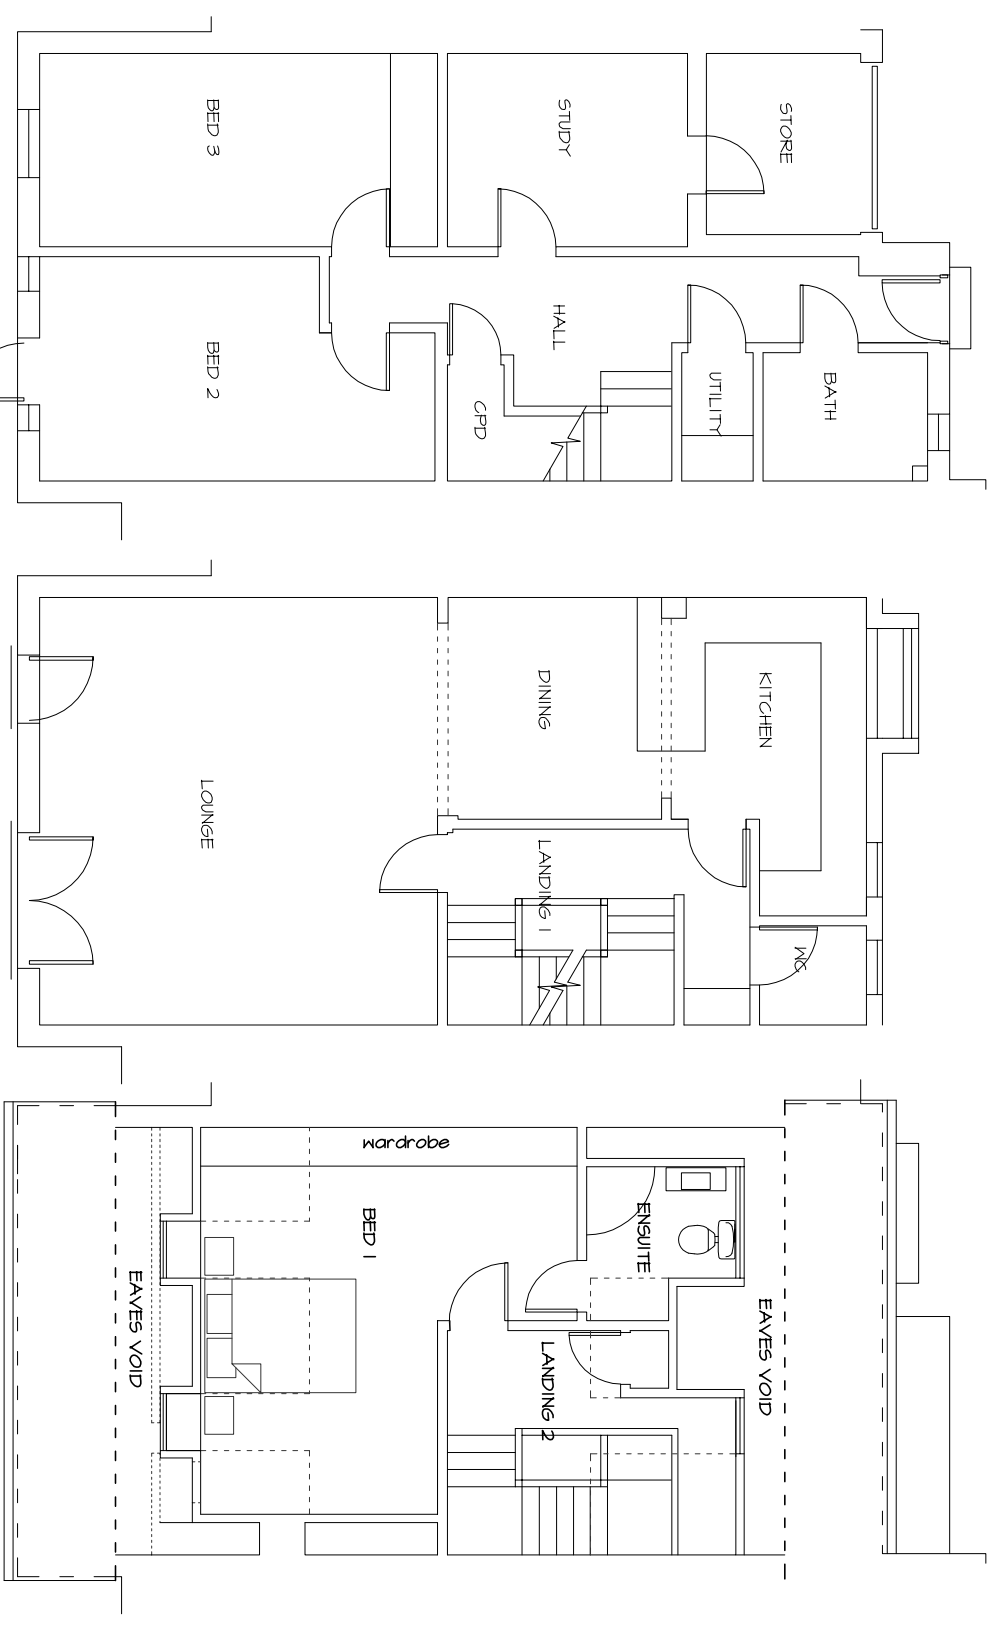

Existing Ground

Existing First

Existing Second

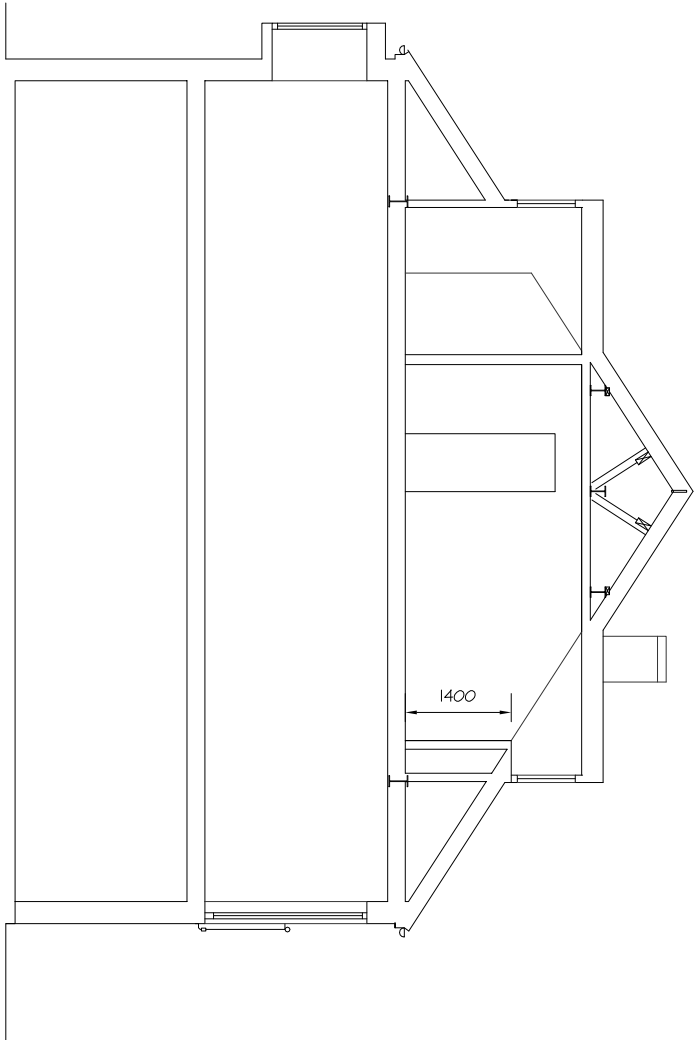

Existing Section

EXISTING SURVEY - 5 Orange Row, Emsworth. PO10 7EL

