



SECTION A-A - showing proposed development in green - with existing levels and buildings shown in blue

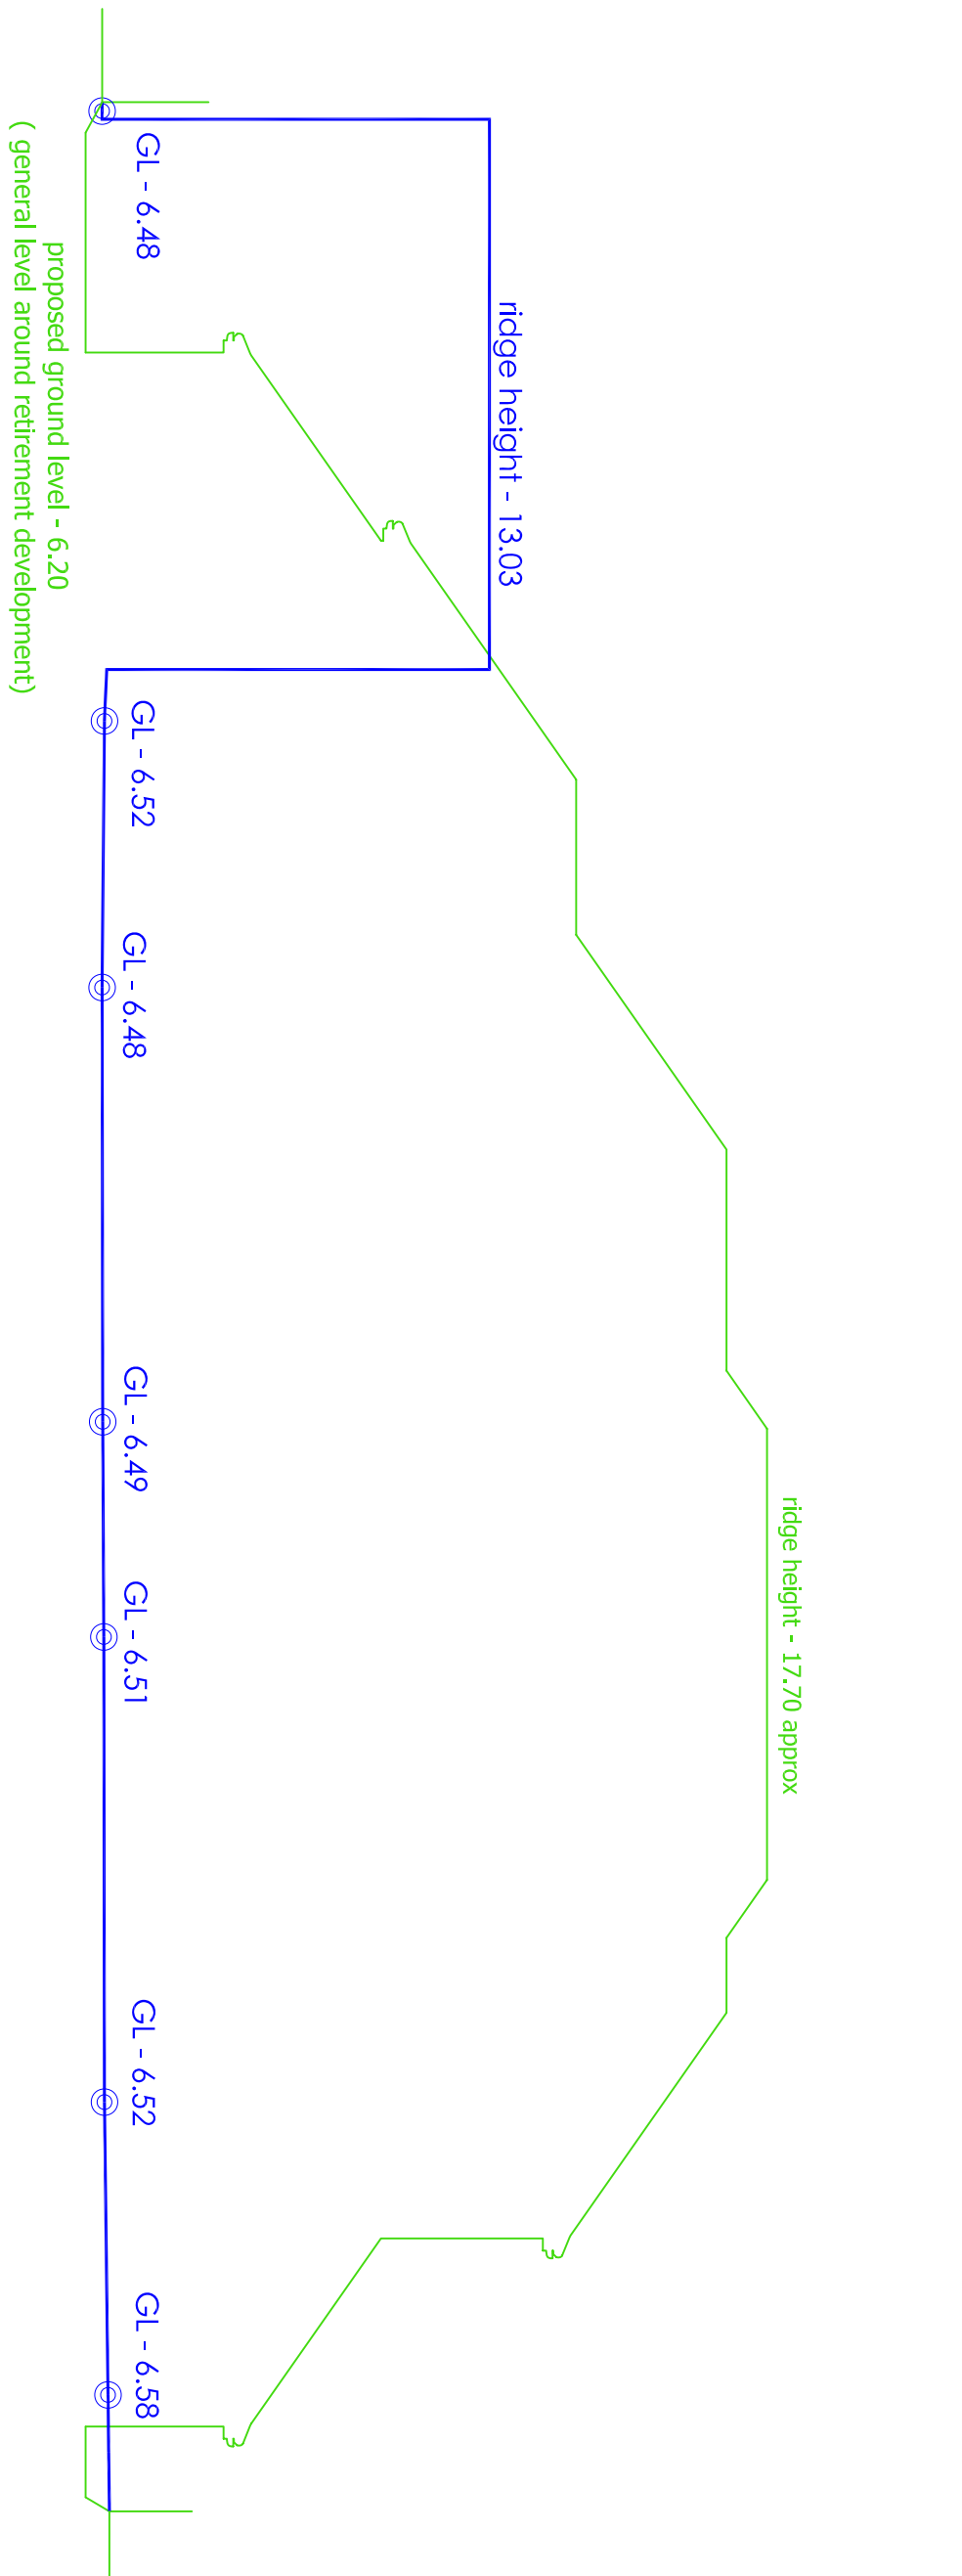

Section Location Key Plan (NTS)

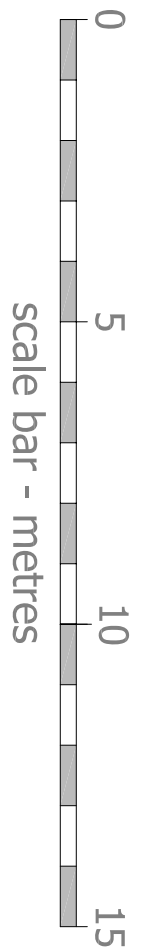