
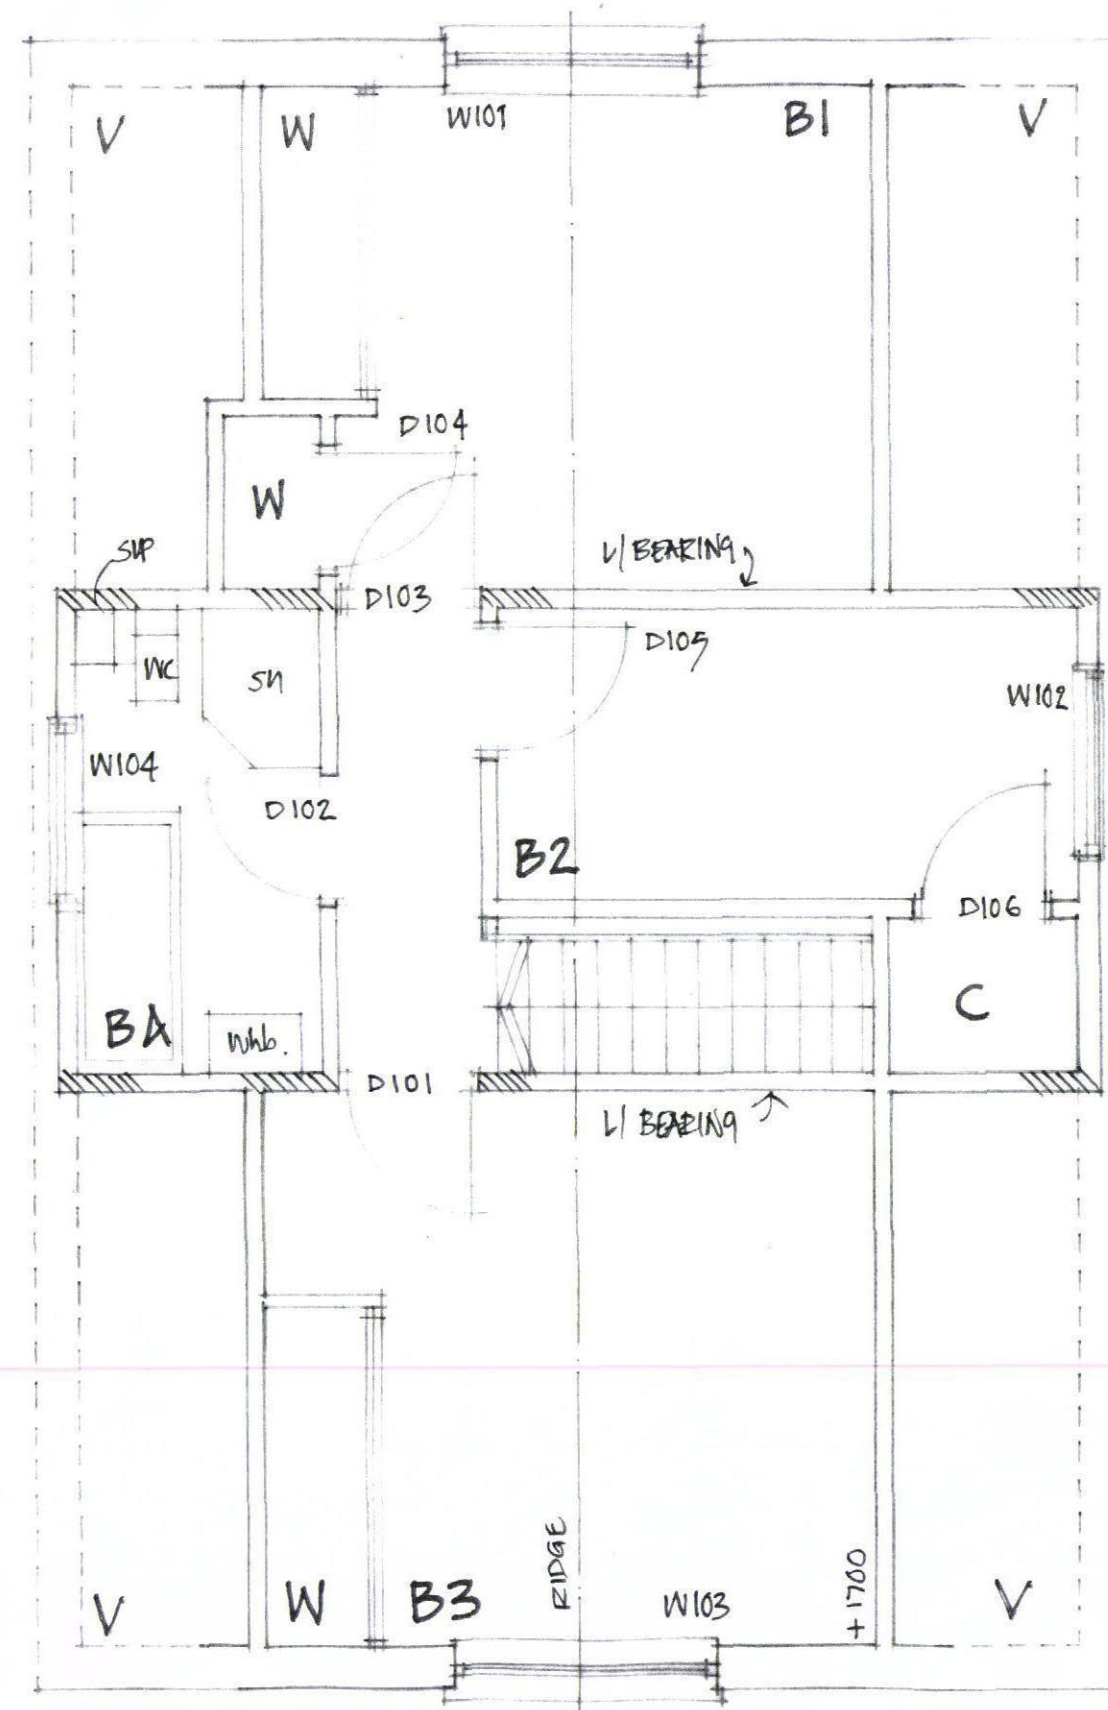


RECEIVED
15 JUN 2015
HAVANT BOROUGH
COUNCIL

EXISTING GROUND FLOOR PLAN

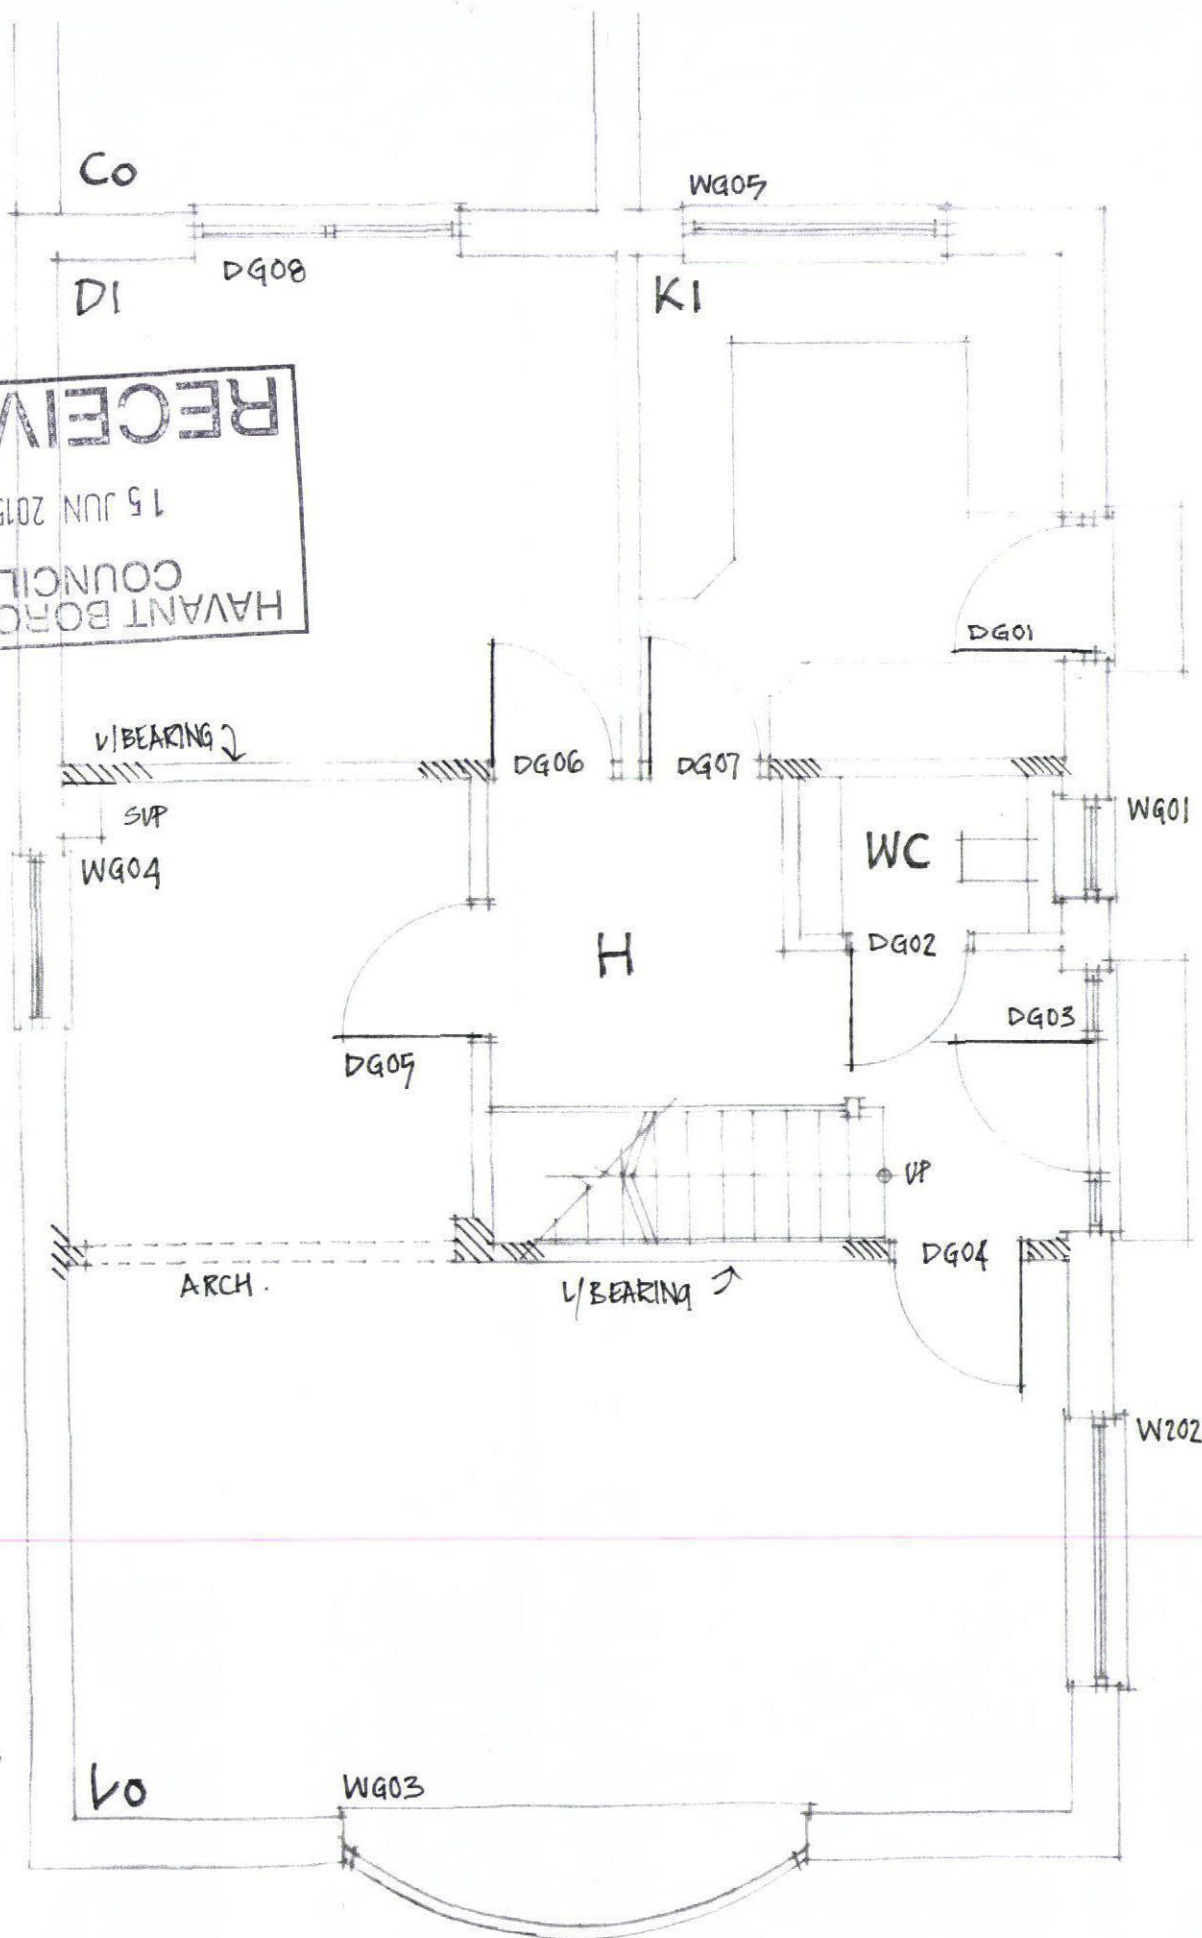

EXISTING FIRST FLOOR PLAN