


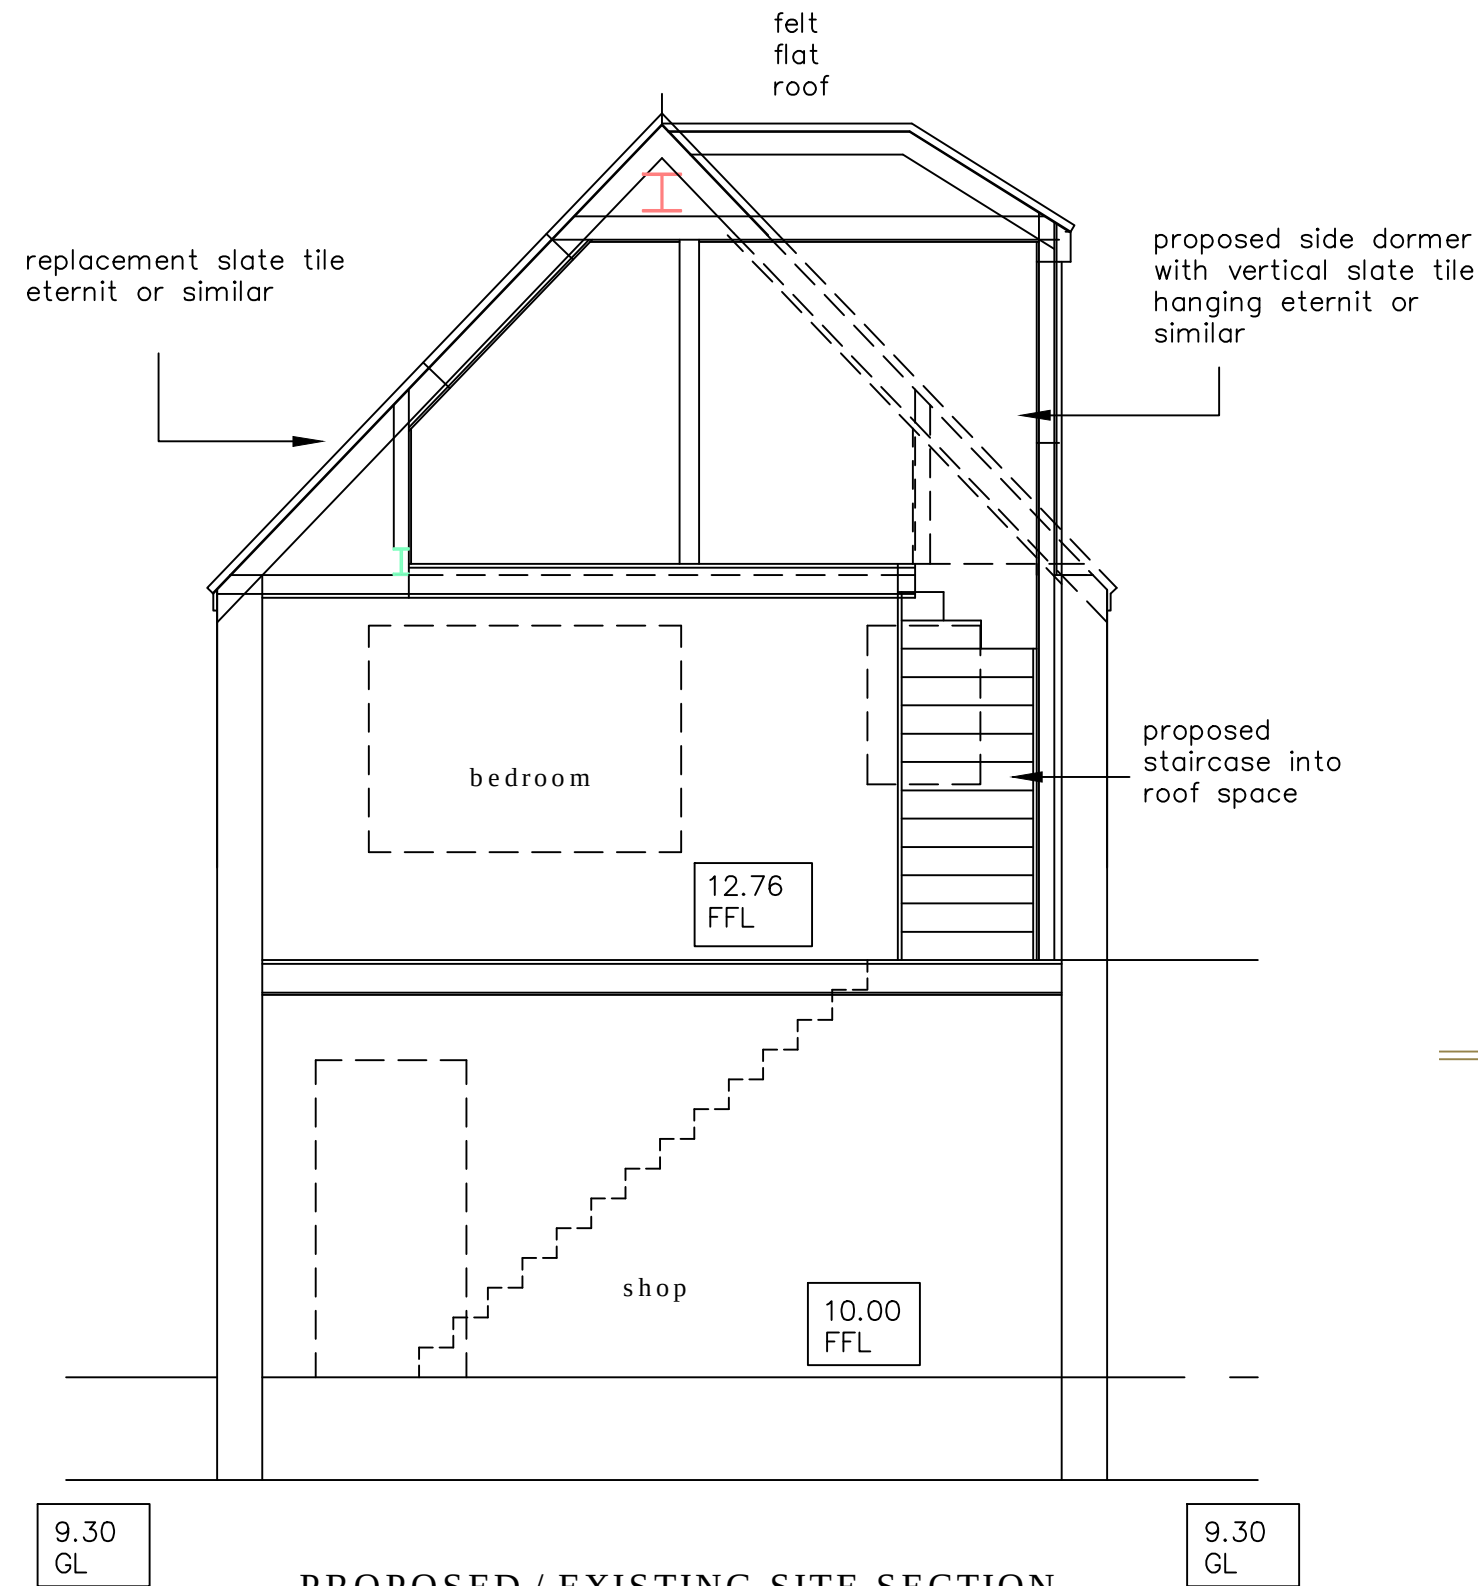


PROPOSED / EXISTING SITE SECTION
SCALE 1:50




For level results see drawing number 825 /01

Proposed side dormer to first
floor accommodation to shop at:
144 Park Avenue
Widley
Waterlooville PO7 5HF

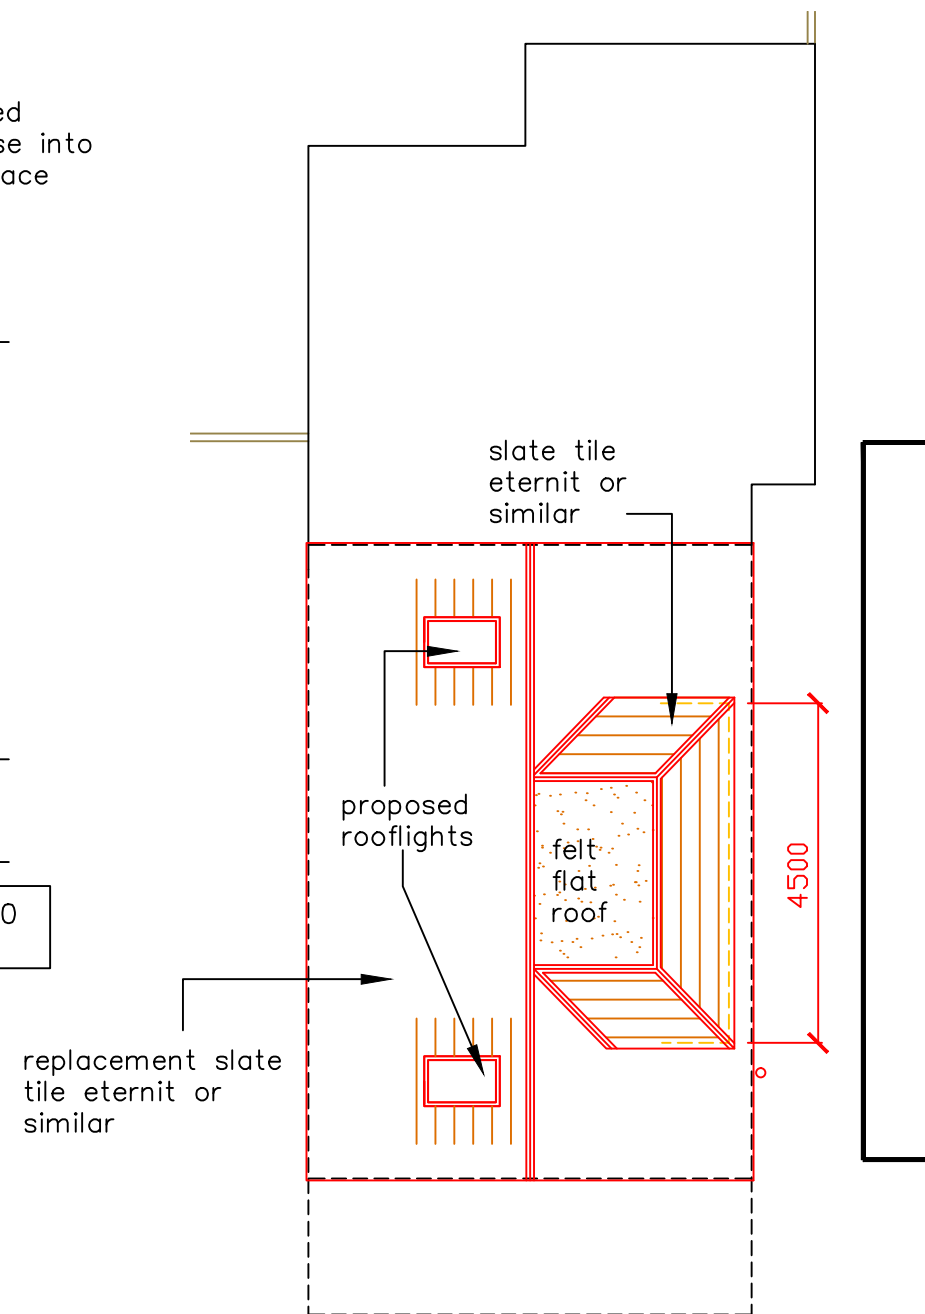


PROPOSED ROOF LAYOUT
SCALE 1:100

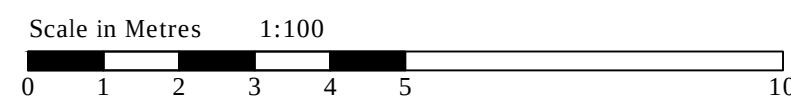

PROPOSED BLOCK PLAN
SCALE 1:500



LOCATION PLAN
SCALE 1:1250

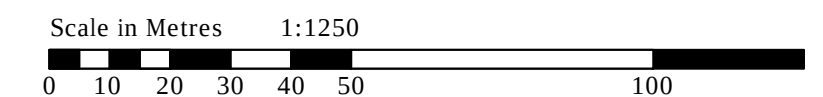

NOTES: The design and construction of this project shall be in accordance with the current Building Regulations & NHBC Standards. These notes & drawings have been prepared solely for the purpose of Planning & Building Regulation approval. Do not scale from this drawing unless for Planning purposes. All dimensions to be checked on-site and any alterations to be approved by the Architect and/or client prior to any work commencing. Ordnance Survey Licence No: 100047591 This drawing to be copyright and to be read in conjunction with all other drawings	Ammdements: Rev A : Size of dormer reduced, location / block plan / section amended -13/10/15 Rev B : Dormer reduced in width - 21/10/15	Key:	Client Name & Address: Mr & Mrs Dyer 144 Park Avenue Widley Waterlooville PO7 5HF	Project Address: Debbens 144 Park Avenue Widley Waterlooville PO7 5HF	<table><tr><td colspan="3"> Drawing Details: PLANNING DRAWING Proposed block & location plans Proposed / Existing Site Section Proposed Roof Layout </td></tr><tr><td> Project No: 825 </td><td> Drawing No: 3 </td><td> Rev No: B </td></tr><tr><td> Scale: 1:500 1:1250 1:50 1:100 @ A2 </td><td> Drawn: BWH </td><td> Date: 17/08/15 </td></tr></table>	Drawing Details: PLANNING DRAWING Proposed block & location plans Proposed / Existing Site Section Proposed Roof Layout			Project No: 825	Drawing No: 3	Rev No: B	Scale: 1:500 1:1250 1:50 1:100 @ A2	Drawn: BWH	Date: 17/08/15	 BH ARCHITECTURE Ltd Heath Cottage Newlands Lane Purbrook Waterlooville Hants PO7 5SQ Tel: 023 9223 2322 Mob: 07747 771808 E-mail:bernard@bernardharding.com
Drawing Details: PLANNING DRAWING Proposed block & location plans Proposed / Existing Site Section Proposed Roof Layout															
Project No: 825	Drawing No: 3	Rev No: B													
Scale: 1:500 1:1250 1:50 1:100 @ A2	Drawn: BWH	Date: 17/08/15													