


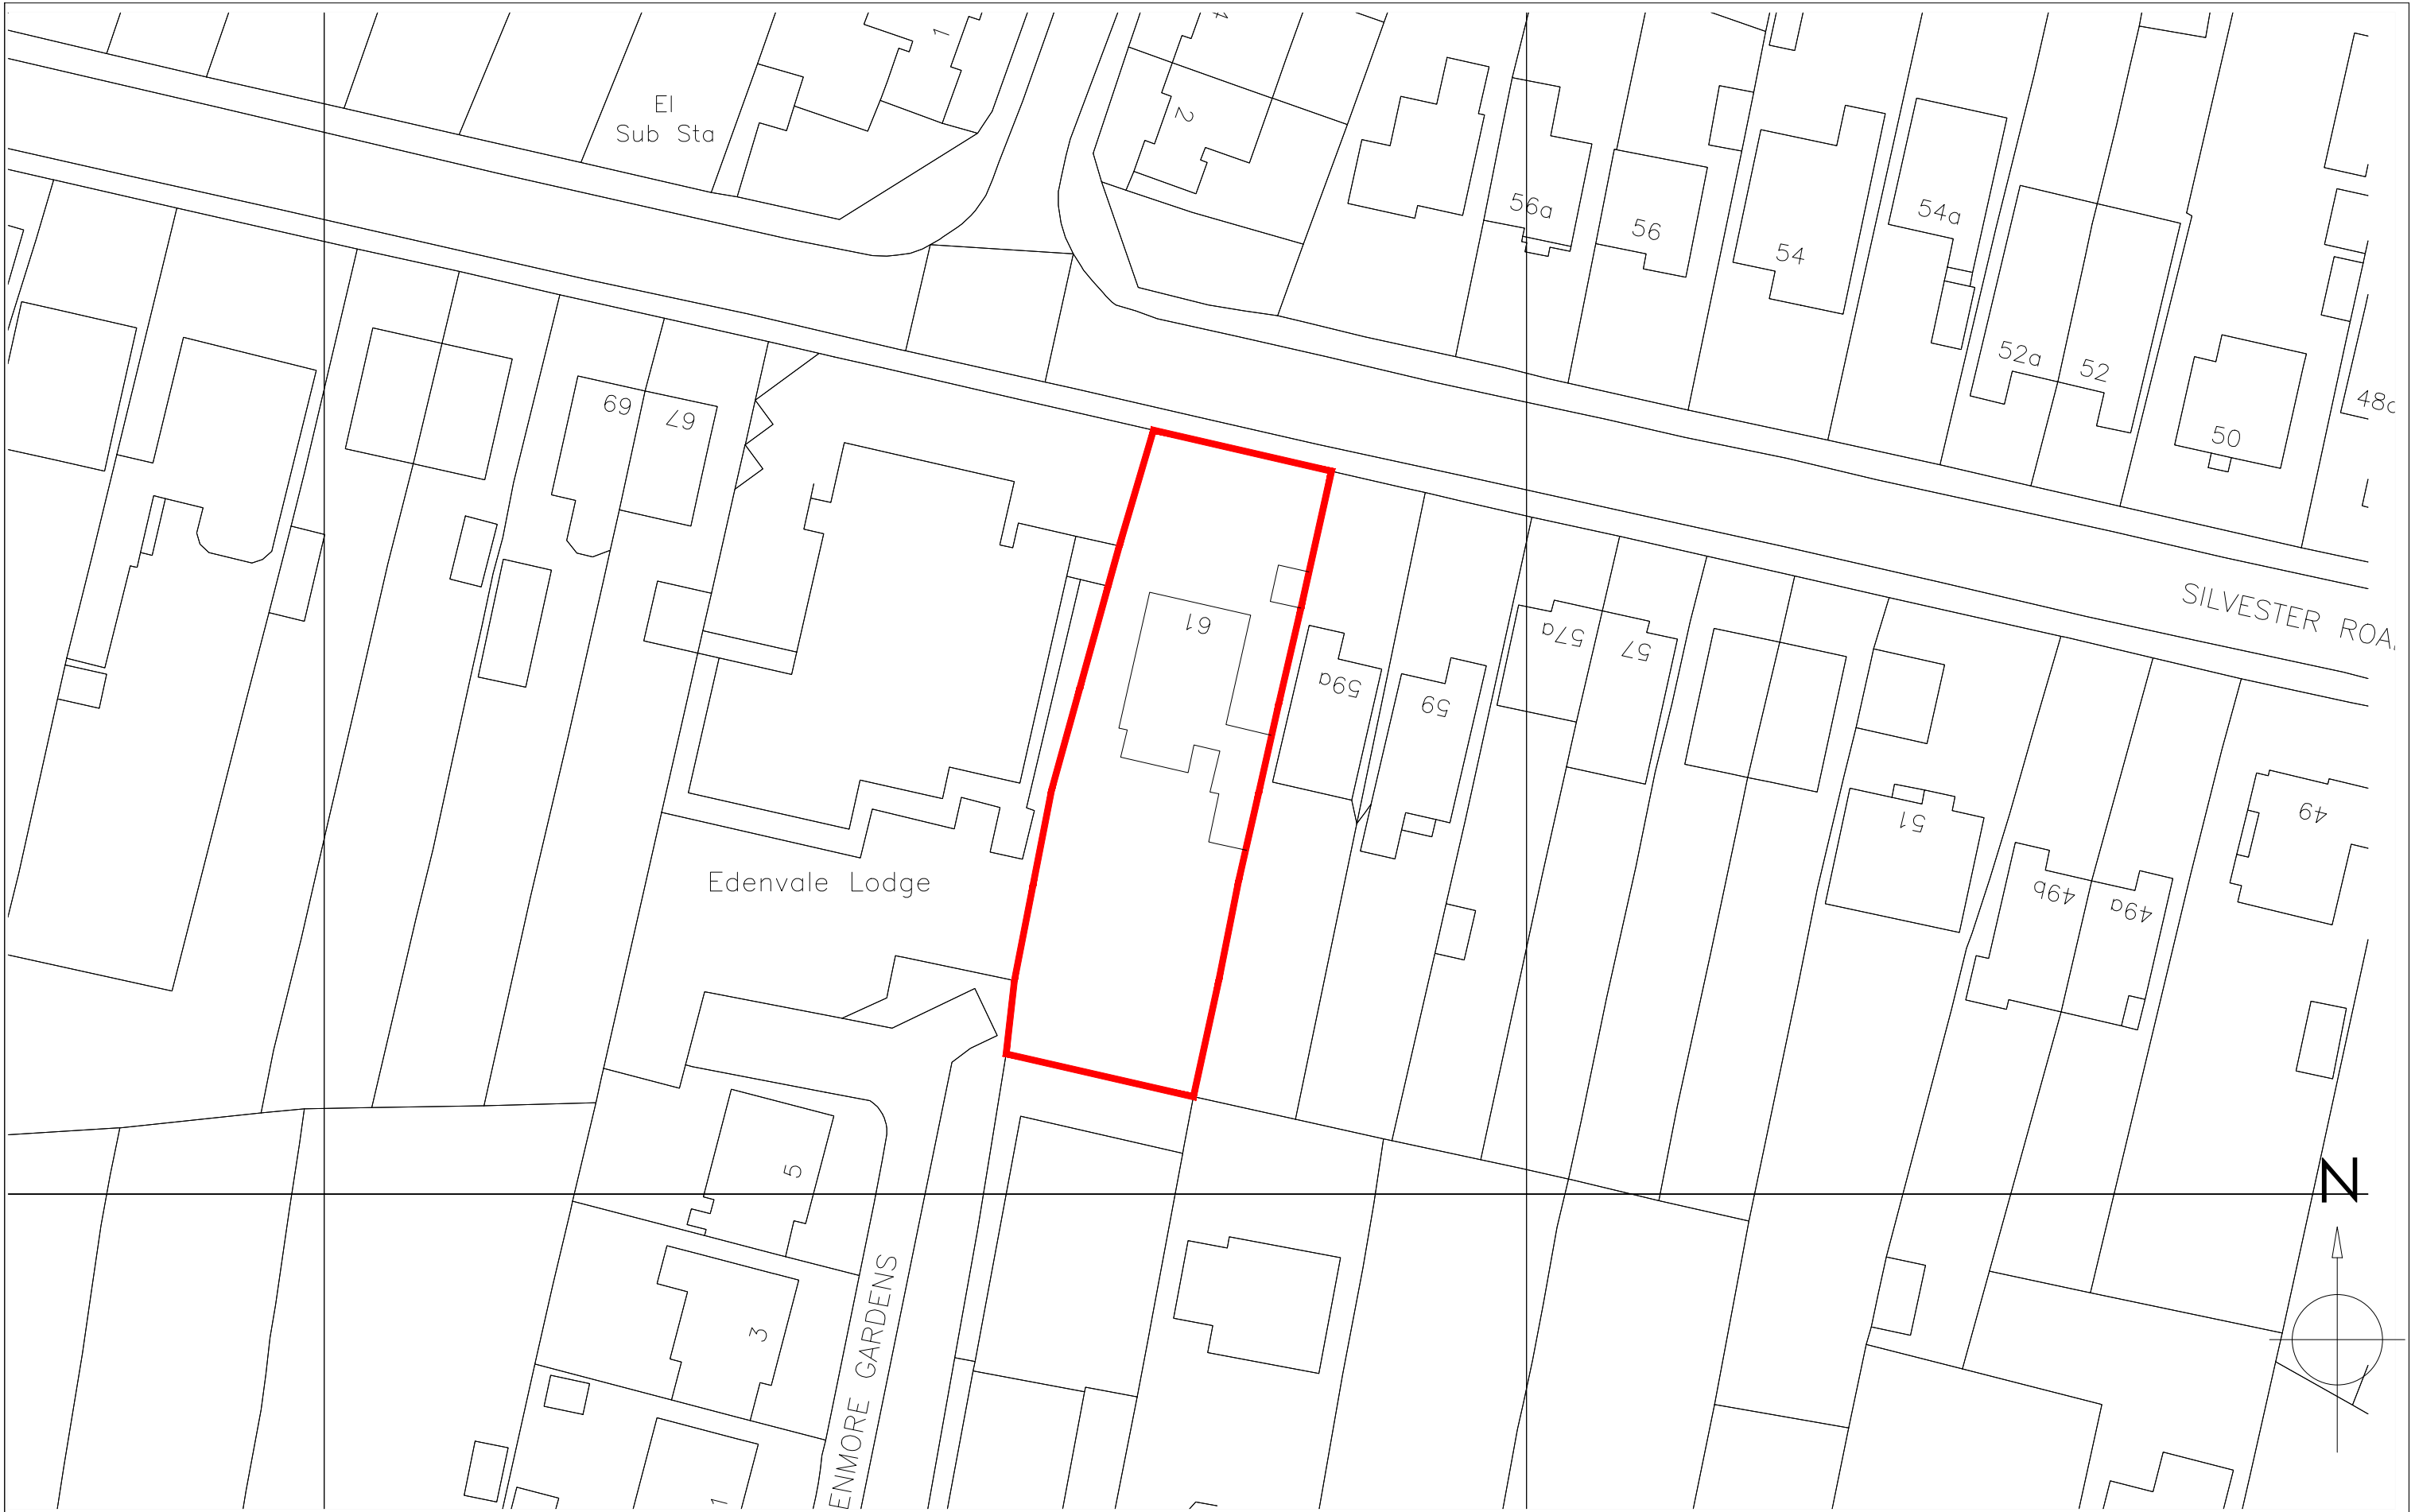

Copyright is reserved by The Town Planning Experts and is issued on the condition that it is not copied or disclosed by or to any unauthorised persons without prior consent in writing from The Town Planning Experts.

All dimensions to be checked on site.

All structural elements to be specified by a suitably qualified structural engineer.

REV	DESCRIPTION	DRAWN	DATE
-	Block Plan	JLR	28.05.05

SCALE BAR

0 5 10 15 20

Drawing Ref	05 SILVRD	Drawing Title	61 Silvester Road
Scale at A1	N/A	Scale at A3	1:500
Date	28 May 2015		Cowplain
Drawn by	JLR		Waterlooville
			Hampshire
			PO8 8TJ

the town planning experts

Tel 023 9252 3352
help@tpexpert.org
www.tpexpert.org