


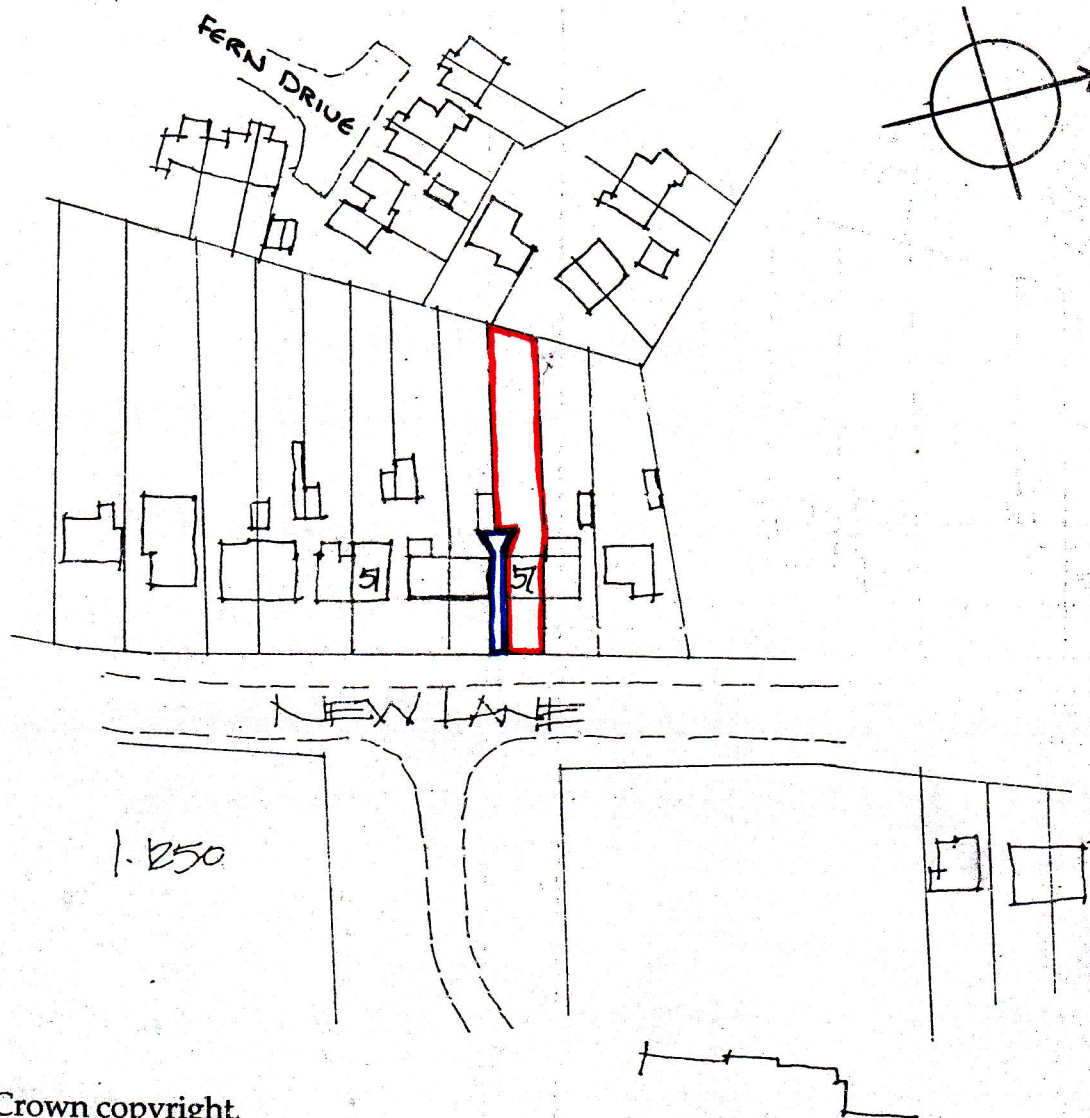

© Crown copyright.
All rights reserved.
Reproduced by permission.
License No. 100046837

Martin Critchley
Chartered Architect
7 North Street
Havant, Hampshire, PO9 1PW
023 92 474 919
critchleyarchitect@hotmail.com

Date: 31/01/15
Scale: 1:1250
Drawn: P.C

Job

57 New Lane, Havant,
PO9 2JJ

Job No.

1503

Title

Location Plan

Drawing No.

201