

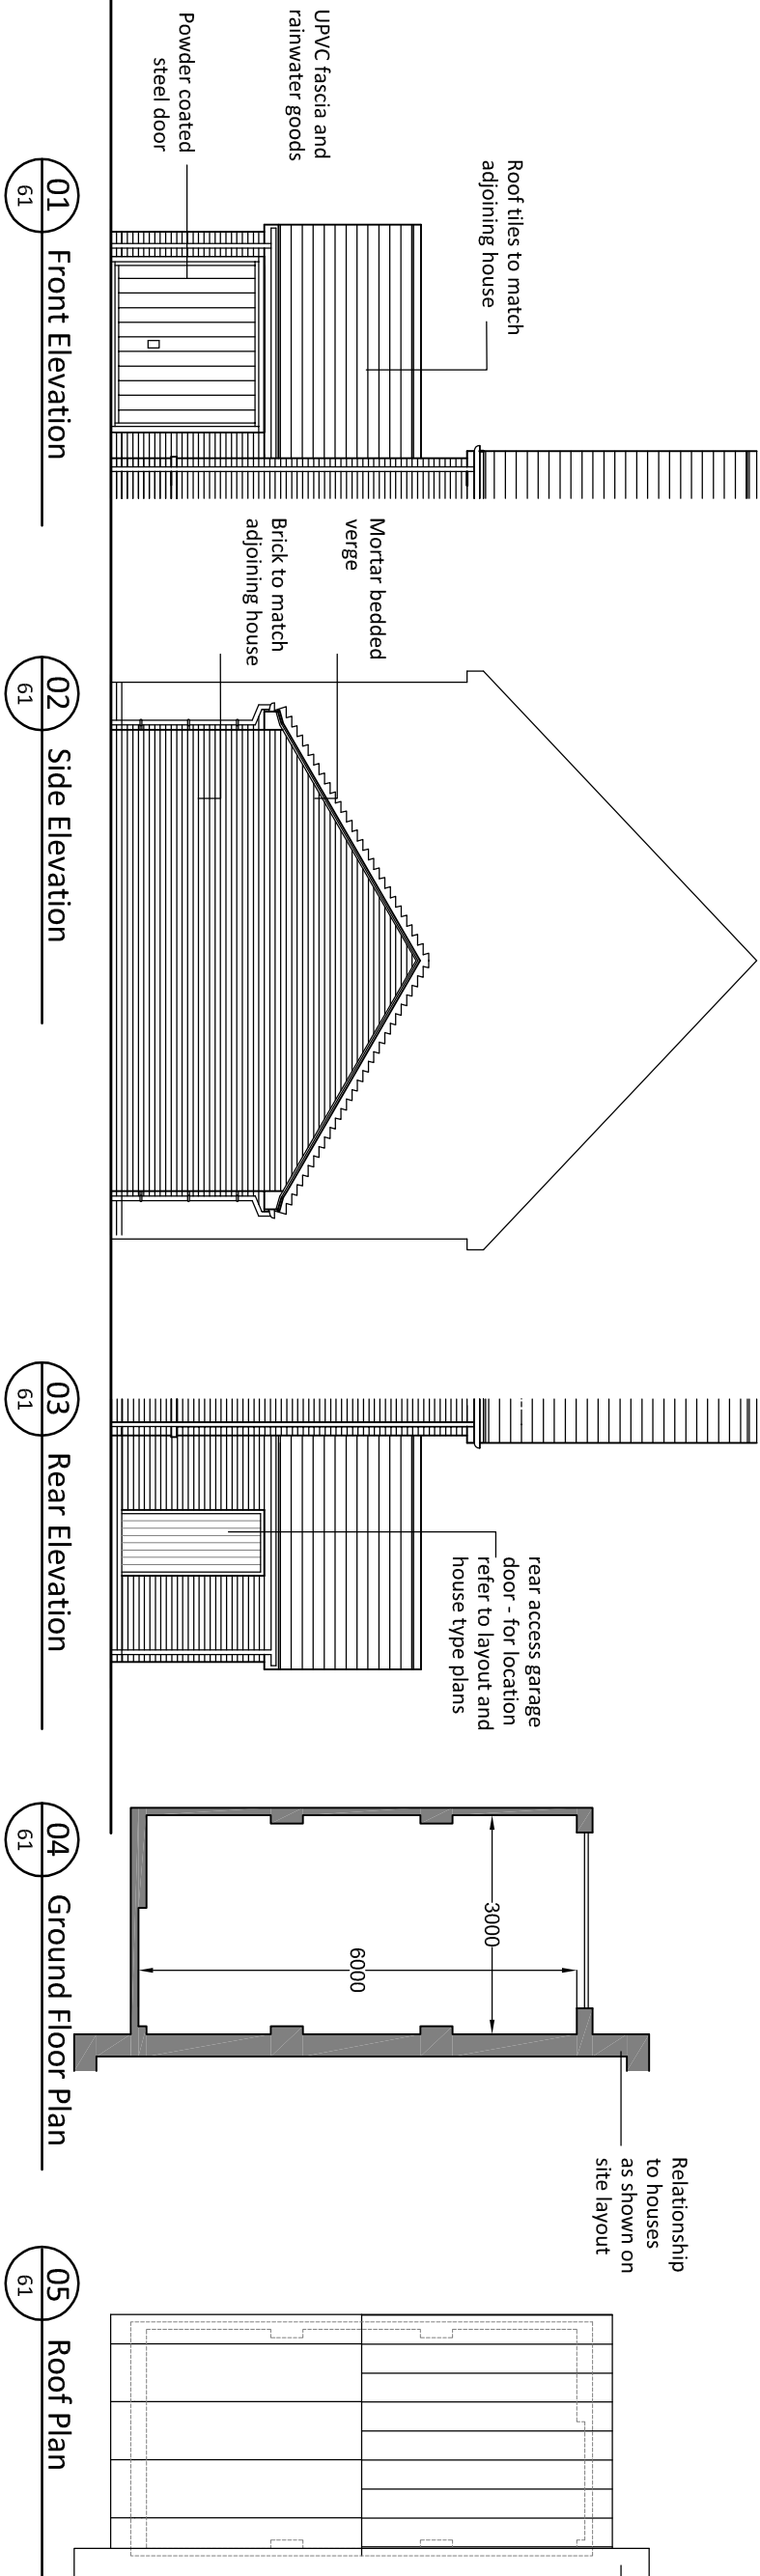


Ancillary Buildings

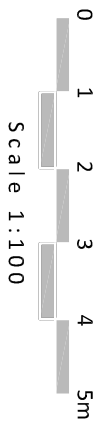

Notes:
For elevations of garages within the proposed layout, please refer to site section drawings.
External material product refs, colours and finishes all subject to agreement by the Planning Authority.

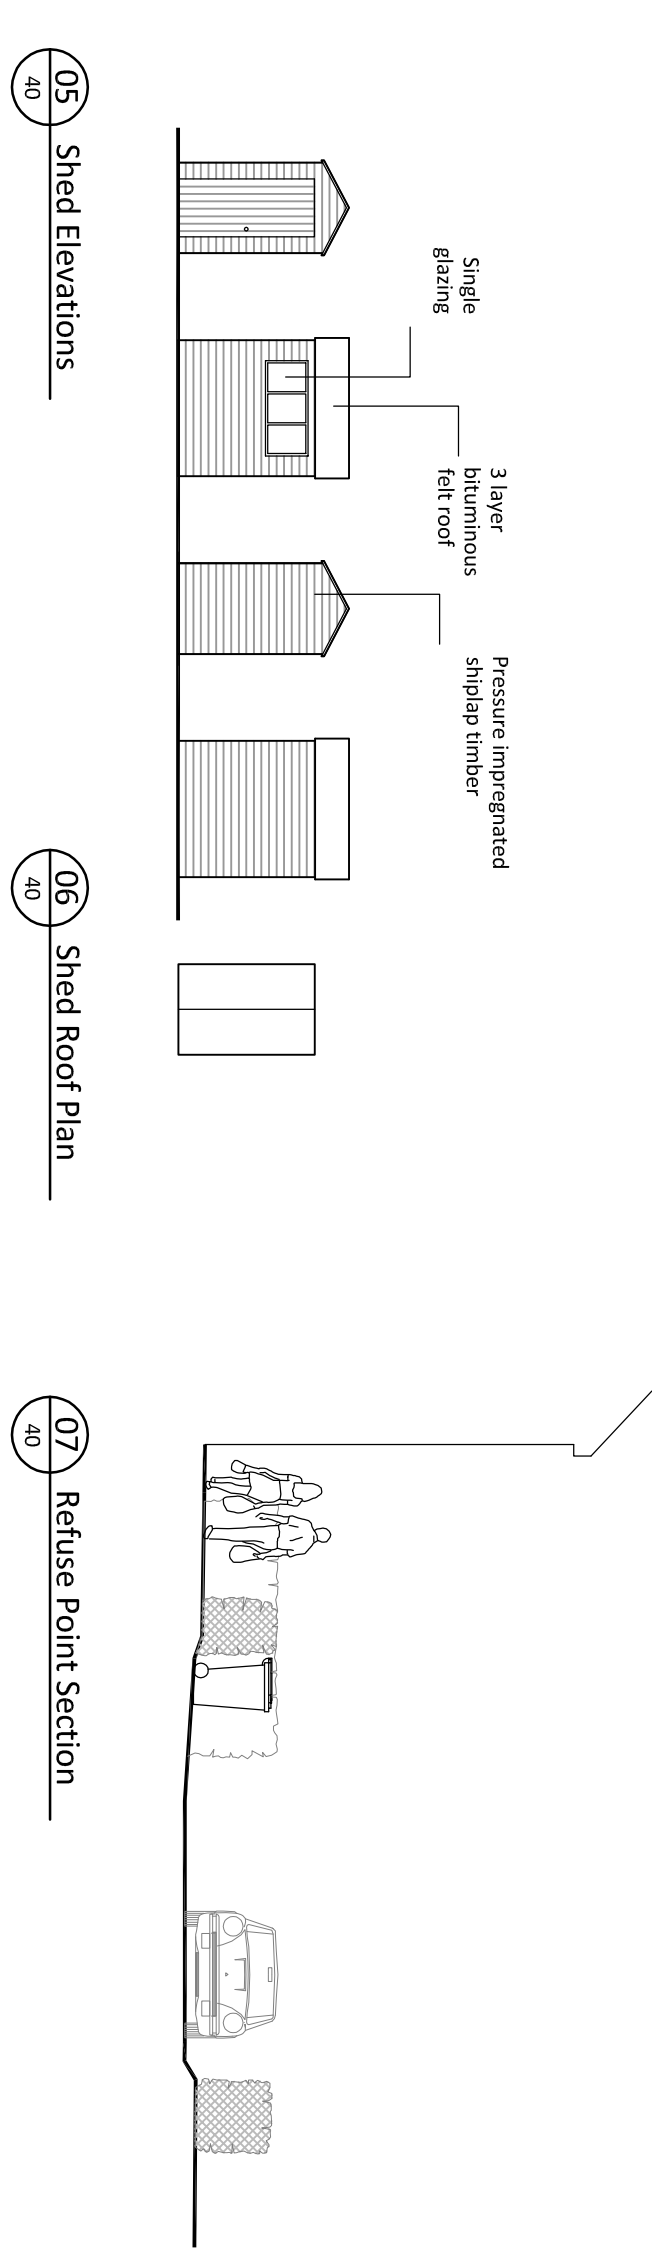

B		02.12.14. lintwork removed from drawing, shed added.		DH	DH	
A		14.08.14. Issue for Planning		SM	MD	
Rev:	date:	scale:				
Issued for:			Form:	Checked		
PLANNING						
Project/Client:			Project No:			
Bartons Road			14021			
Hayant			Dwg No:			
Linden Homes (Southern)			61			
Drawn:			Rev:			
1:100 @A3			Scale:			
Ancillary Buildings			Drawn By: MJ			
Plans and Elevations			Date: 28.07.14			
Typical Garage & Shed			Checked By: DH			
			Date: 28.07.14			