




PROPOSED REAR ADDITION & ALTERATIONS  
25, WEBB LANE, HAYLING ISLAND, HANTS.  
FOR MR & MRS C. FISHER.

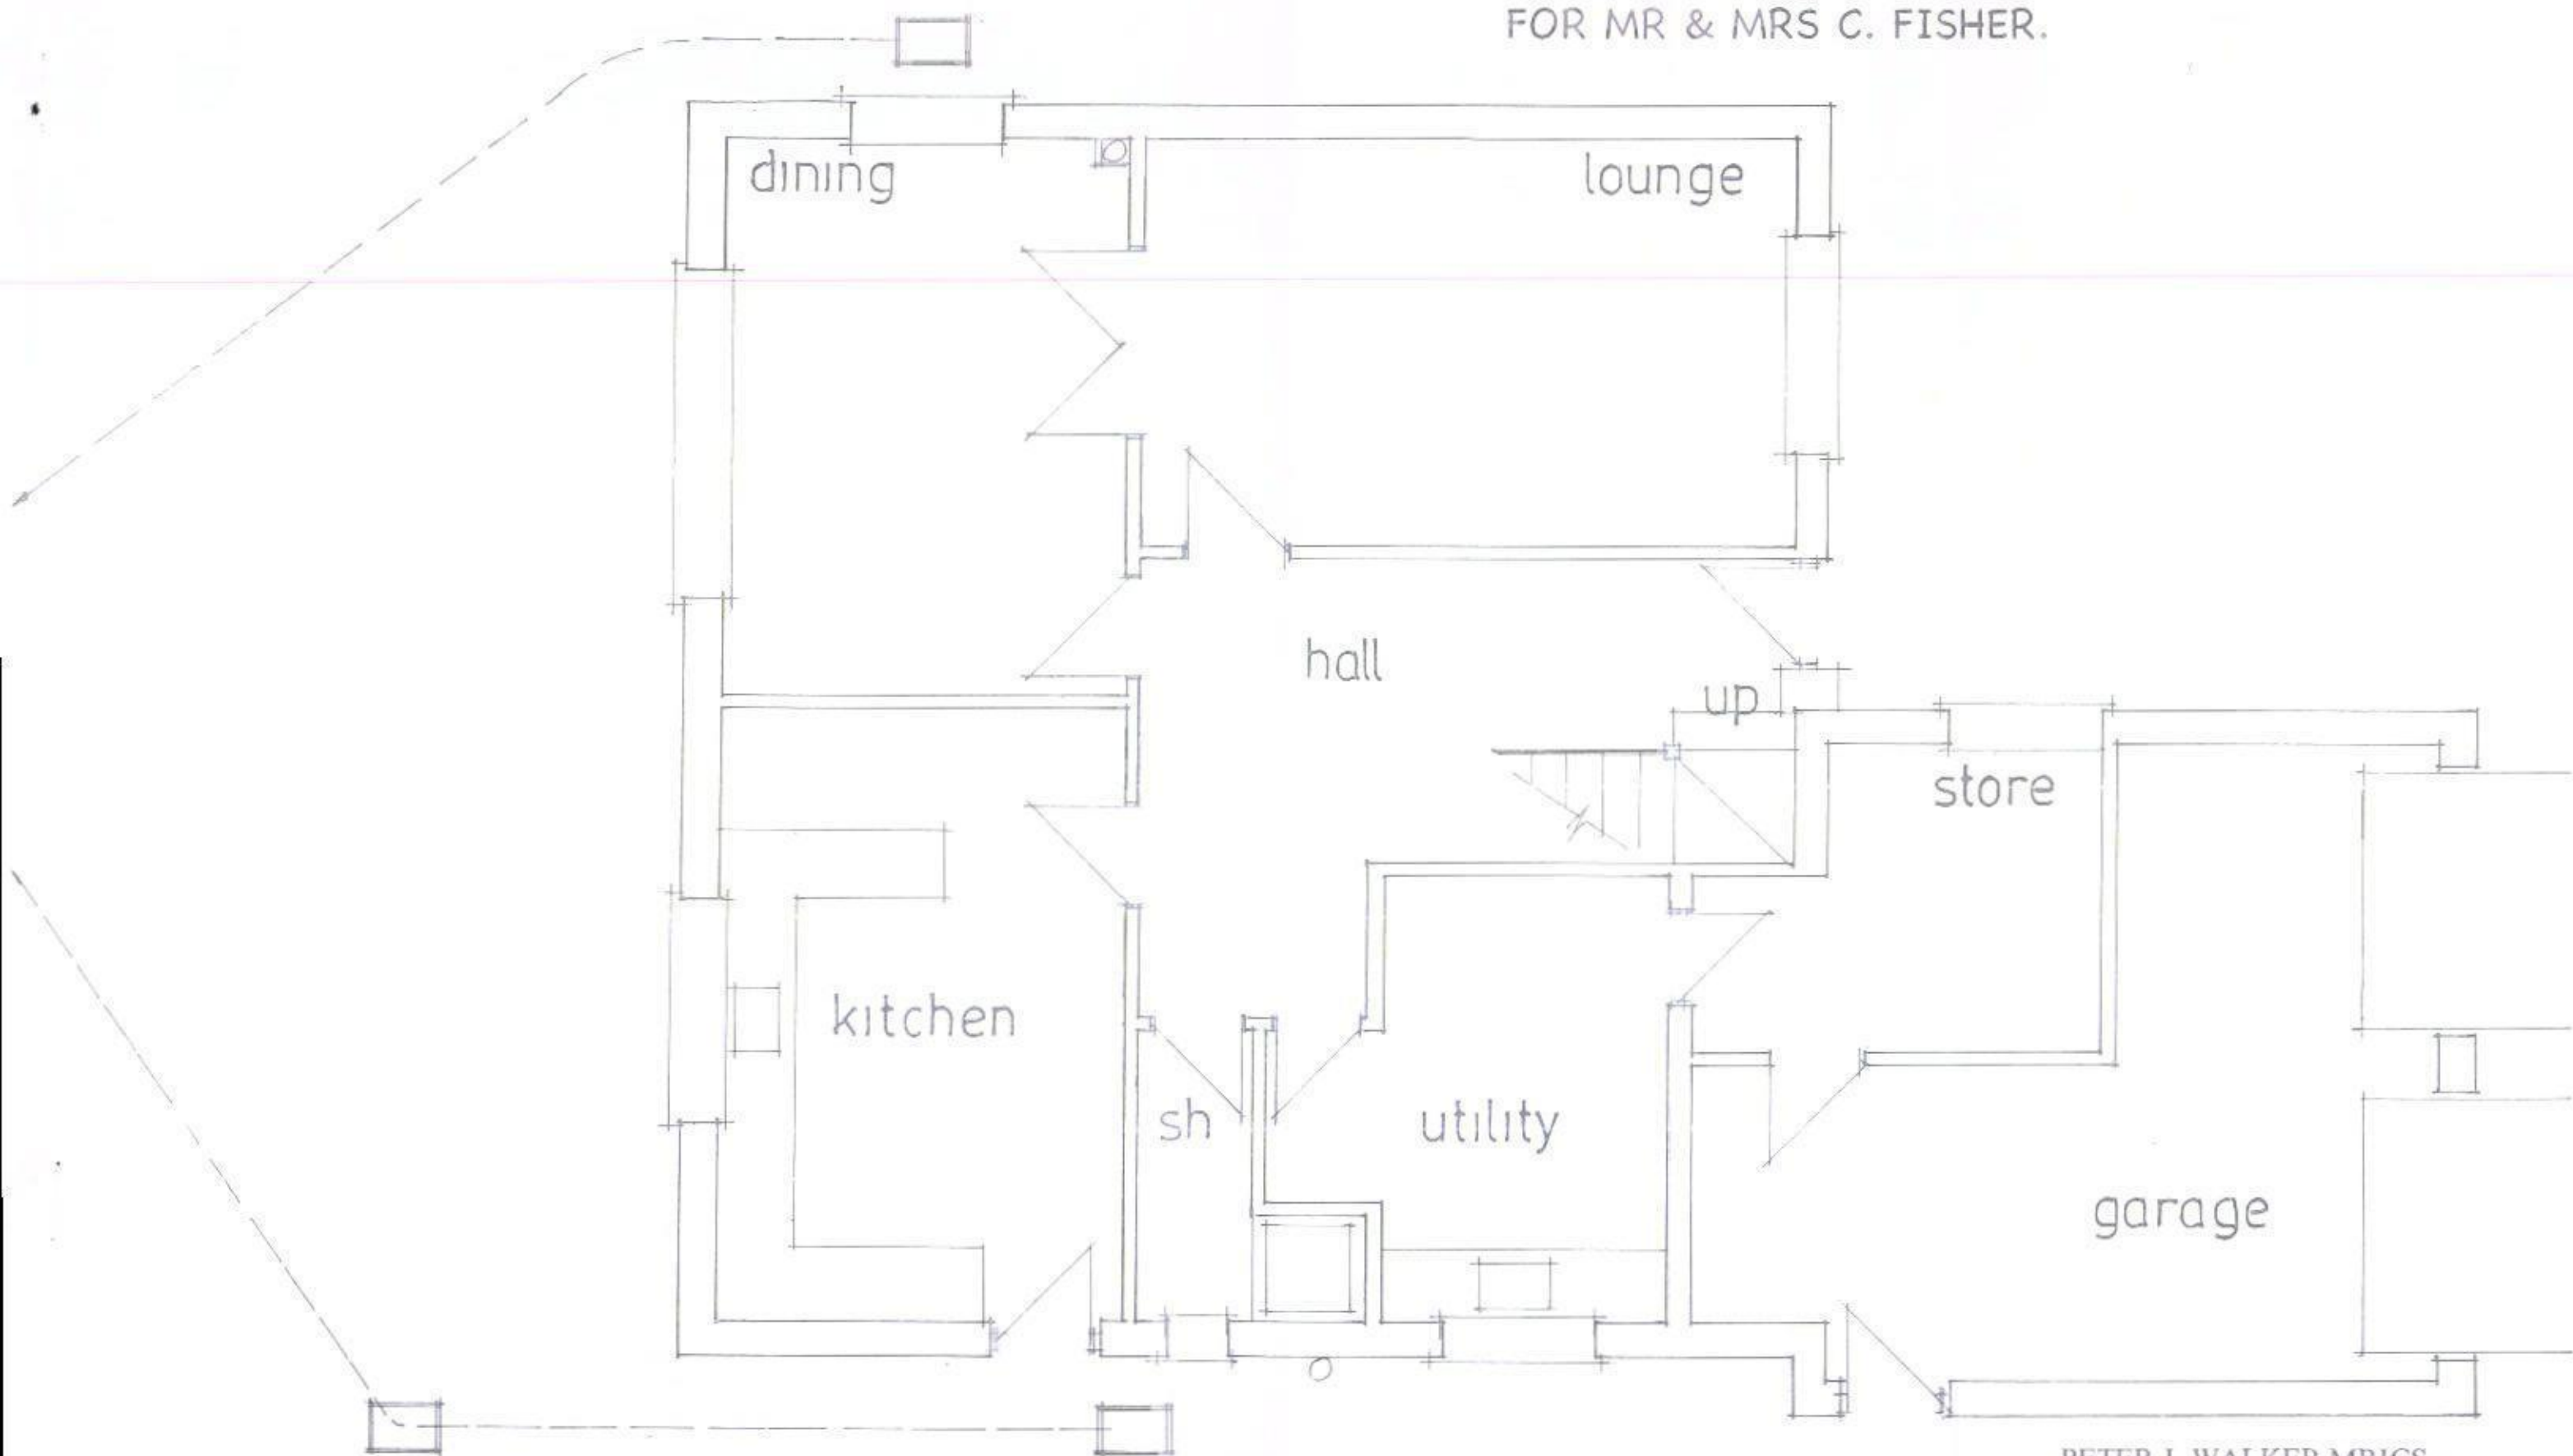

date mar 15

PETER J. WALKER MRICS  
CHARTERED SURVEYOR  
182 SEAFRONT, HAYLING ISLAND, HANTS  
D0110 AN