

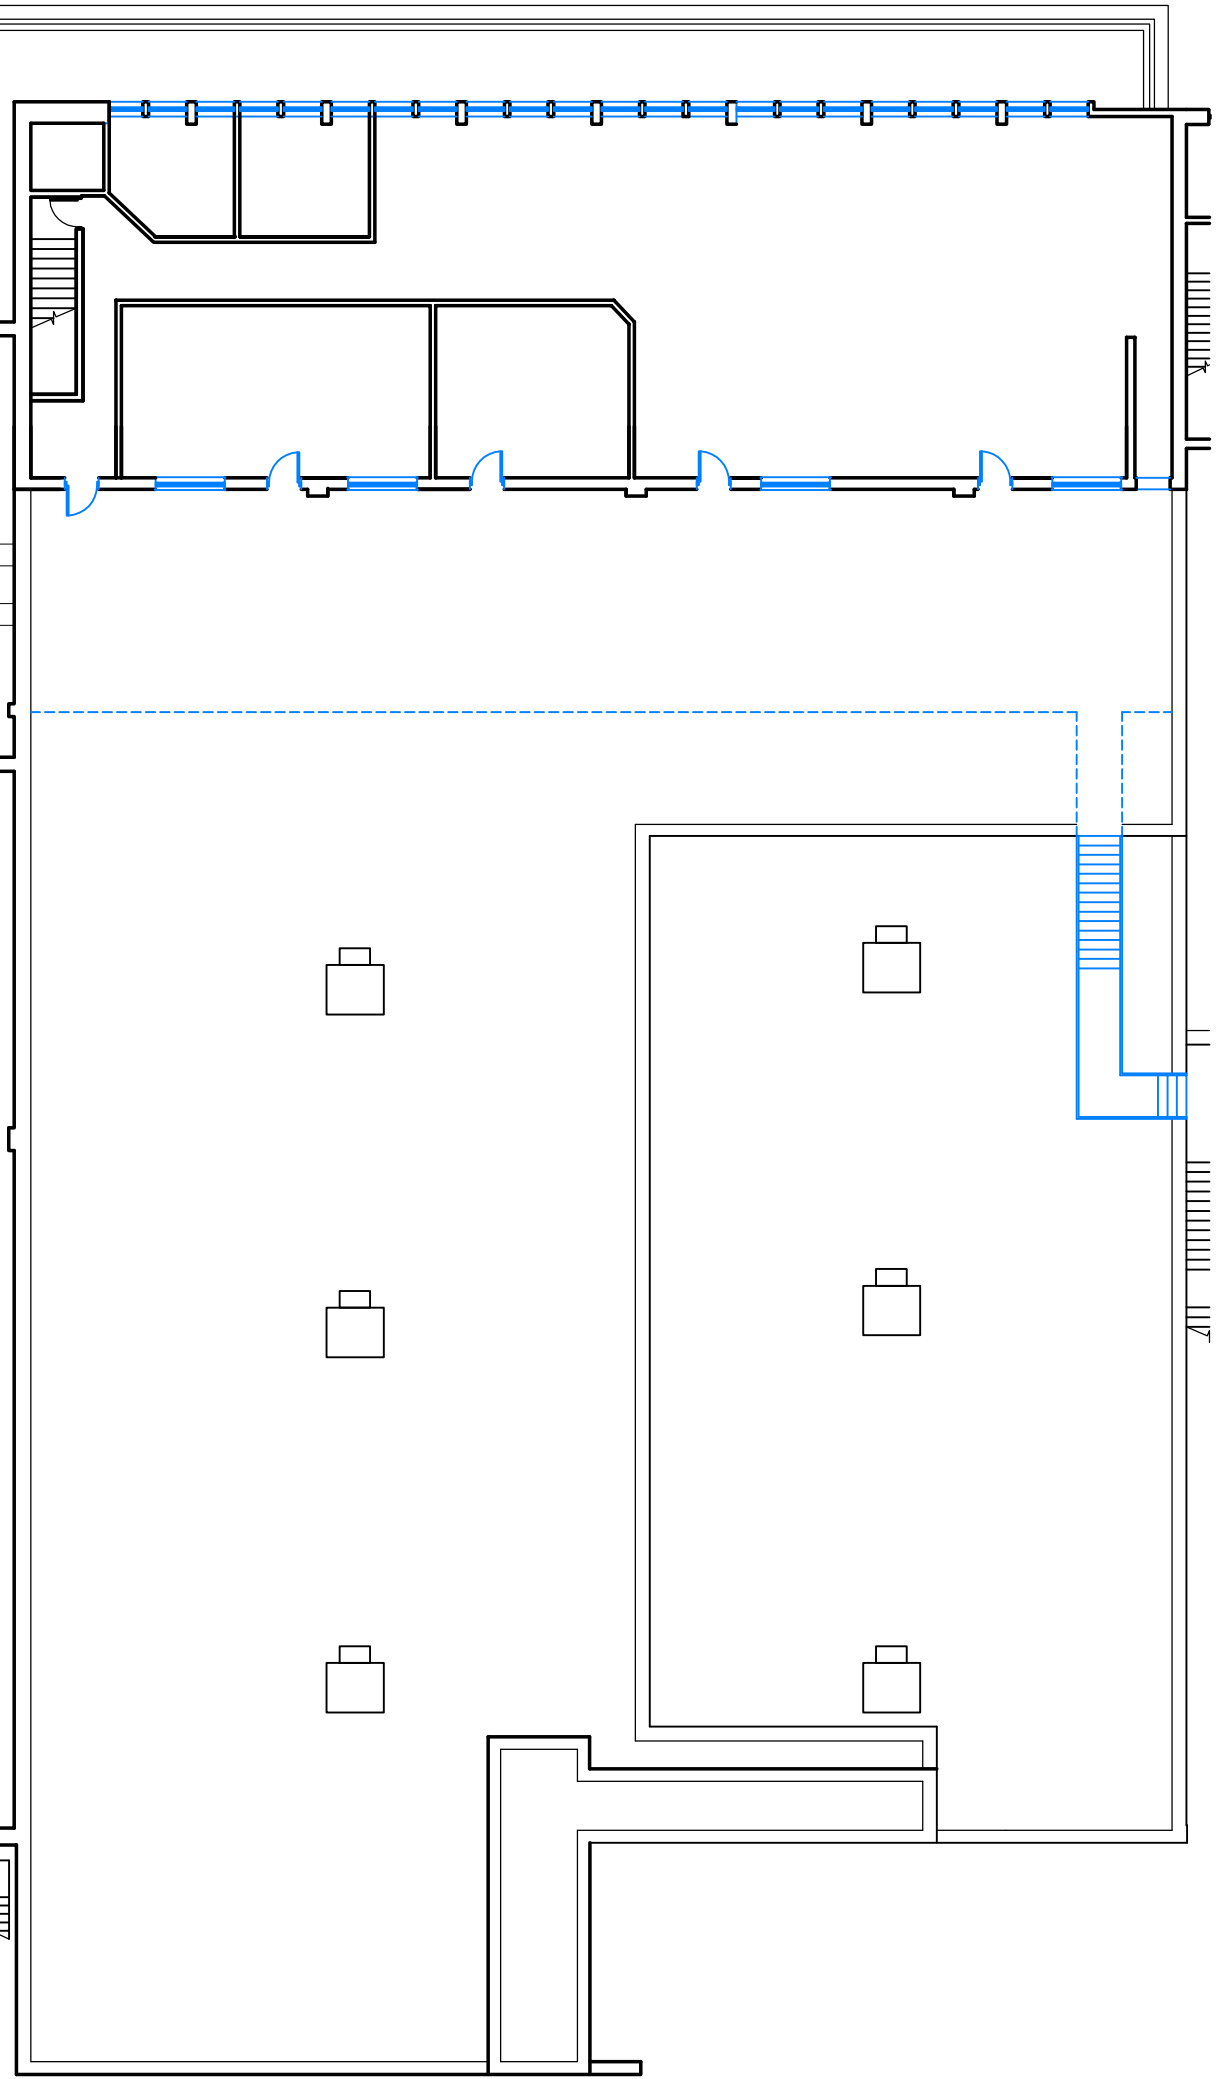
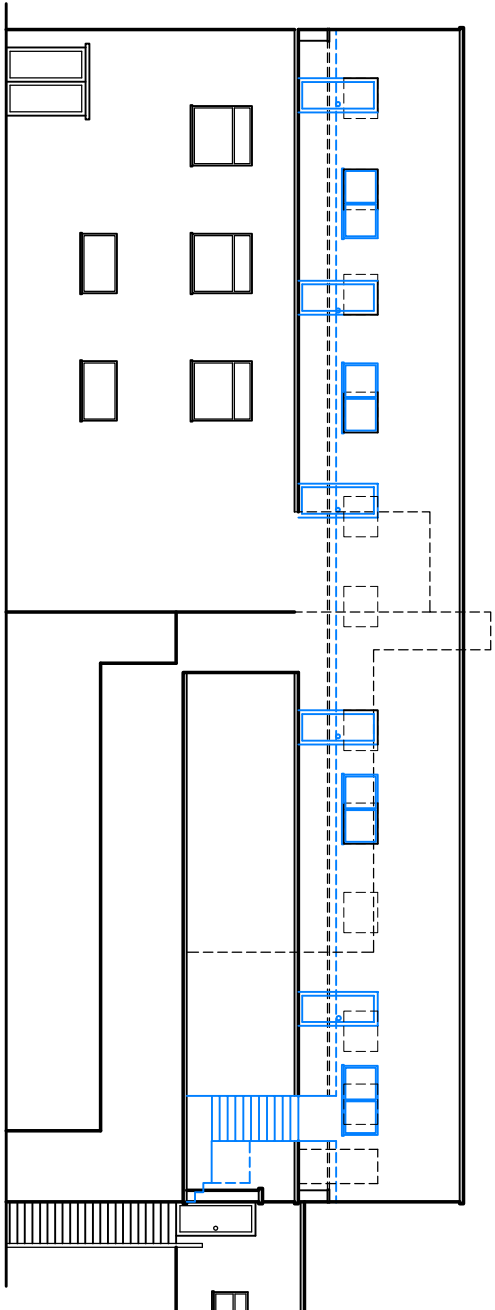
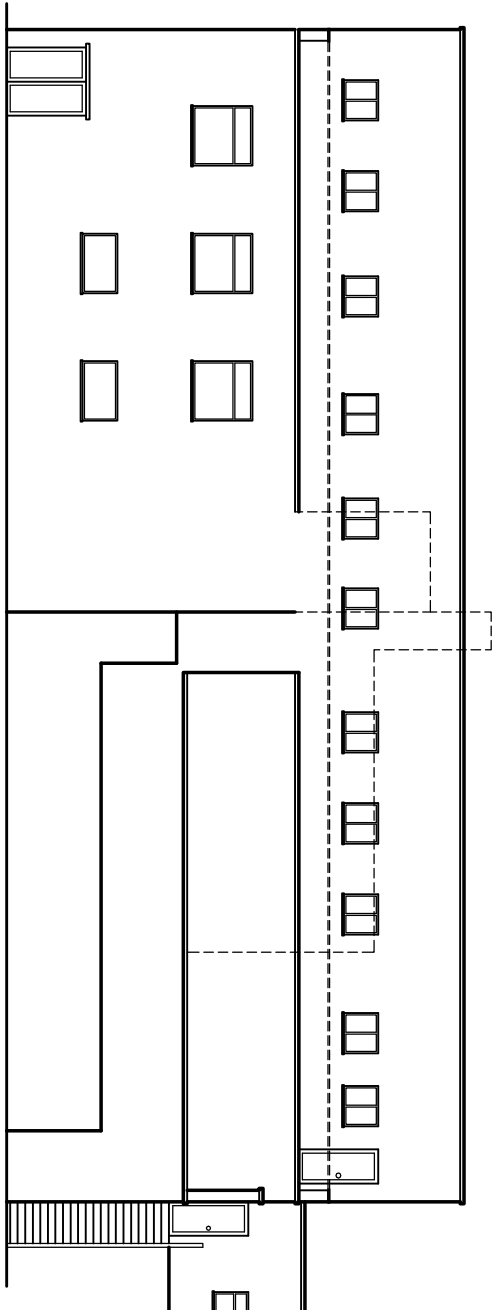
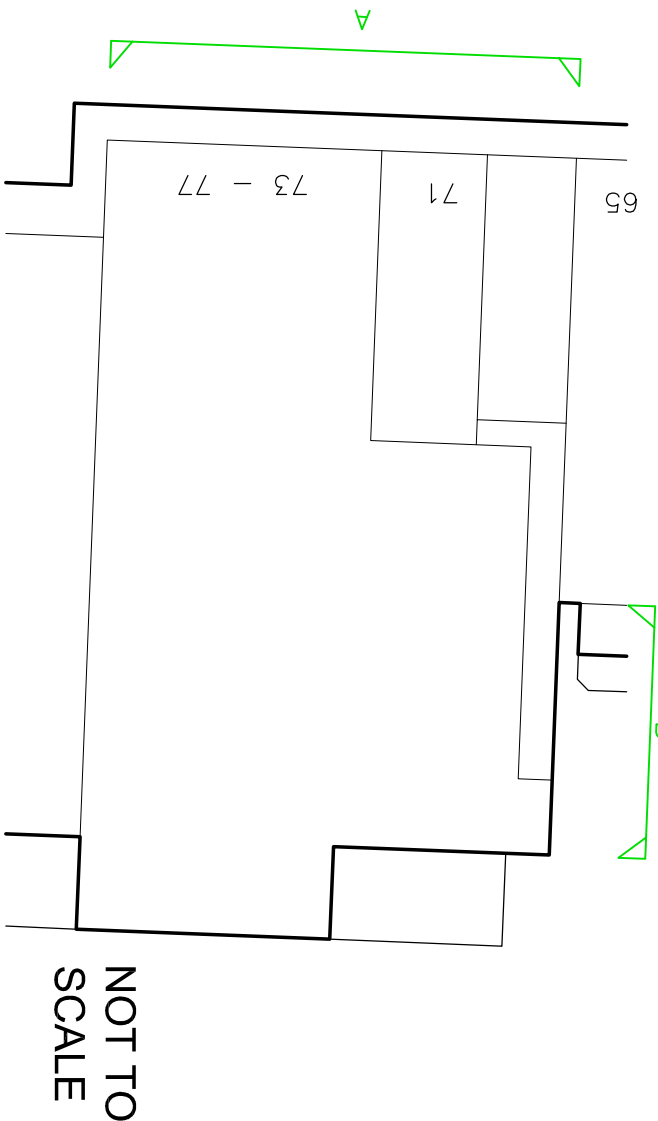



Client	SINCLAIR CLARK ALLEGRA LTD				
Drawing	EXISTING & PROPOSED WORKS				
Scale	1:200@A1		Date DEC 2014		
	Project no.	Sequential	Bldg/Floor	Detail	Rev
	KAD	10	A	EX	.

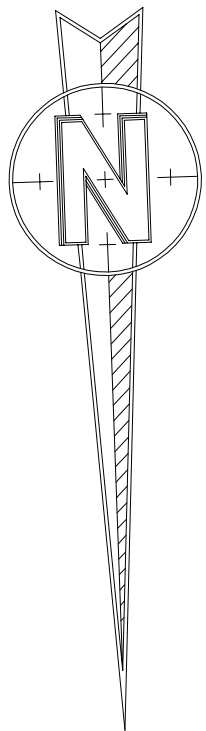

PROPOSED SECOND FLOOR

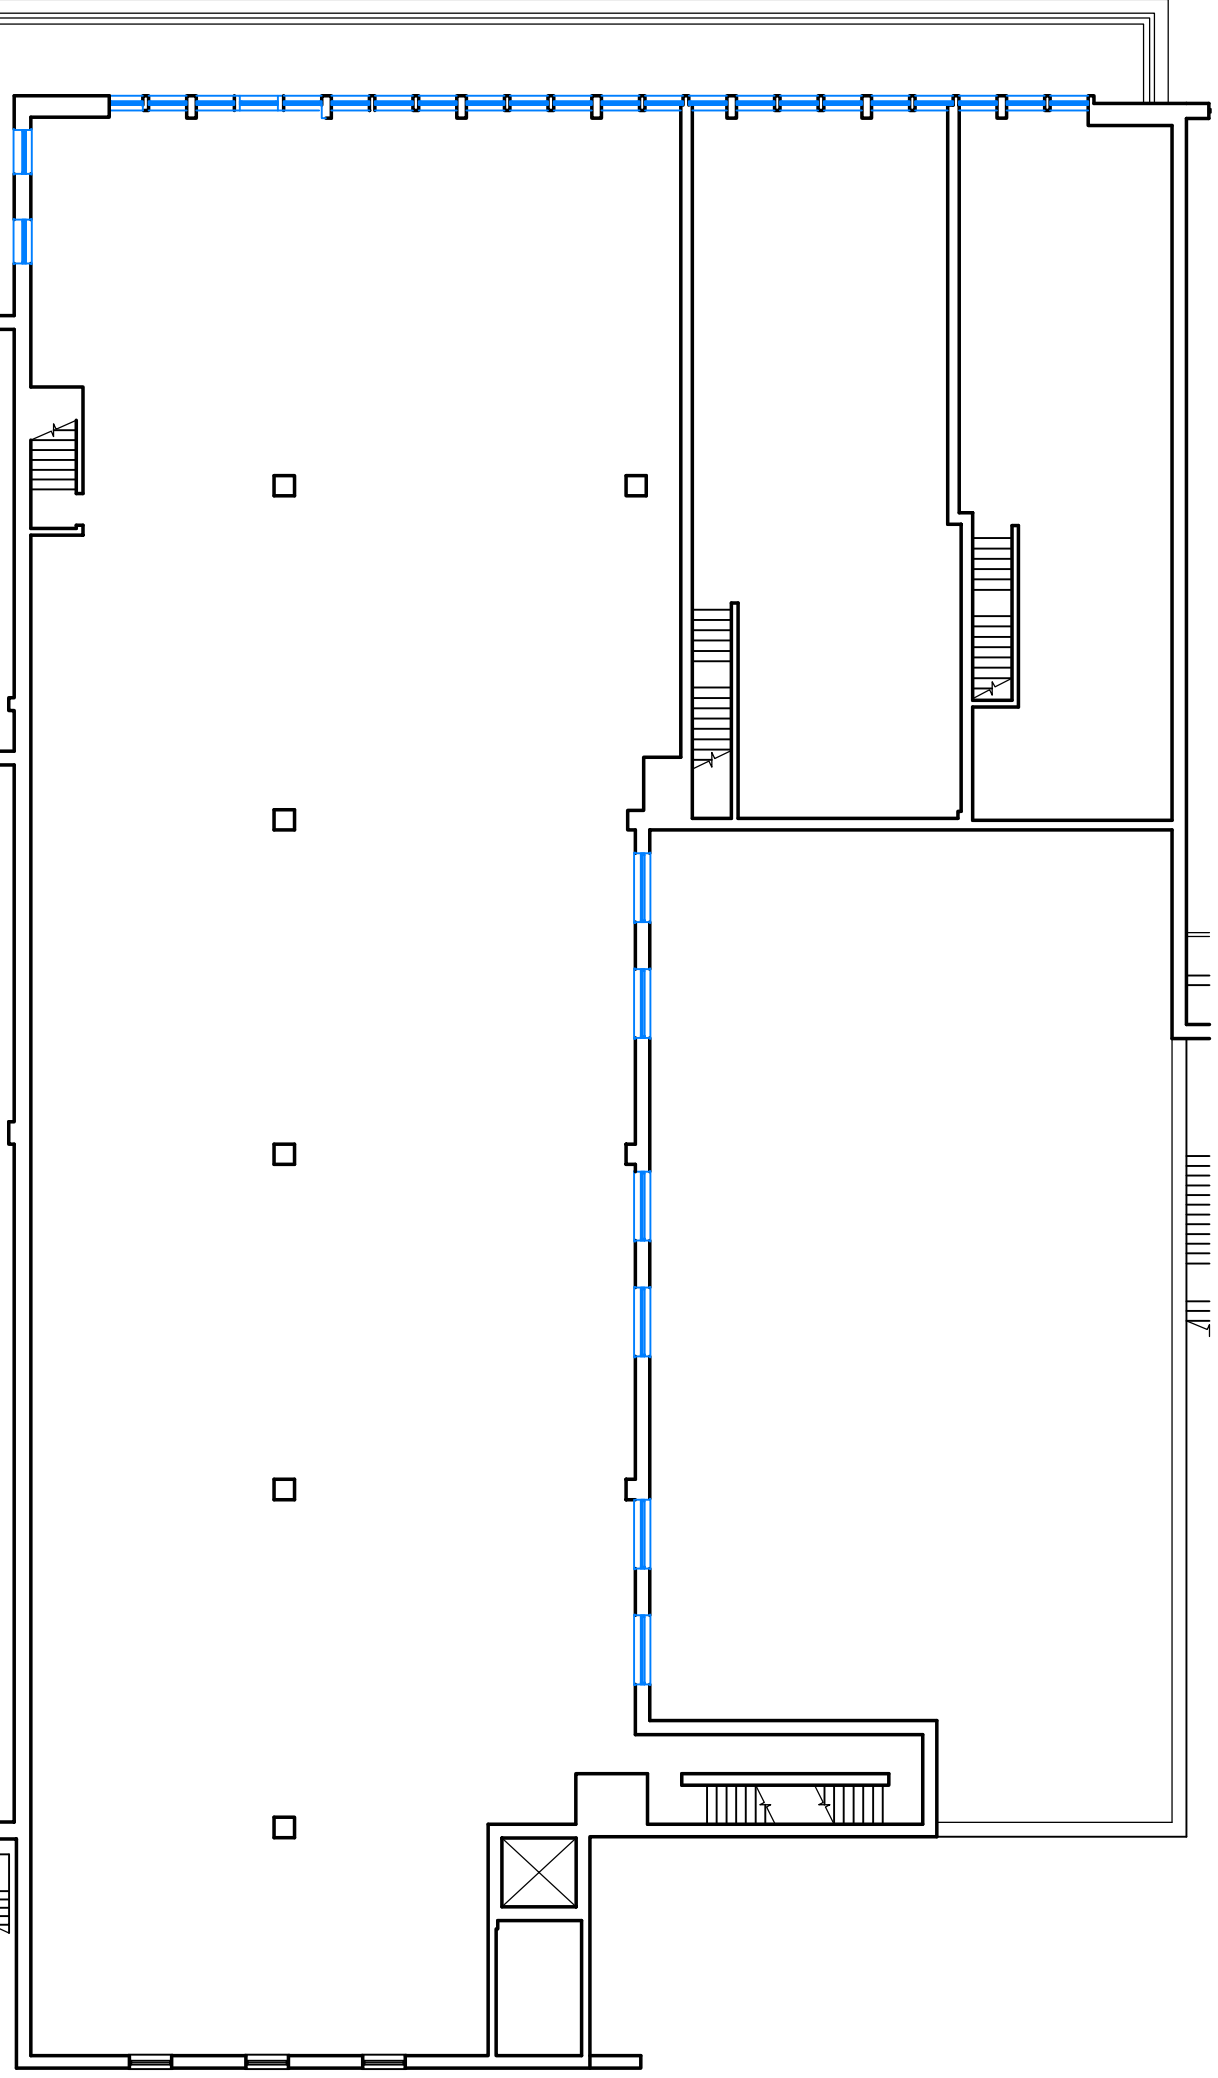


PROPOSED FIRST FLOOR

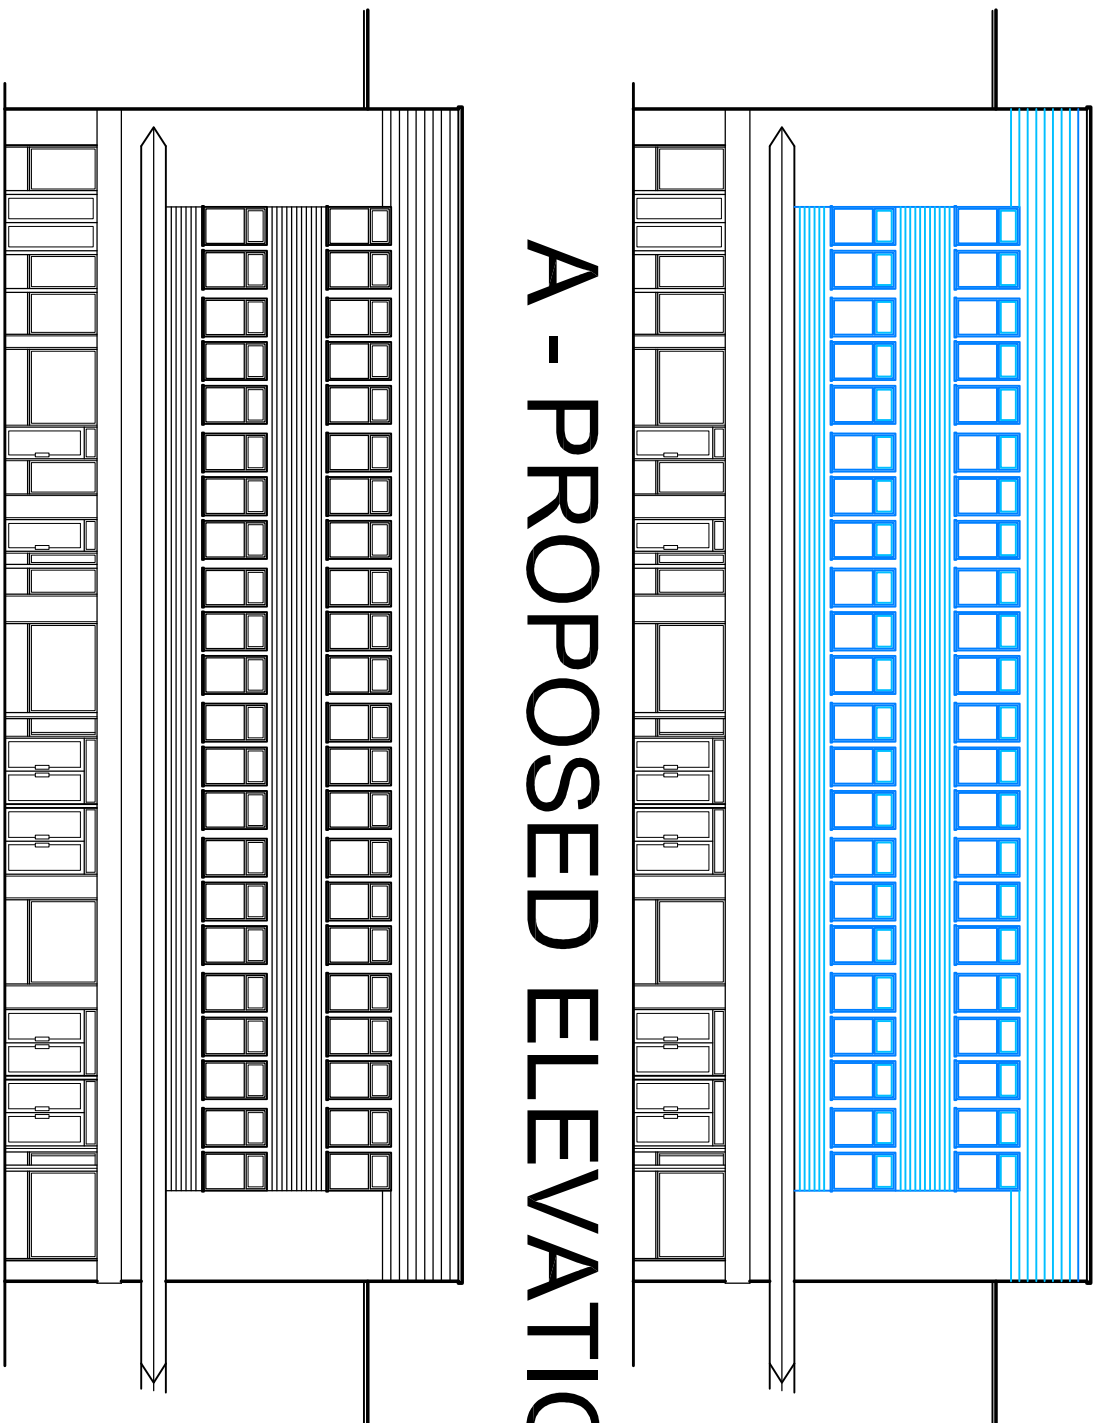

A - PROPOSED ELEVATION

EXISTING SECOND FLOOR

EXISTING FIRST FLOOR

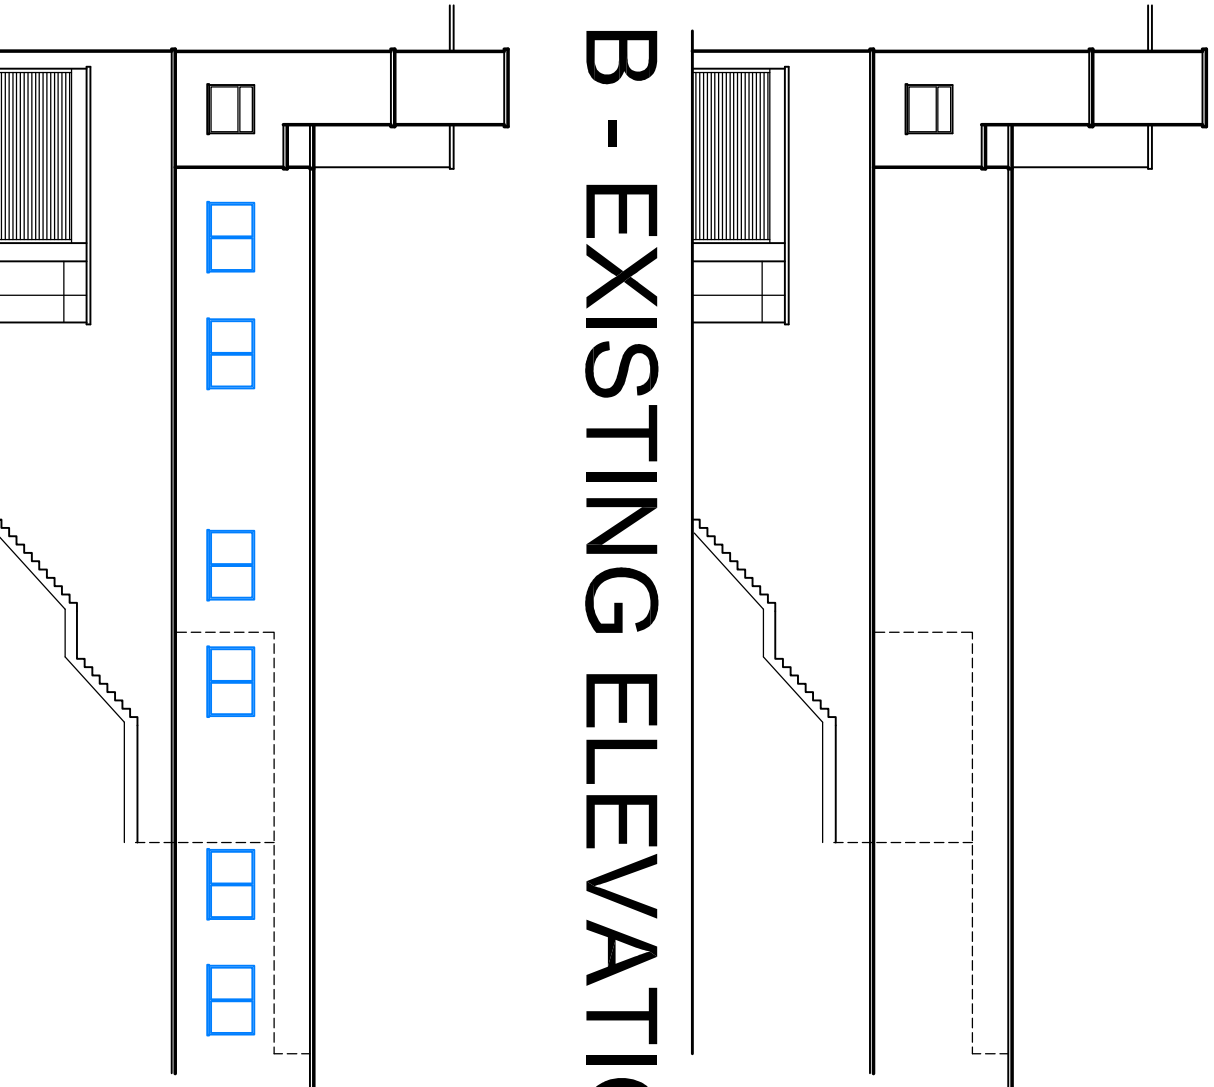

B - EXISTING ELEVATION

B - PROPOSED ELEVATION