




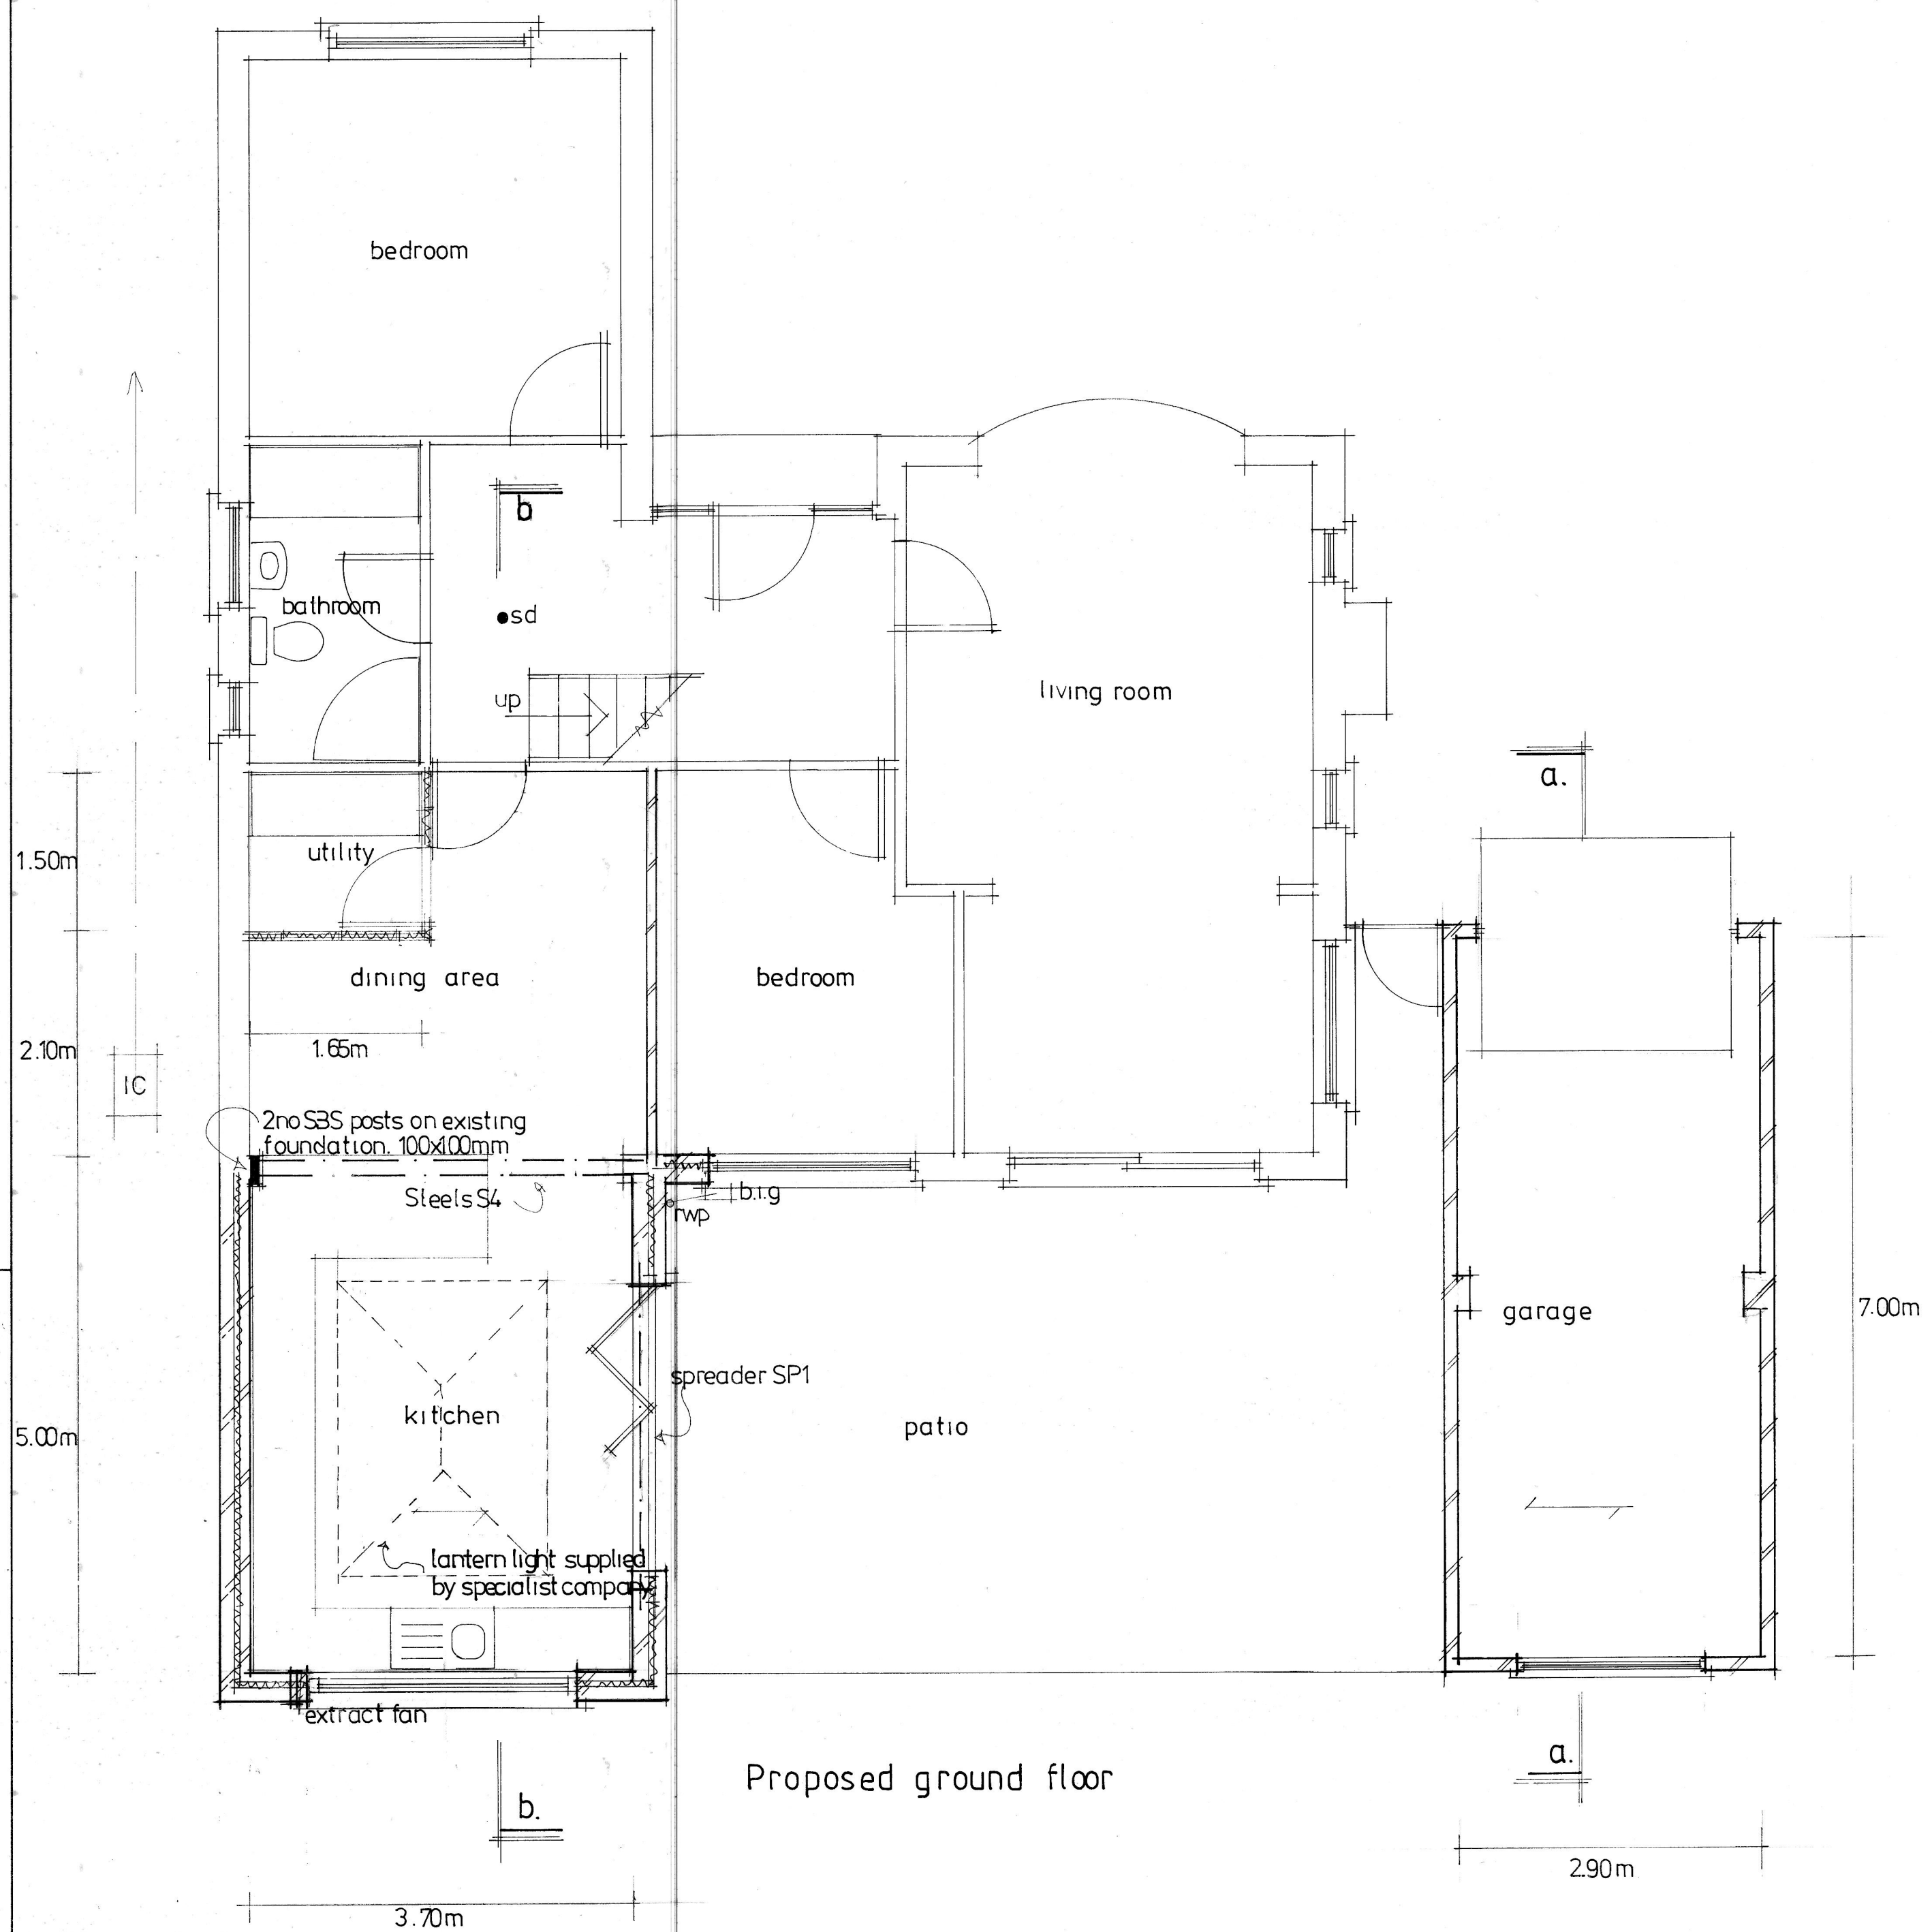


Proposed ground floor

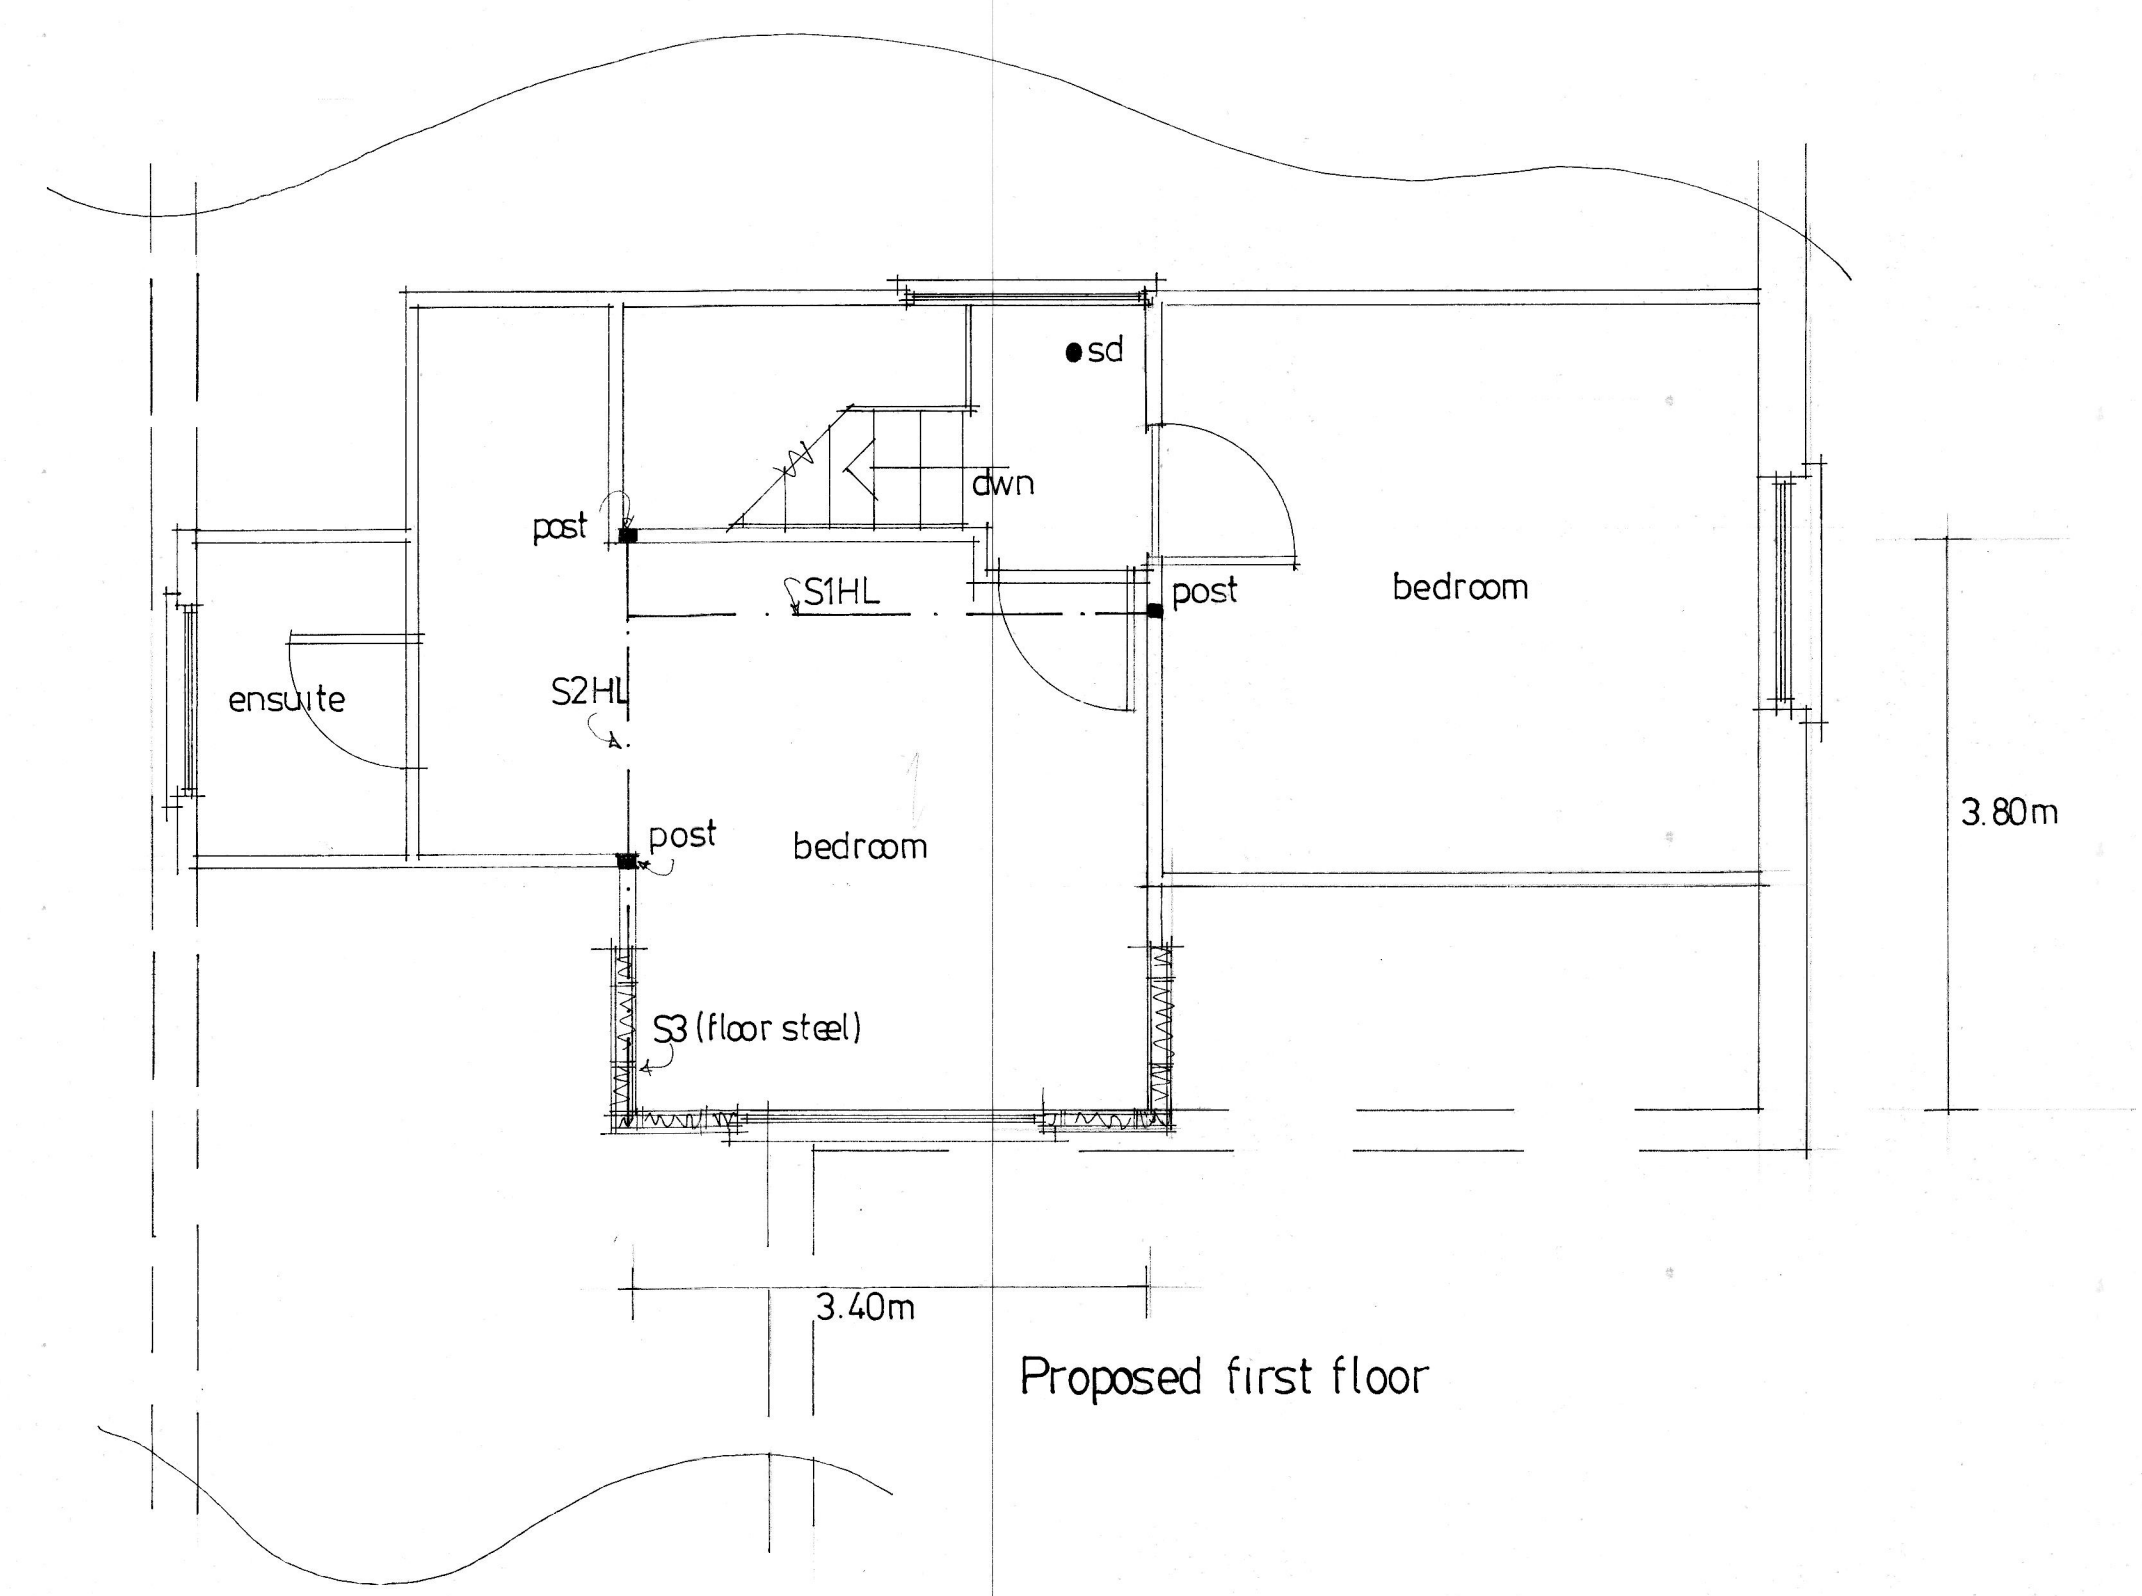


Proposed first floor

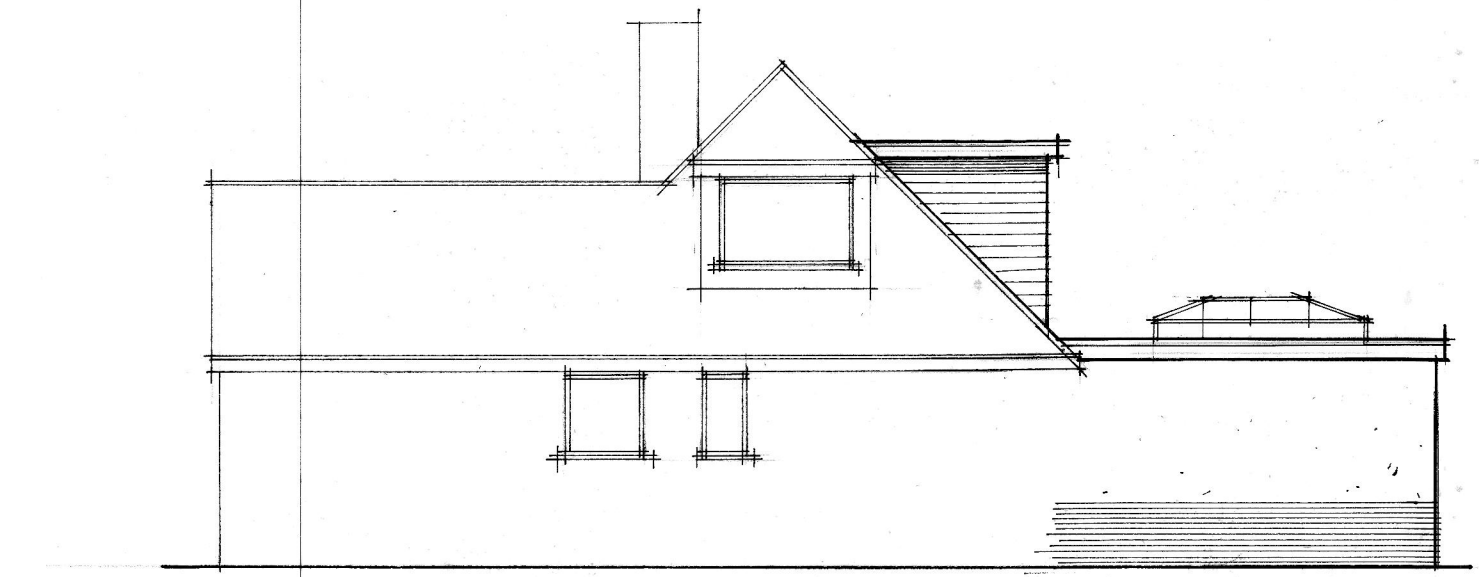


proposed side

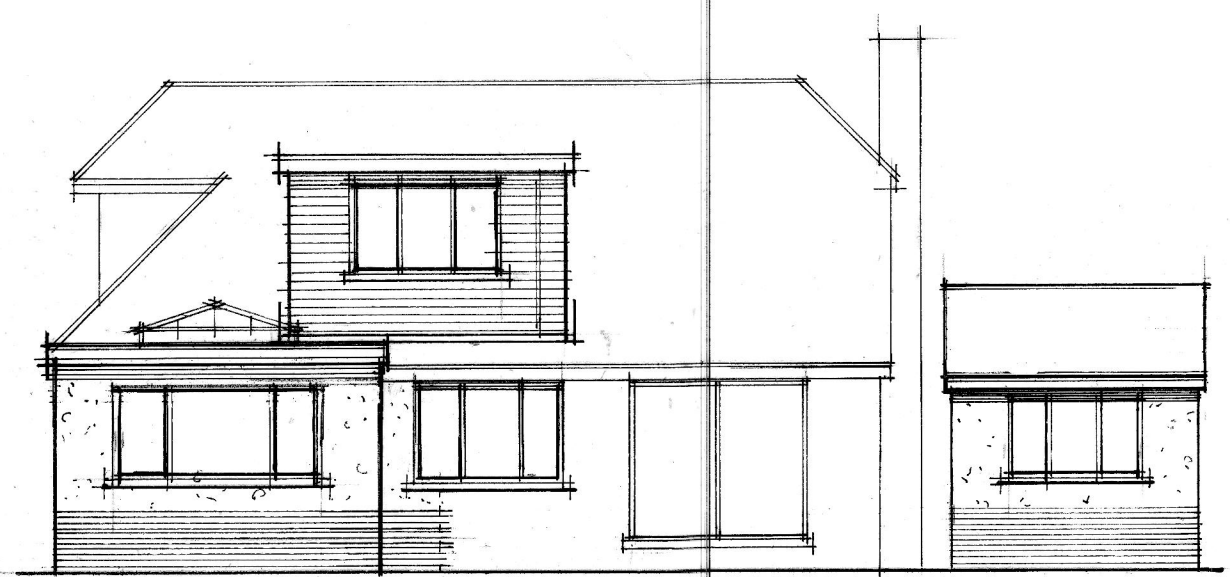

proposed rear

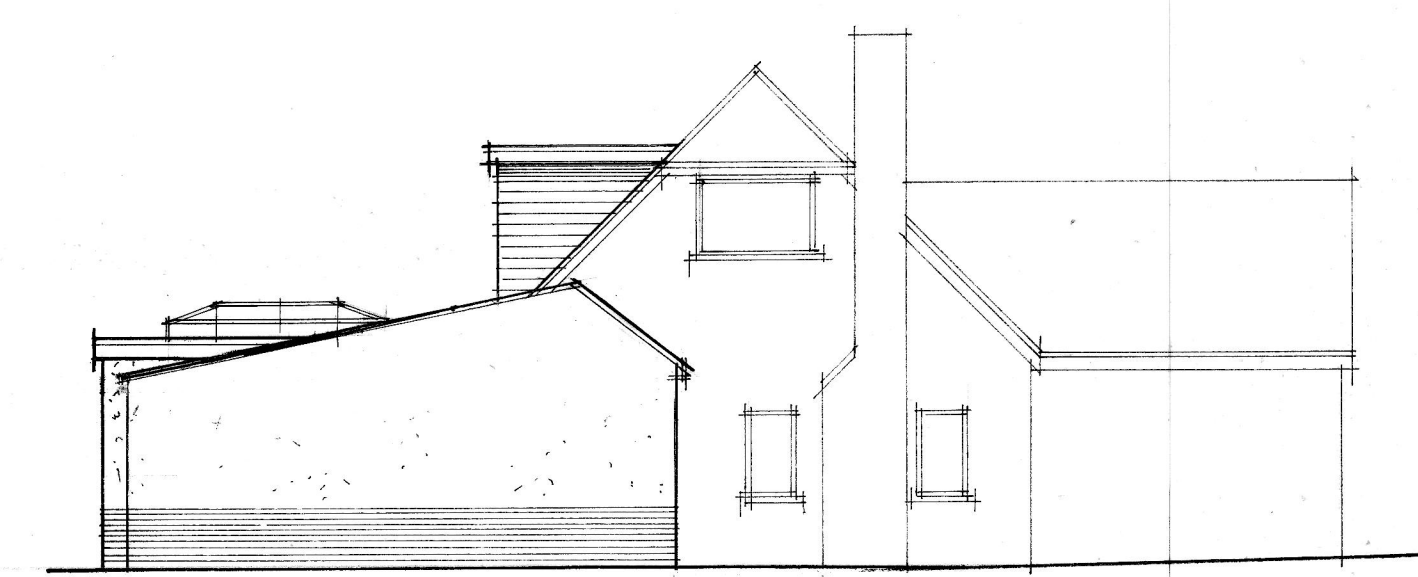

proposed side

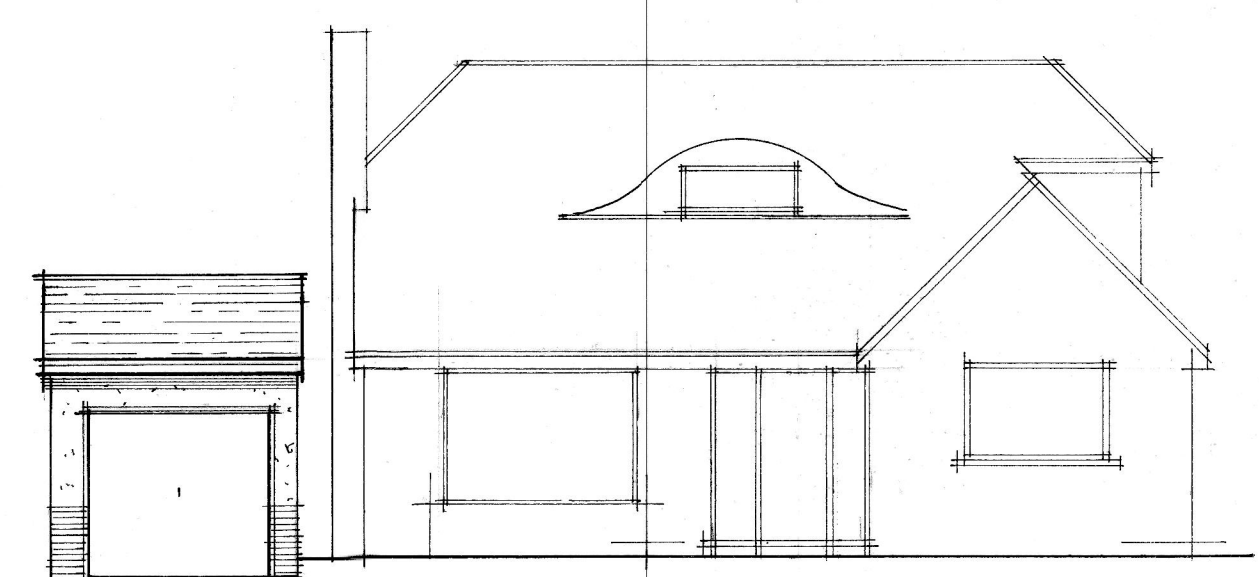

proposed front

B NOV 2015 PLANNING AMENDMENT		
A SEPT 2015 CLIENT AMENDMENTS		
Date	Revision	

© copyright

THORNS-YOUNG
ARCHITECTURAL

THORNS-YOUNG LTD
CHARTERED BUILDING CONSULTANTS
232 London Road, North End, Portsmouth PO2 9JQ
Tel: (023) 9267 2883 Fax: (023) 9266 3457
Website: www.thornsyong.co.uk

Client

Mr & Mrs Fogerty

Job Title

7 Wallis Gardens
Waterlooville

Drawing Title

proposed plans & elevations

Scale 1:100 1:50	
Date SEPT 2015	Drawn by RN
Drg. No. 8213-15-2	Rev. B