

LOCATION PLAN 1:1250


m 10 20 30 40

7 Deanswood Drive,
Waterlooville,
PO7 7RR

SITE PLANS

Revisions


- A. Proposed plan added. 11/09/15
- B.
- C.
- D.

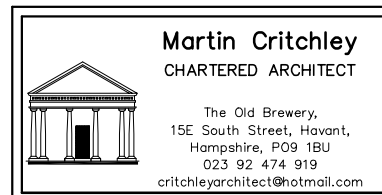

Scale A3 = AS SHOWN
Date 25/08/15
Drawn OS



1563-201^A

© Crown Copyright
All rights reserved.
Reproduced by Permission.
Licence No. 100046837

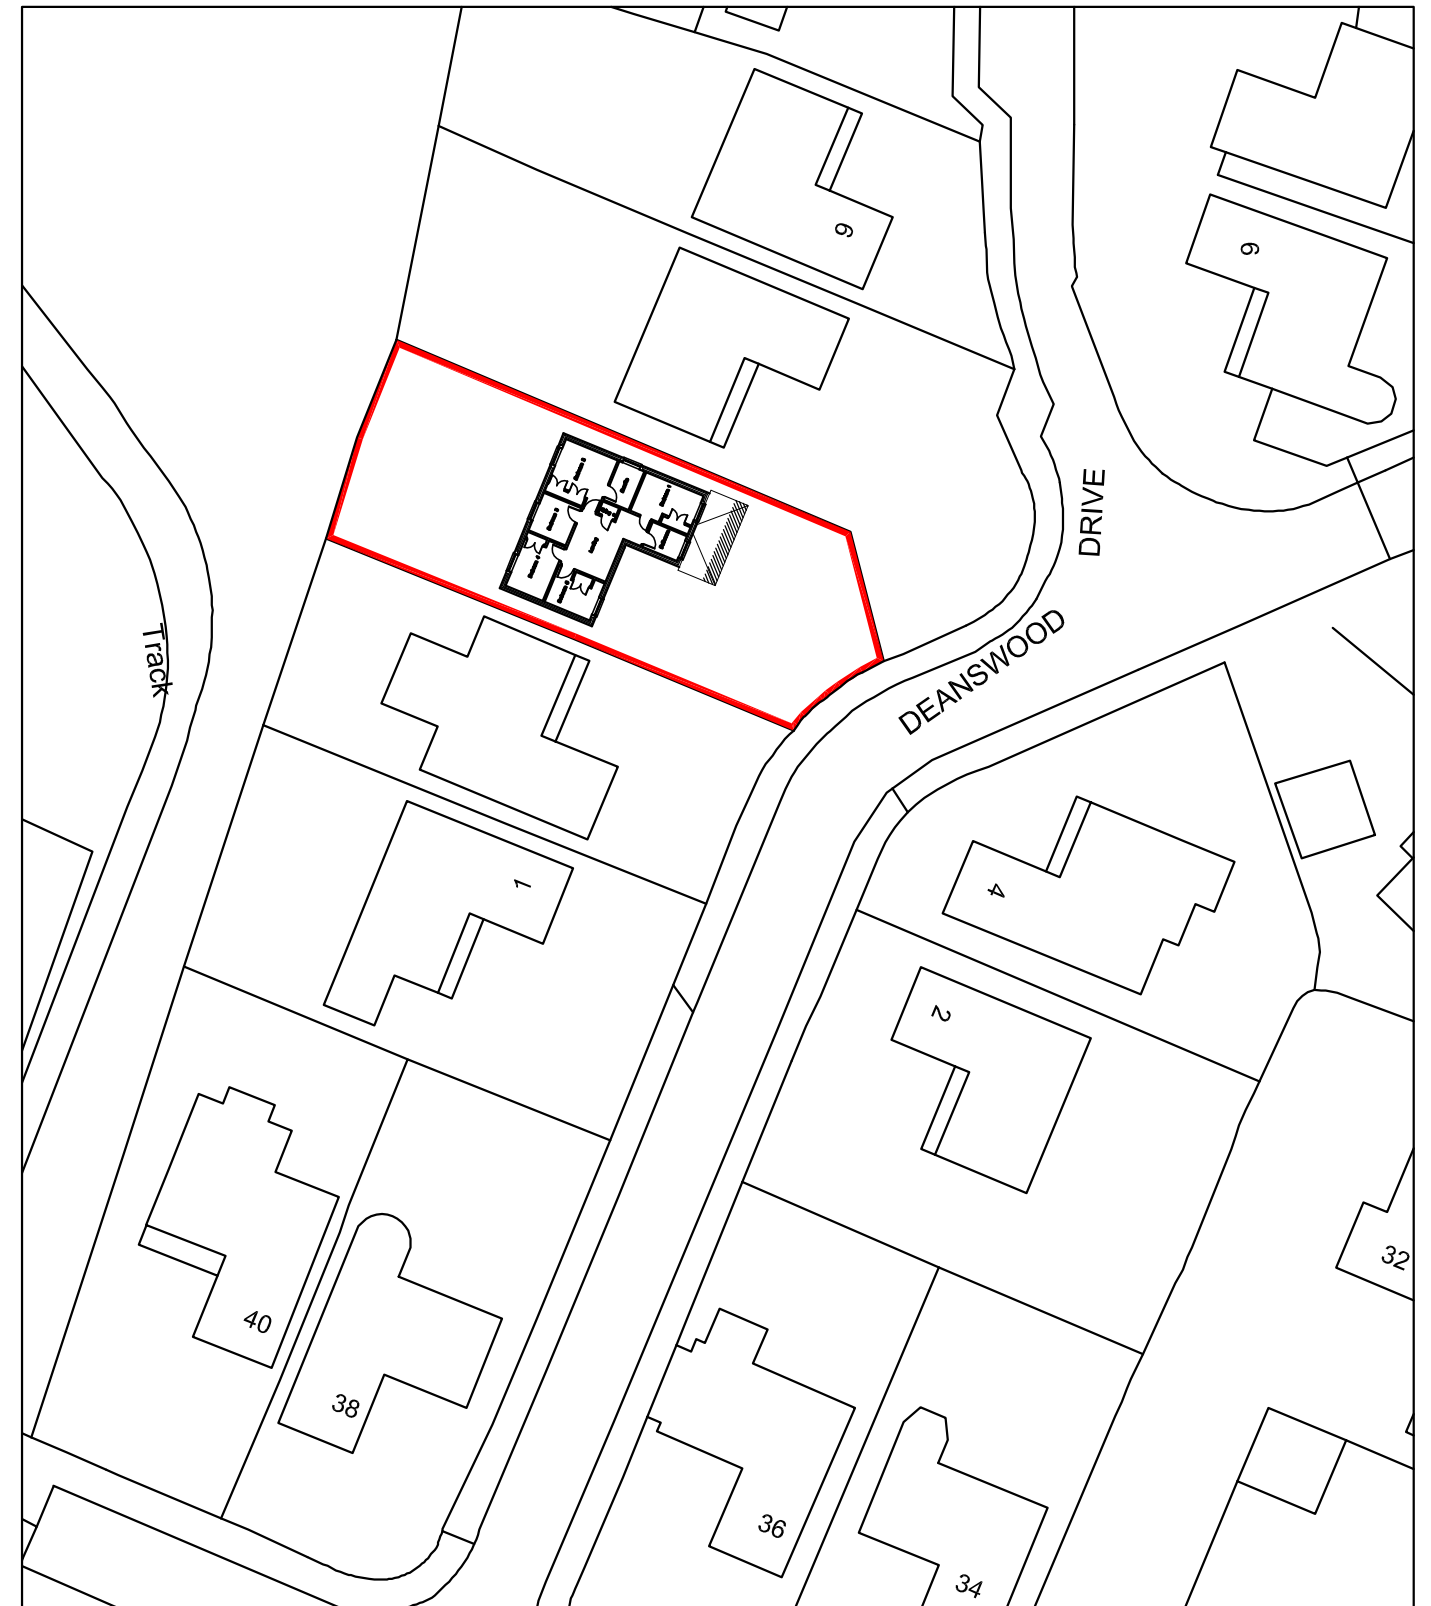


BLOCK PLAN 1:500

metres 10 20 30 40

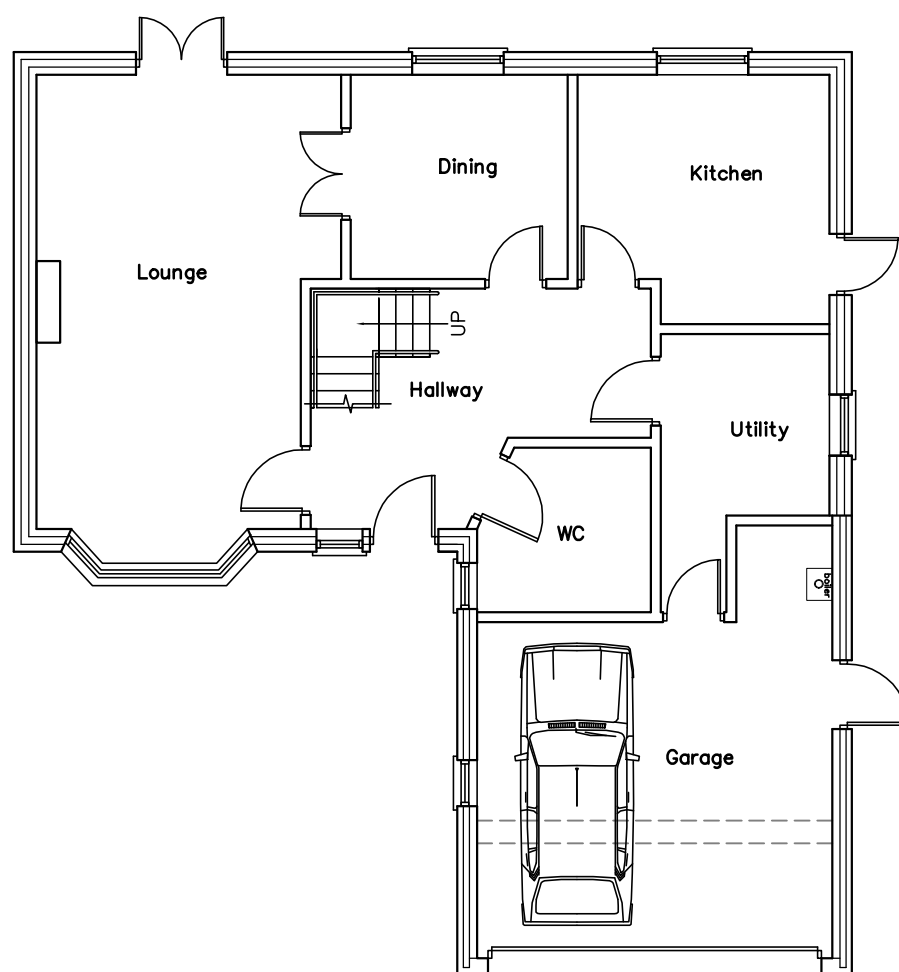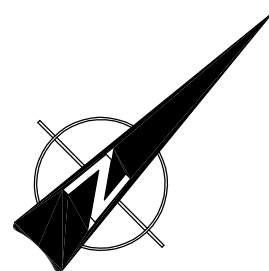

GROUND

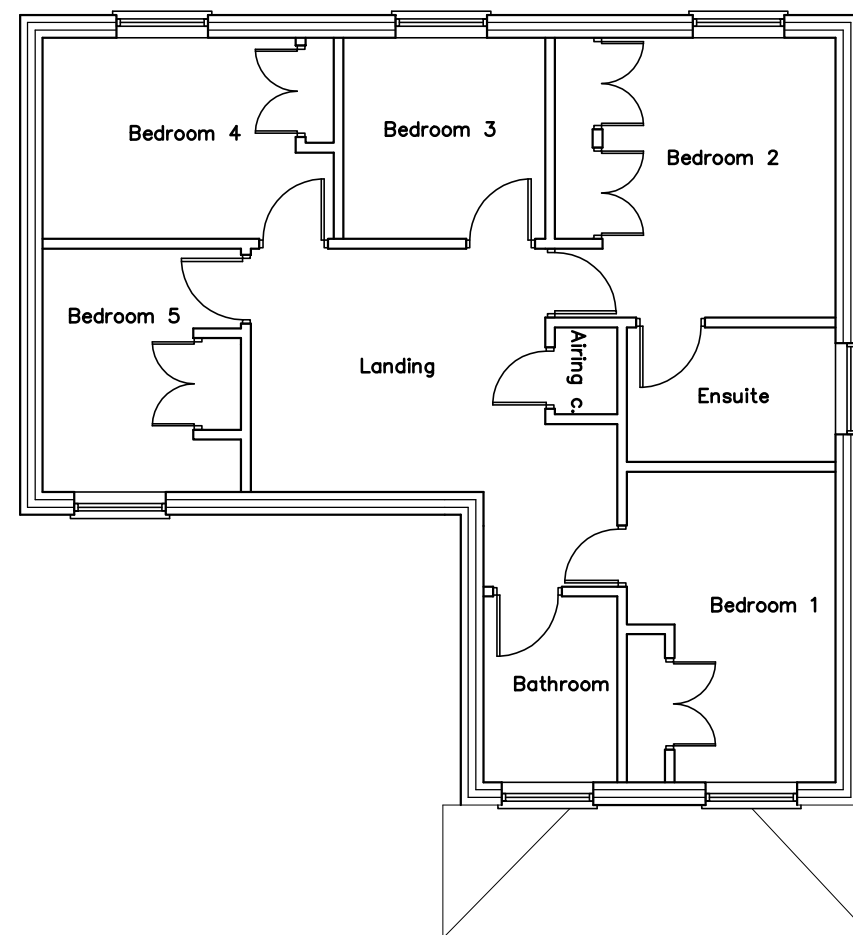


FIRST

7 Deanswood Drive,
Waterlooville,
P07 7RR

SURVEY PLANS

Revisions

A.
B.
C.
D.

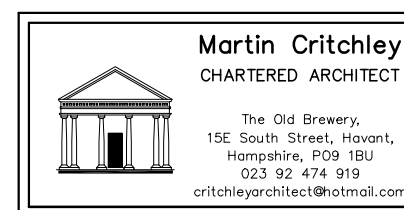

Scale A1 = 1:50, A3 = 1:100
Date 22/08/15
Drawn BLB



metres

10


20

30

1563-101⁰

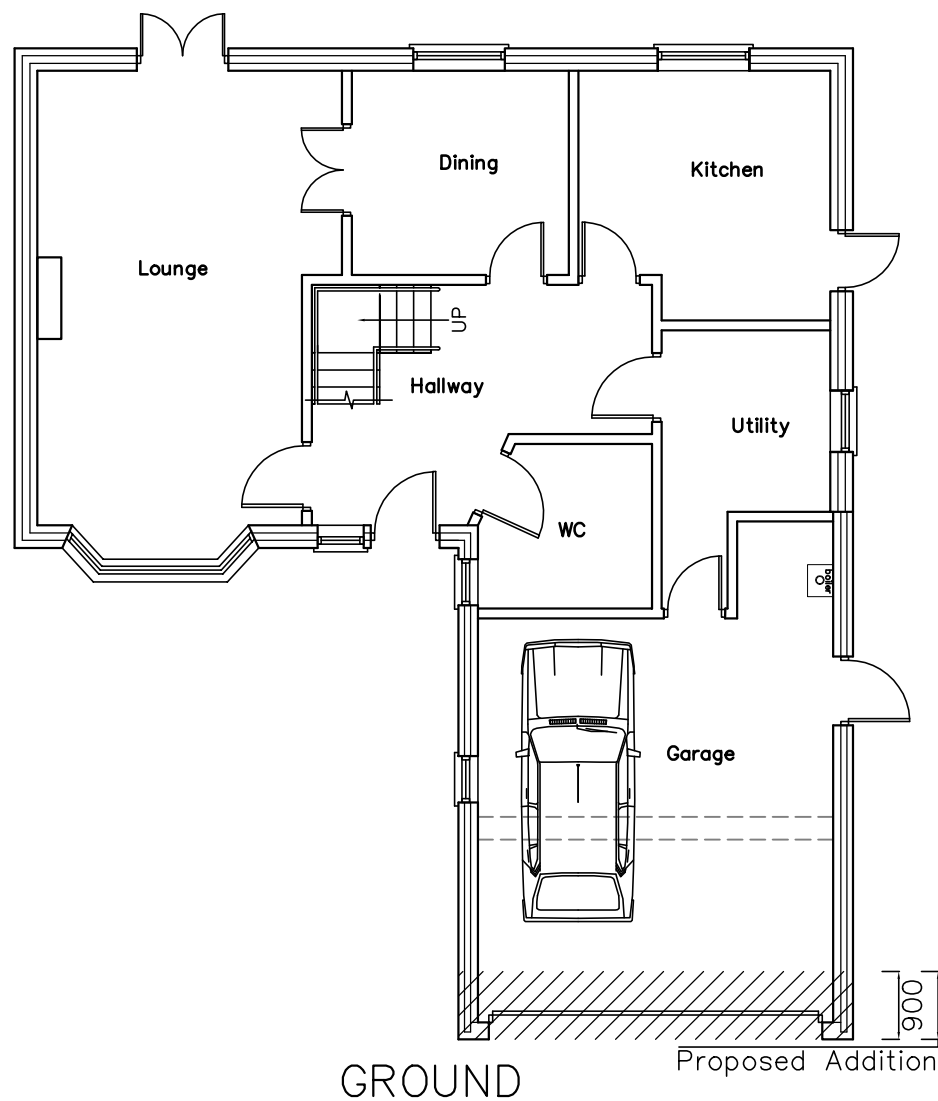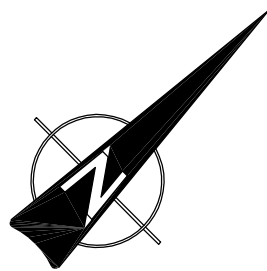

GROUND

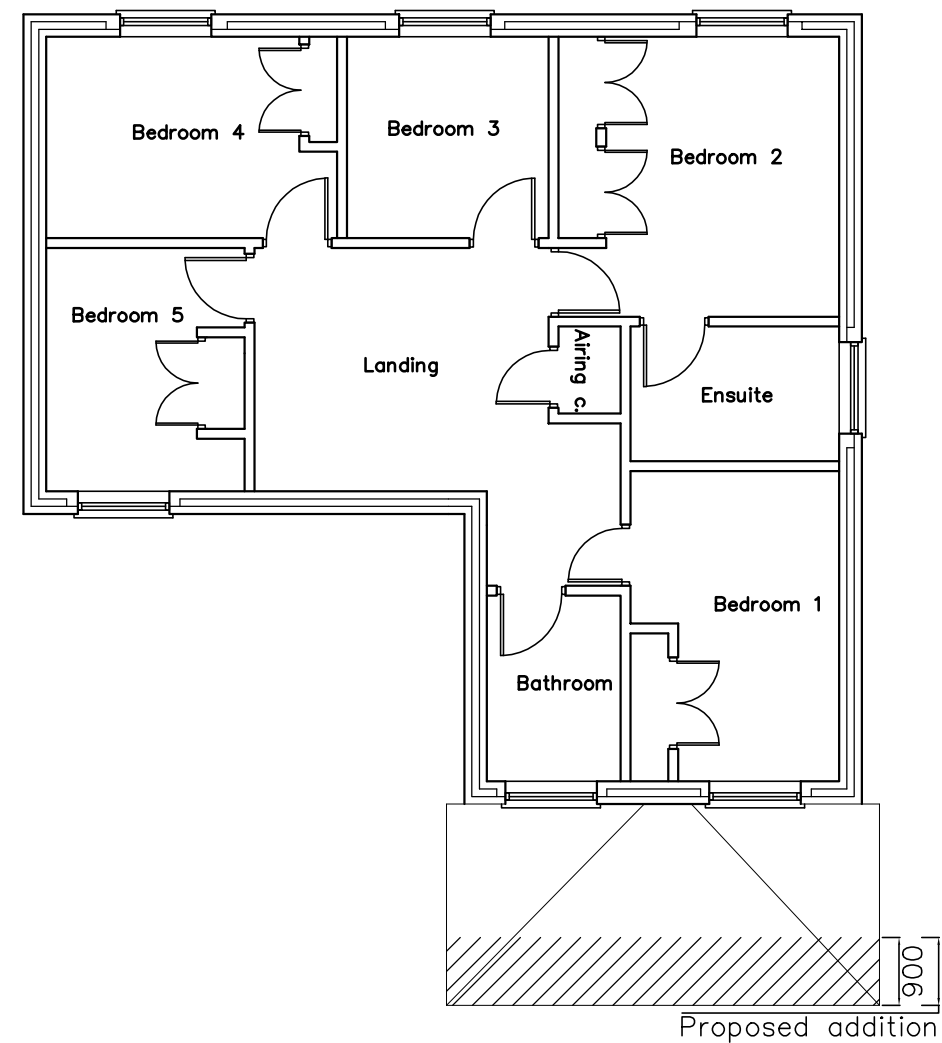


FIRST

7 Deanswood Drive,
Waterlooville,
PO7 7RR

PROPOSAL PLANS

Revisions

- A.
- B.
- C.
- D.

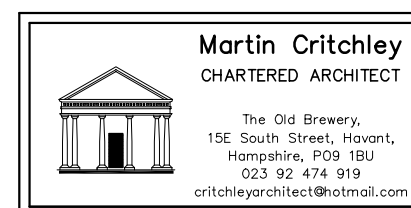

Scale A1 = 1:50, A3 = 1:100
Date 24/08/15
Drawn BLB

metres

10

20

30


1563-302⁰



WEST
ELEVATION



NORTH
ELEVATION

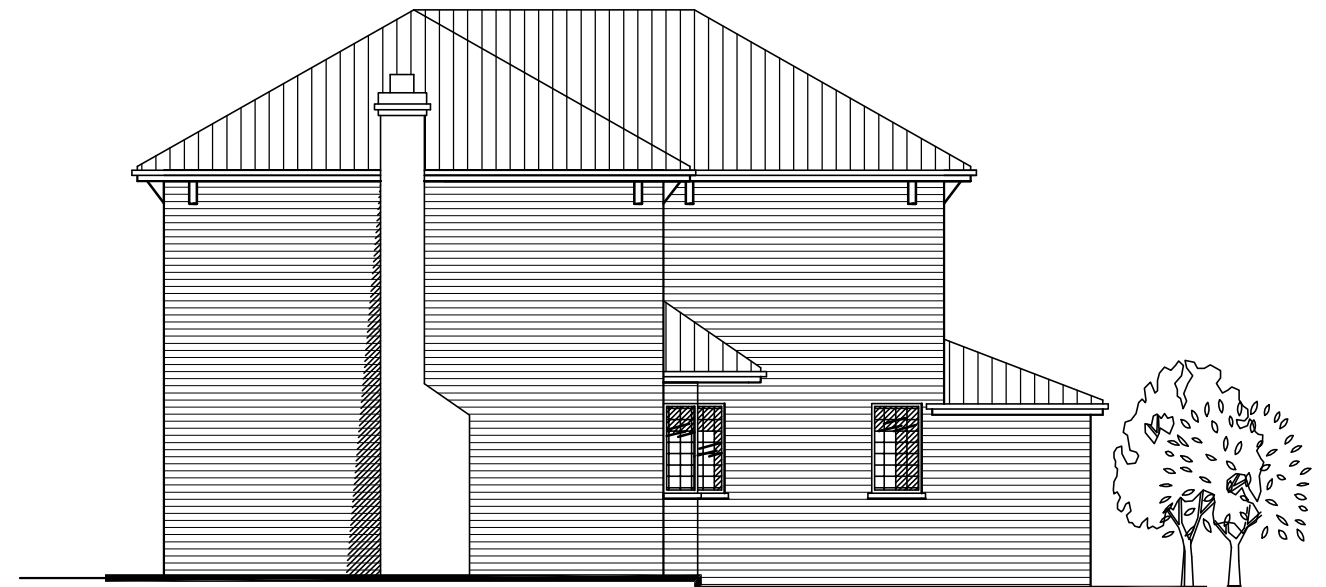

EAST
ELEVATION

7 Deanswood Drive,
Waterlooville,
P07 7RR

SURVEY ELEVATIONS

Revisions

- A.
- B.
- C.
- D.



Scale A1 = 1:50, A3 = 1:100
Date 22/08/15
Drawn BLB


1563-401⁰

metres

10

20

30

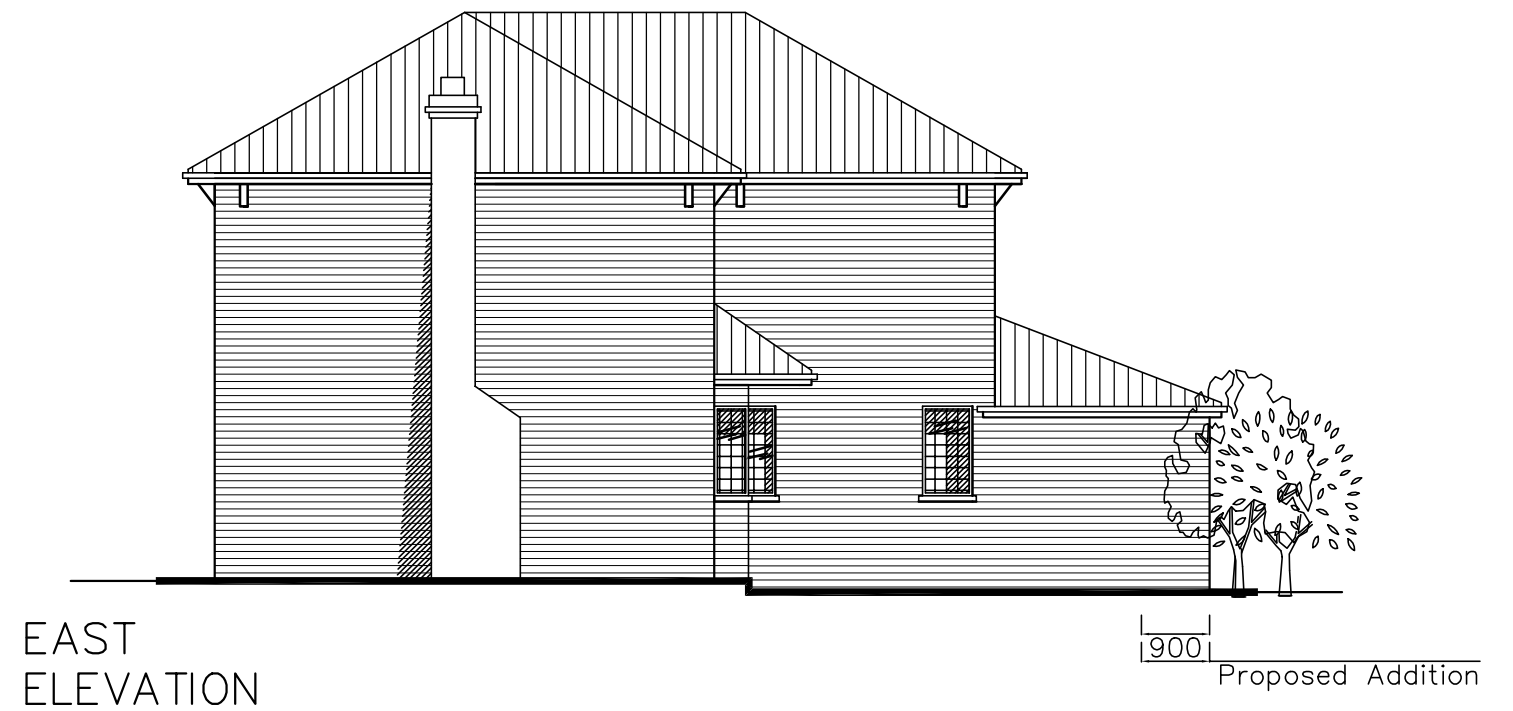


7 Deanswood Drive,
Waterlooville,
P07 7RR

PROPOSAL ELEVATIONS

Revisions

- A.
- B.
- C.
- D.

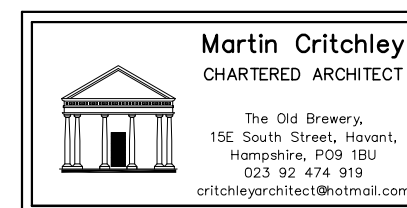

Scale A1 = 1:50, A3 = 1:100
Date 24/08/15
Drawn BLB

1563-402⁰

metres

10

20

30