


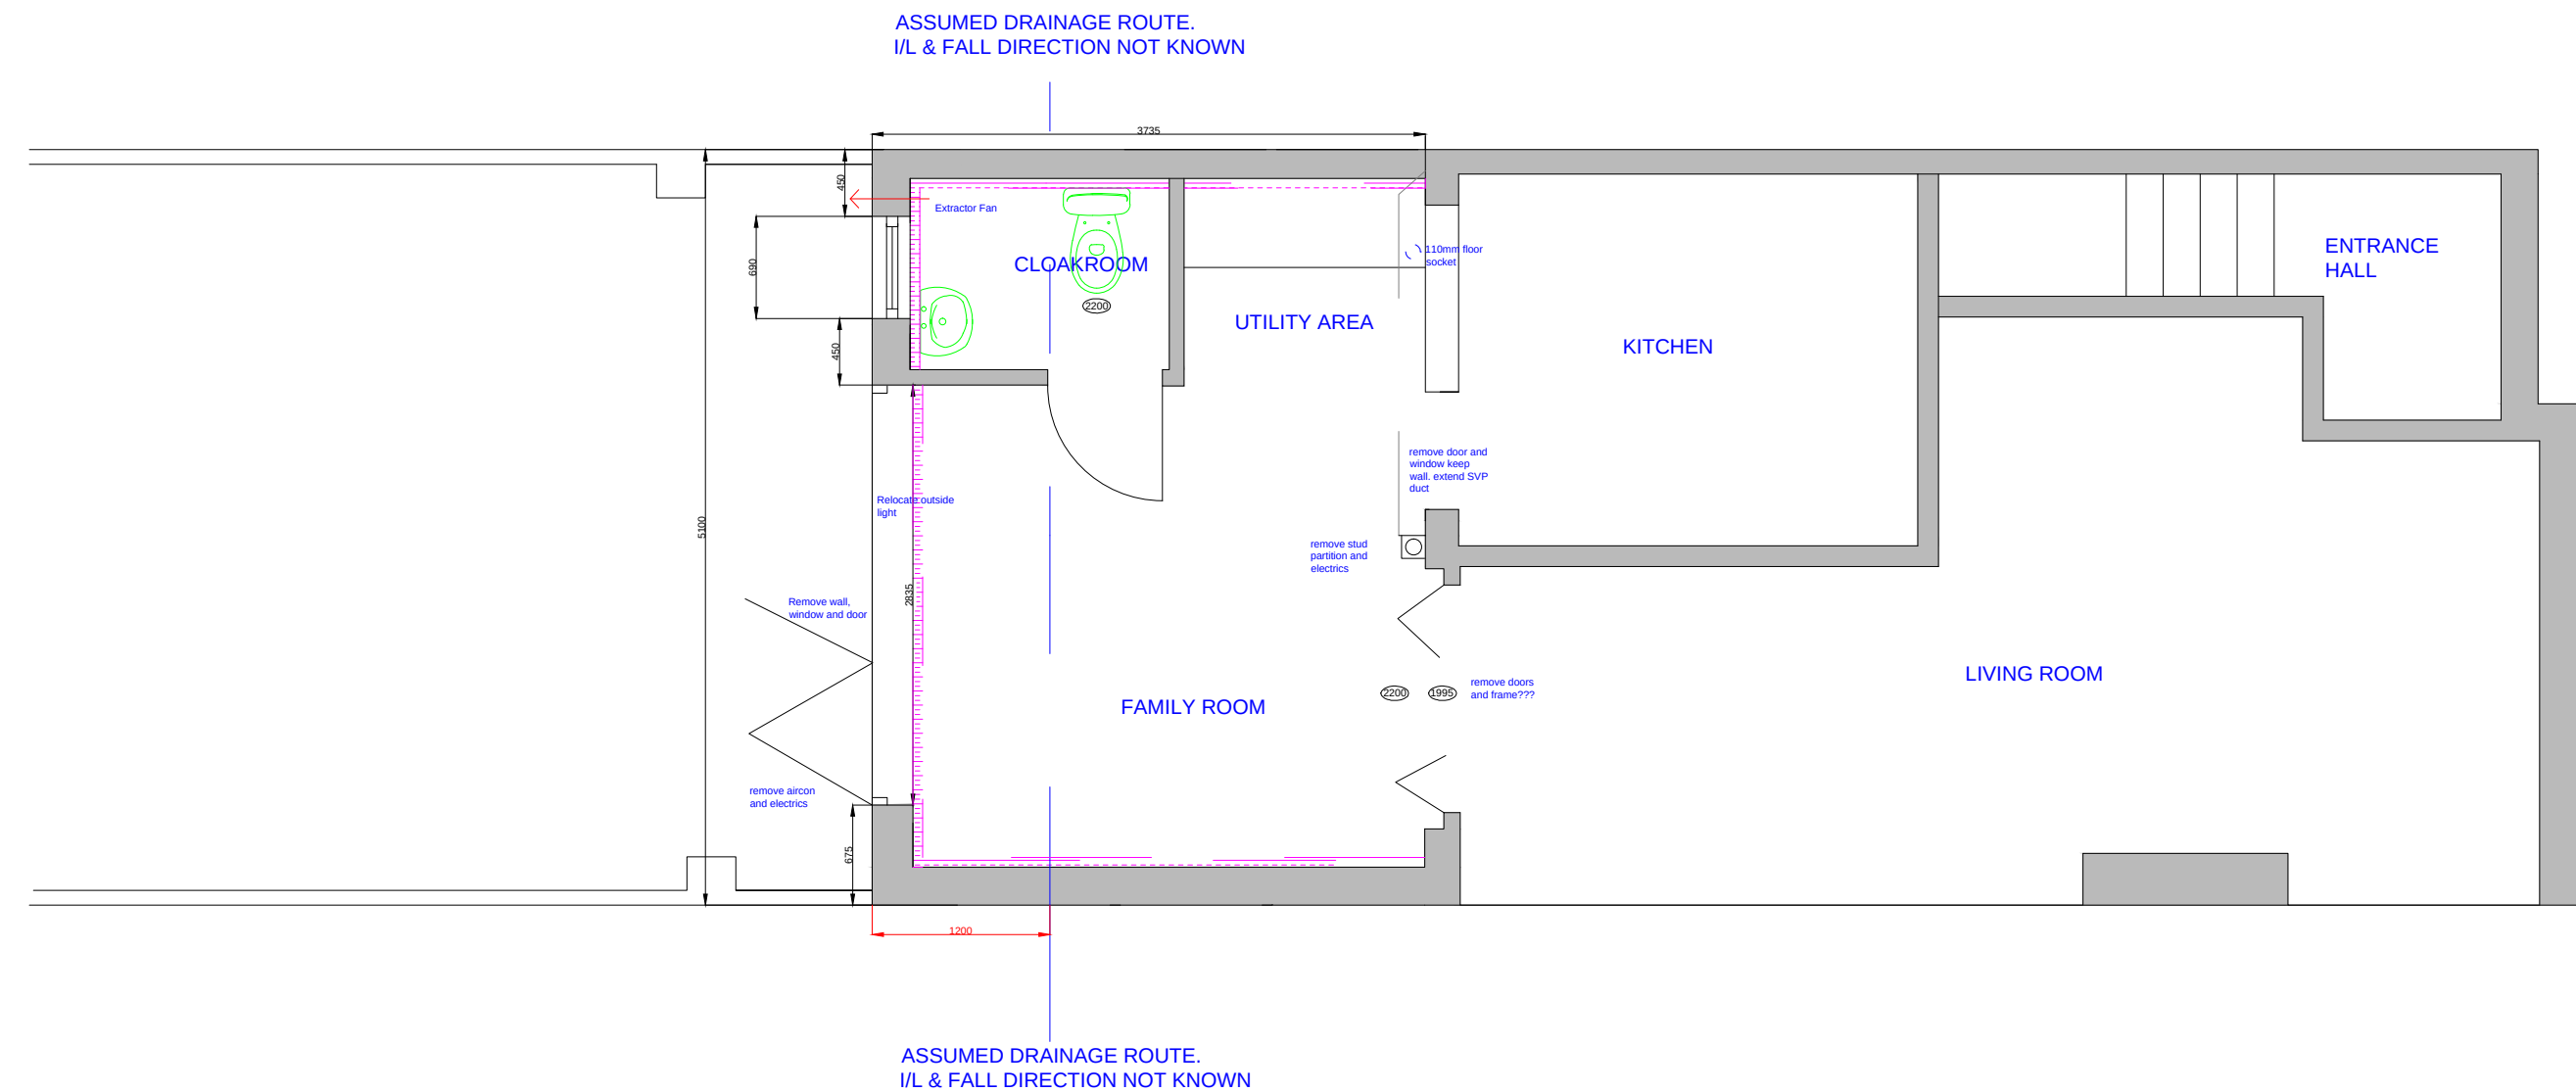

PROPOSED GROUND FLOOR

Rev a -22/8/15 - Extension lengthened 600mm



JHBURLEY LTD.
CHARTERED SURVEYORS
77 DOWNVIEW ROAD FELPHAM WEST SUSSEX
Tel: 01243 820092 email jon@jhburlley.co.uk

CLIENT
Mr Scott Griffiths

PROJECT
155 Cherry Tree Avenue,
Waterlooville
Hampshire
PO8 8AX

TITLE
Proposed Ground Floor Layout

SCALE 1:50 at A3

DRAWN - KMS

DWG. NO. JHB/15/02

REVISION a - 22nd August 2015