
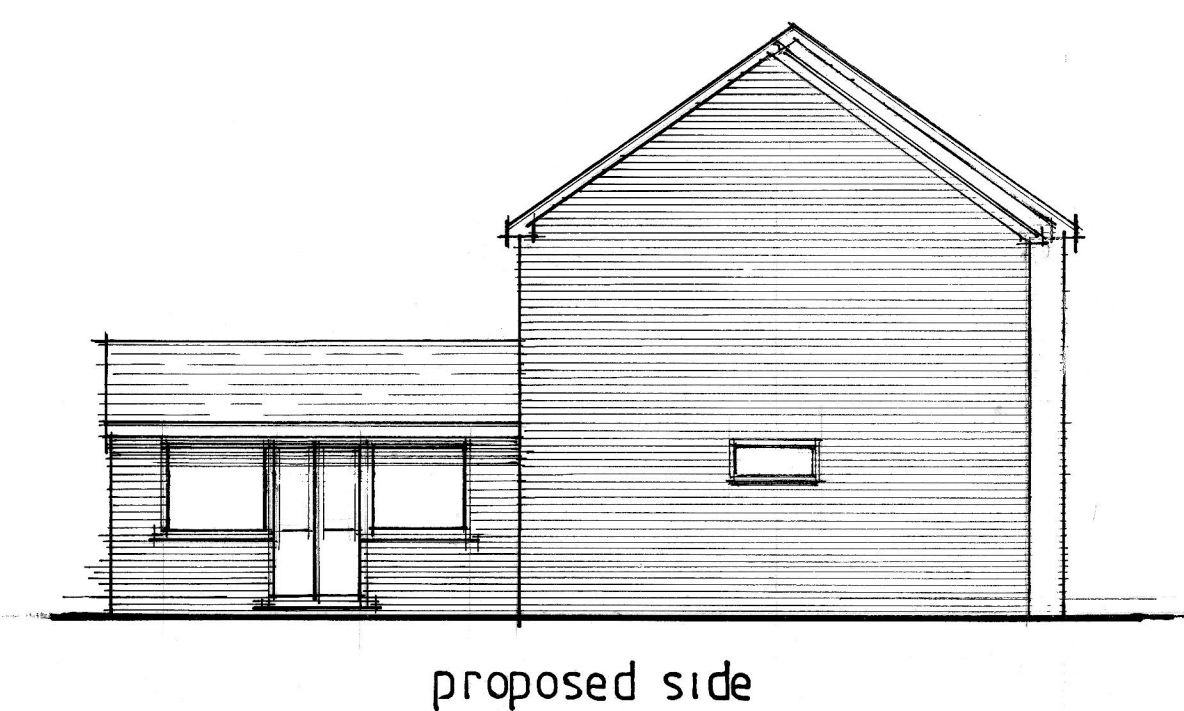
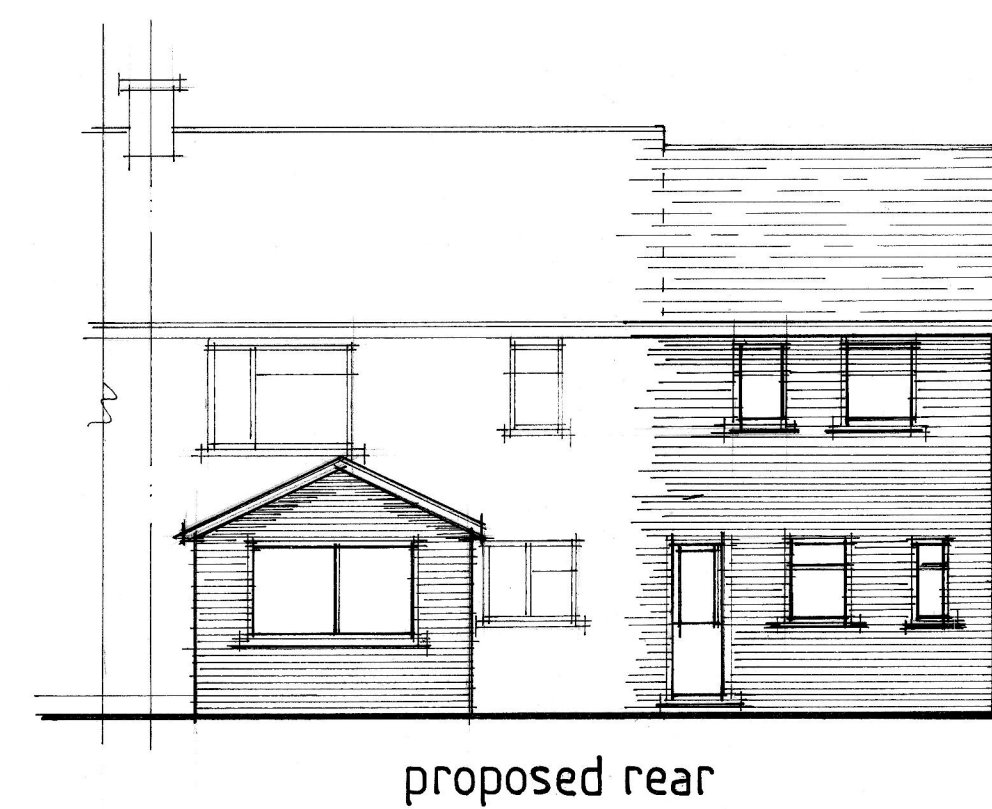
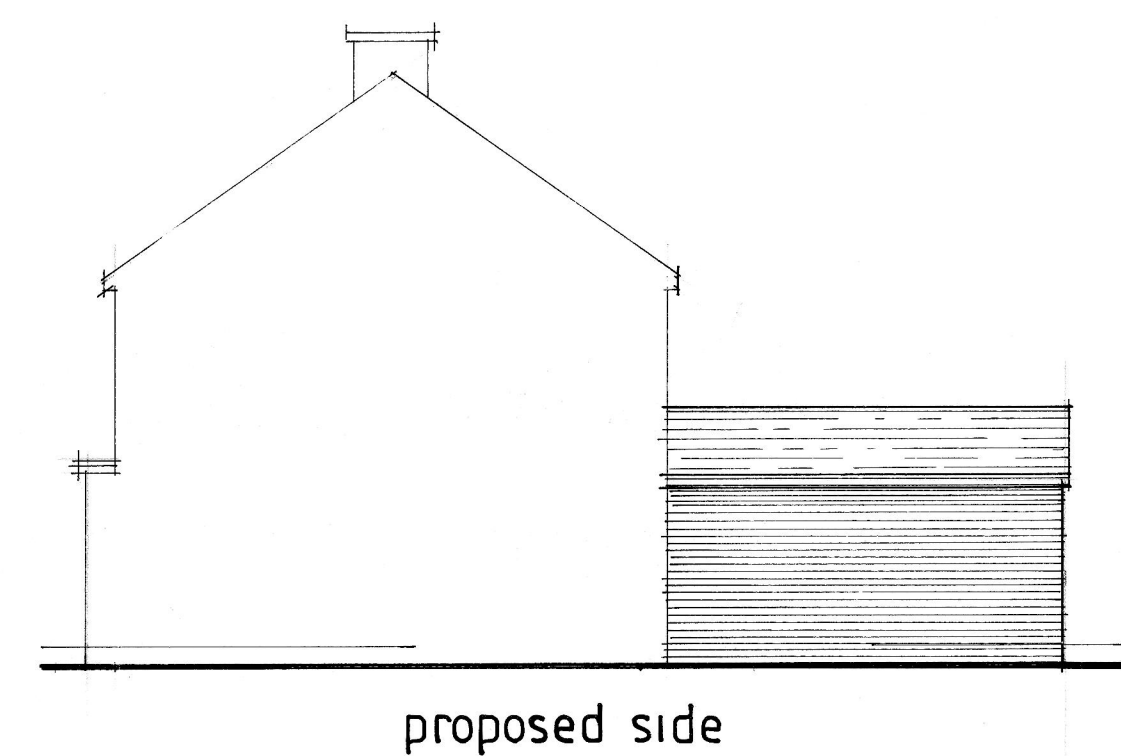
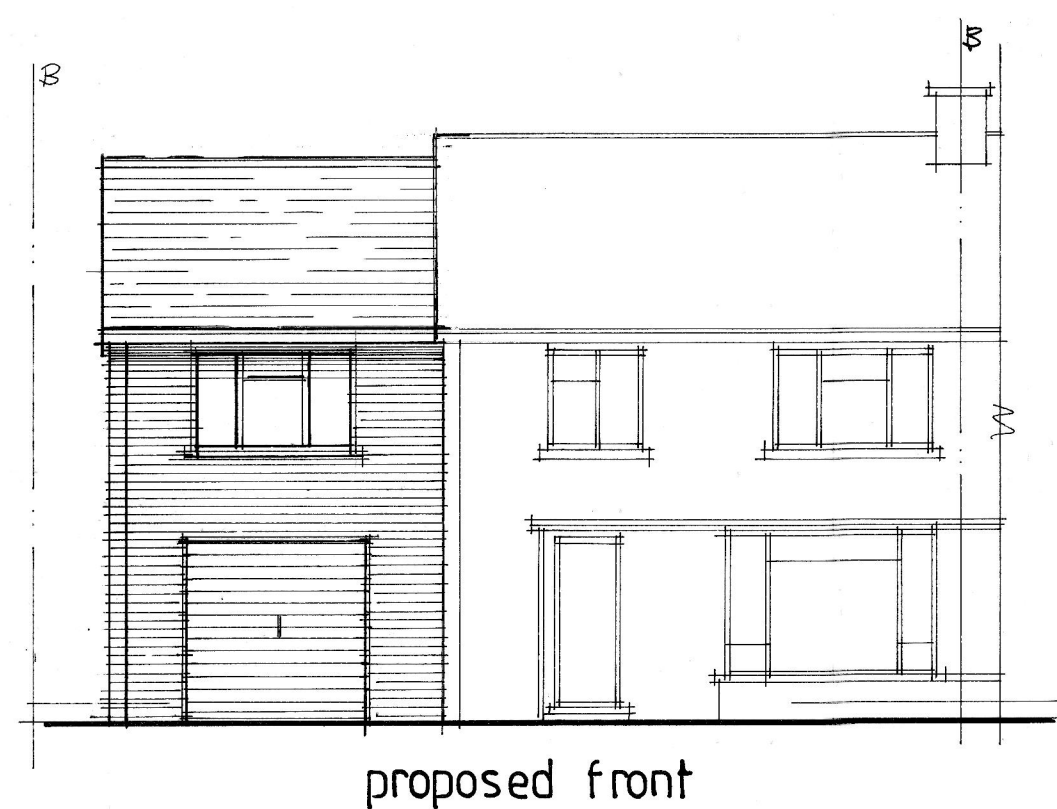
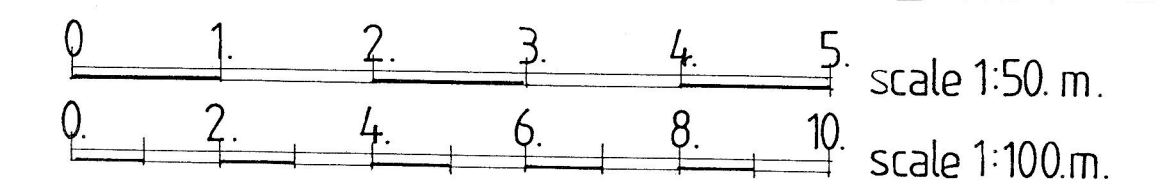
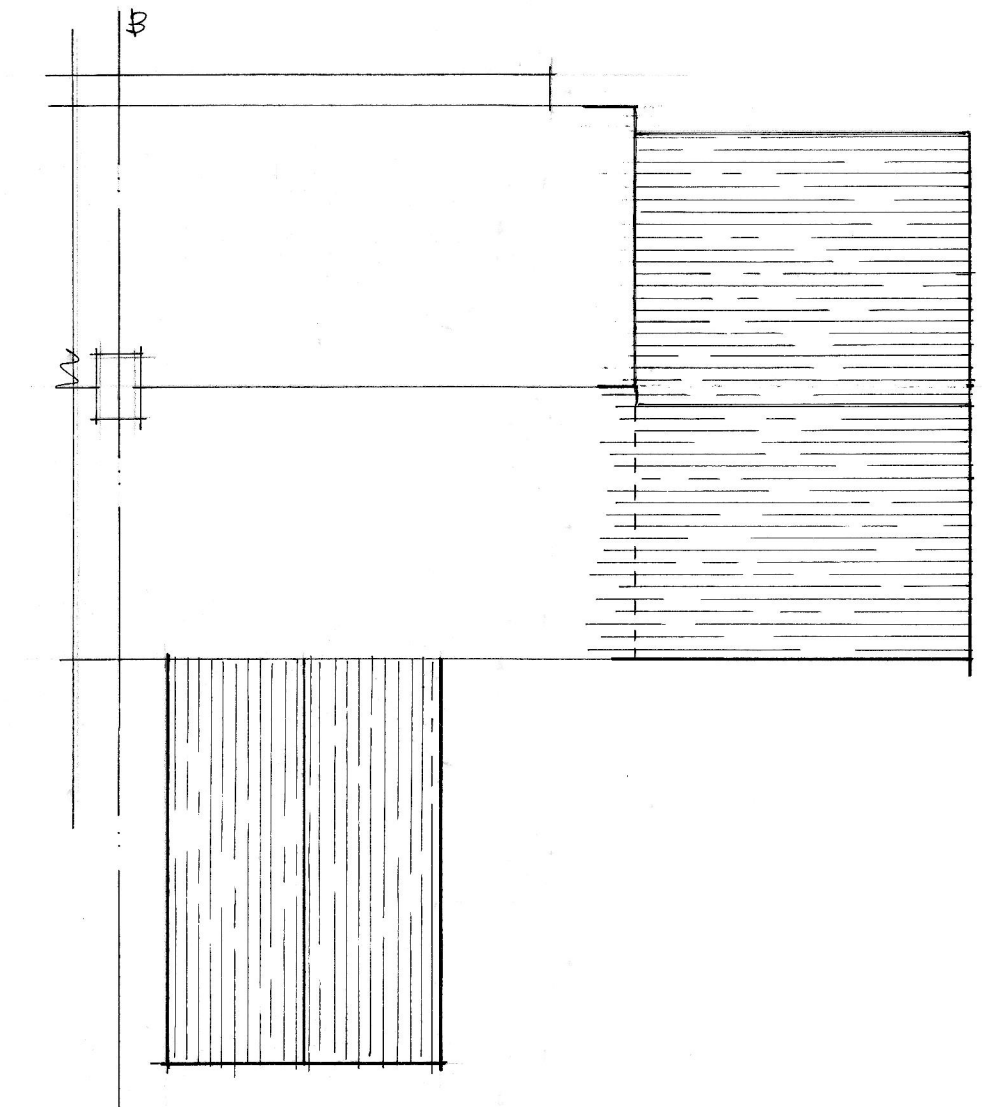
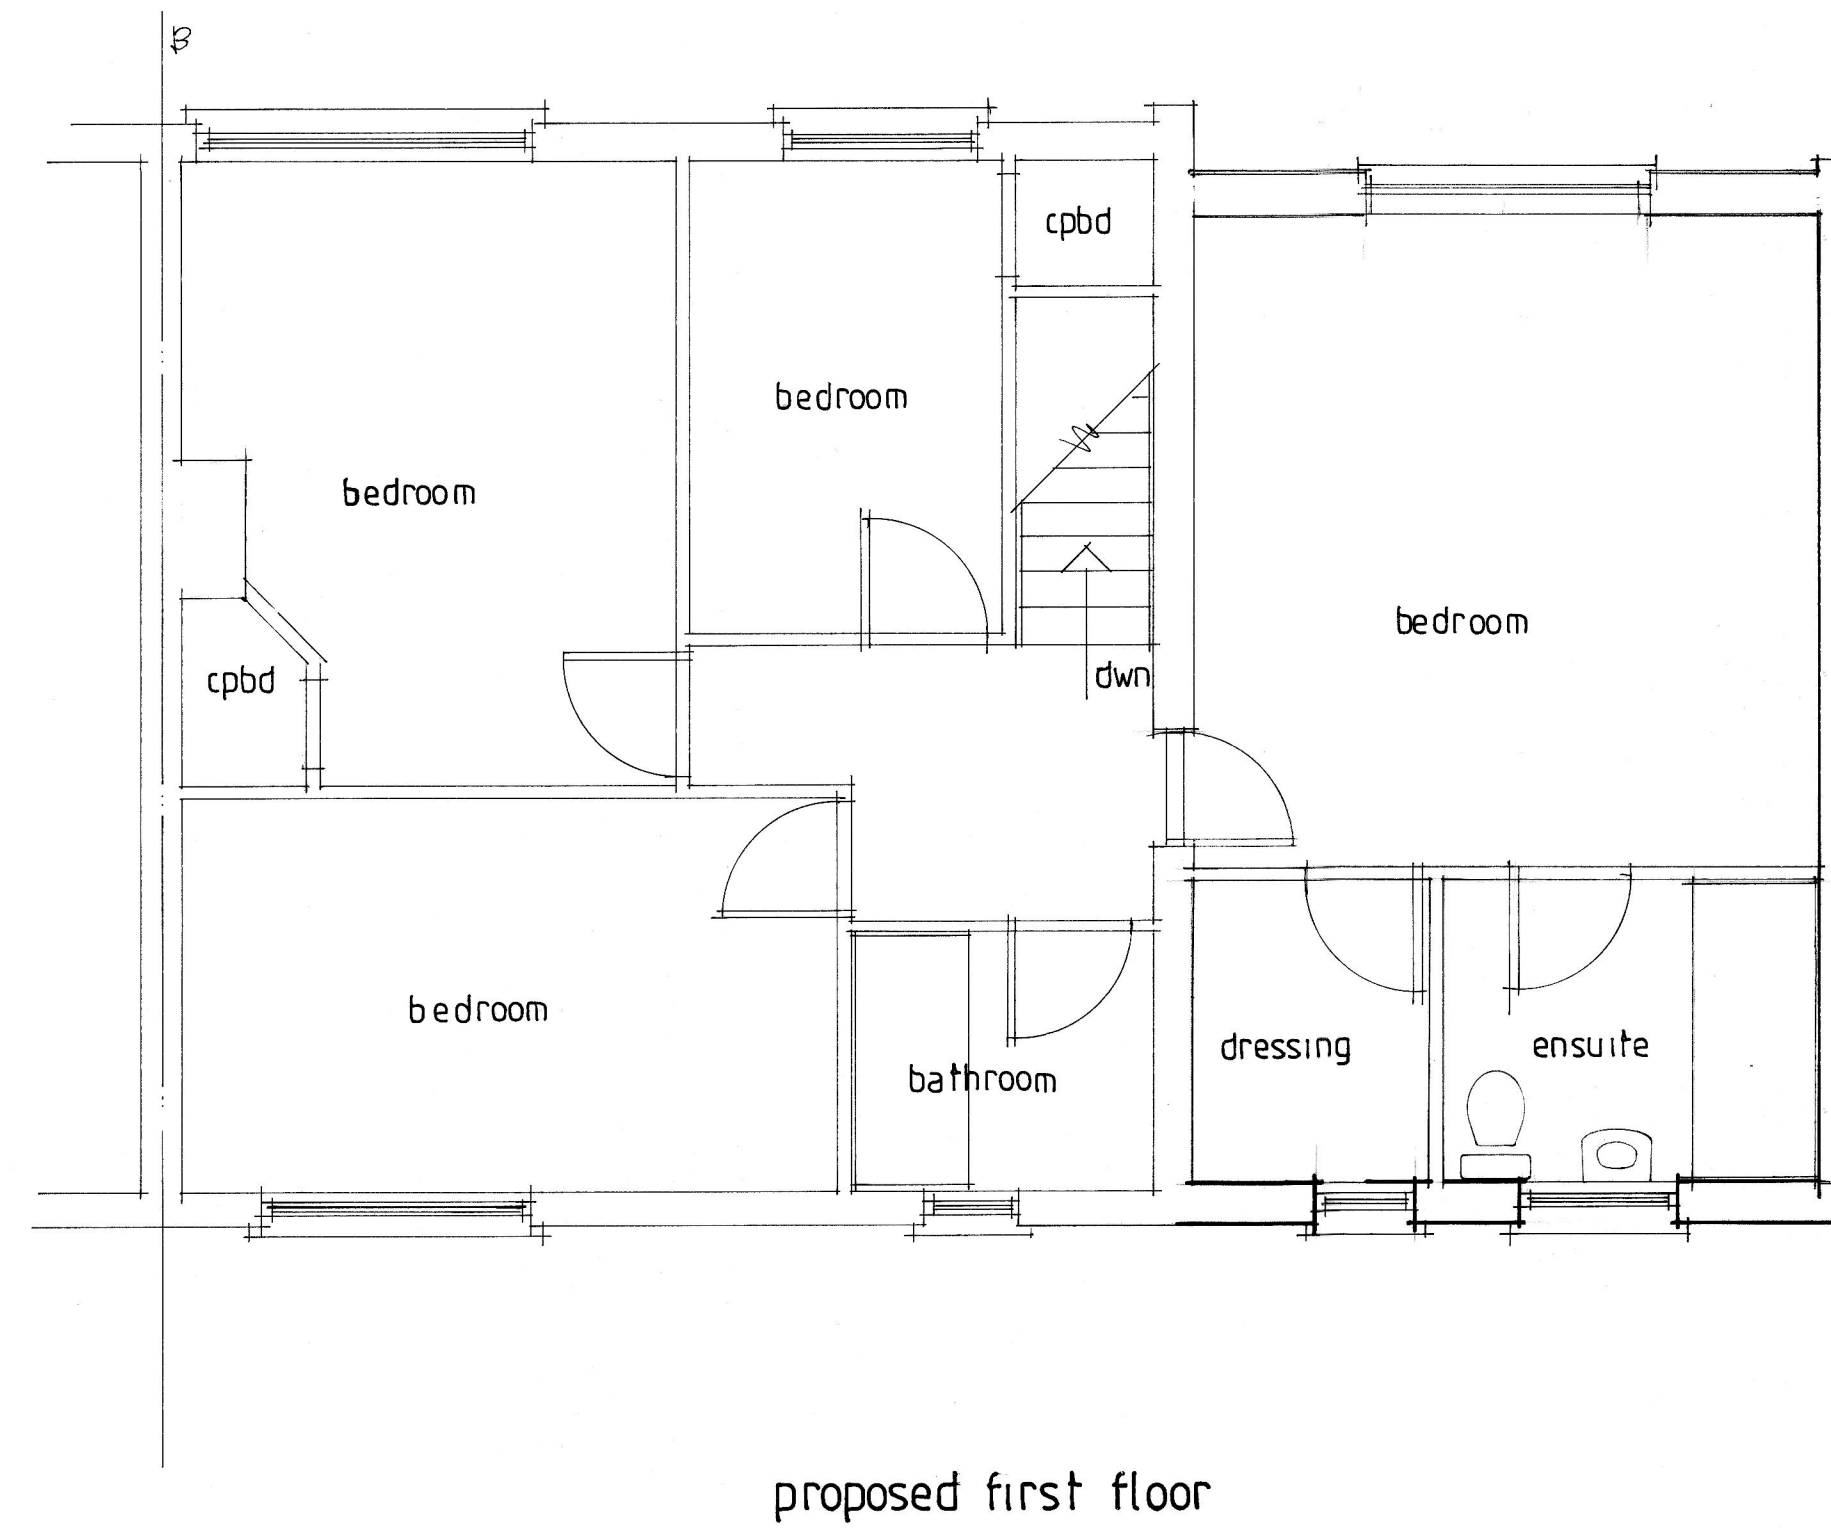


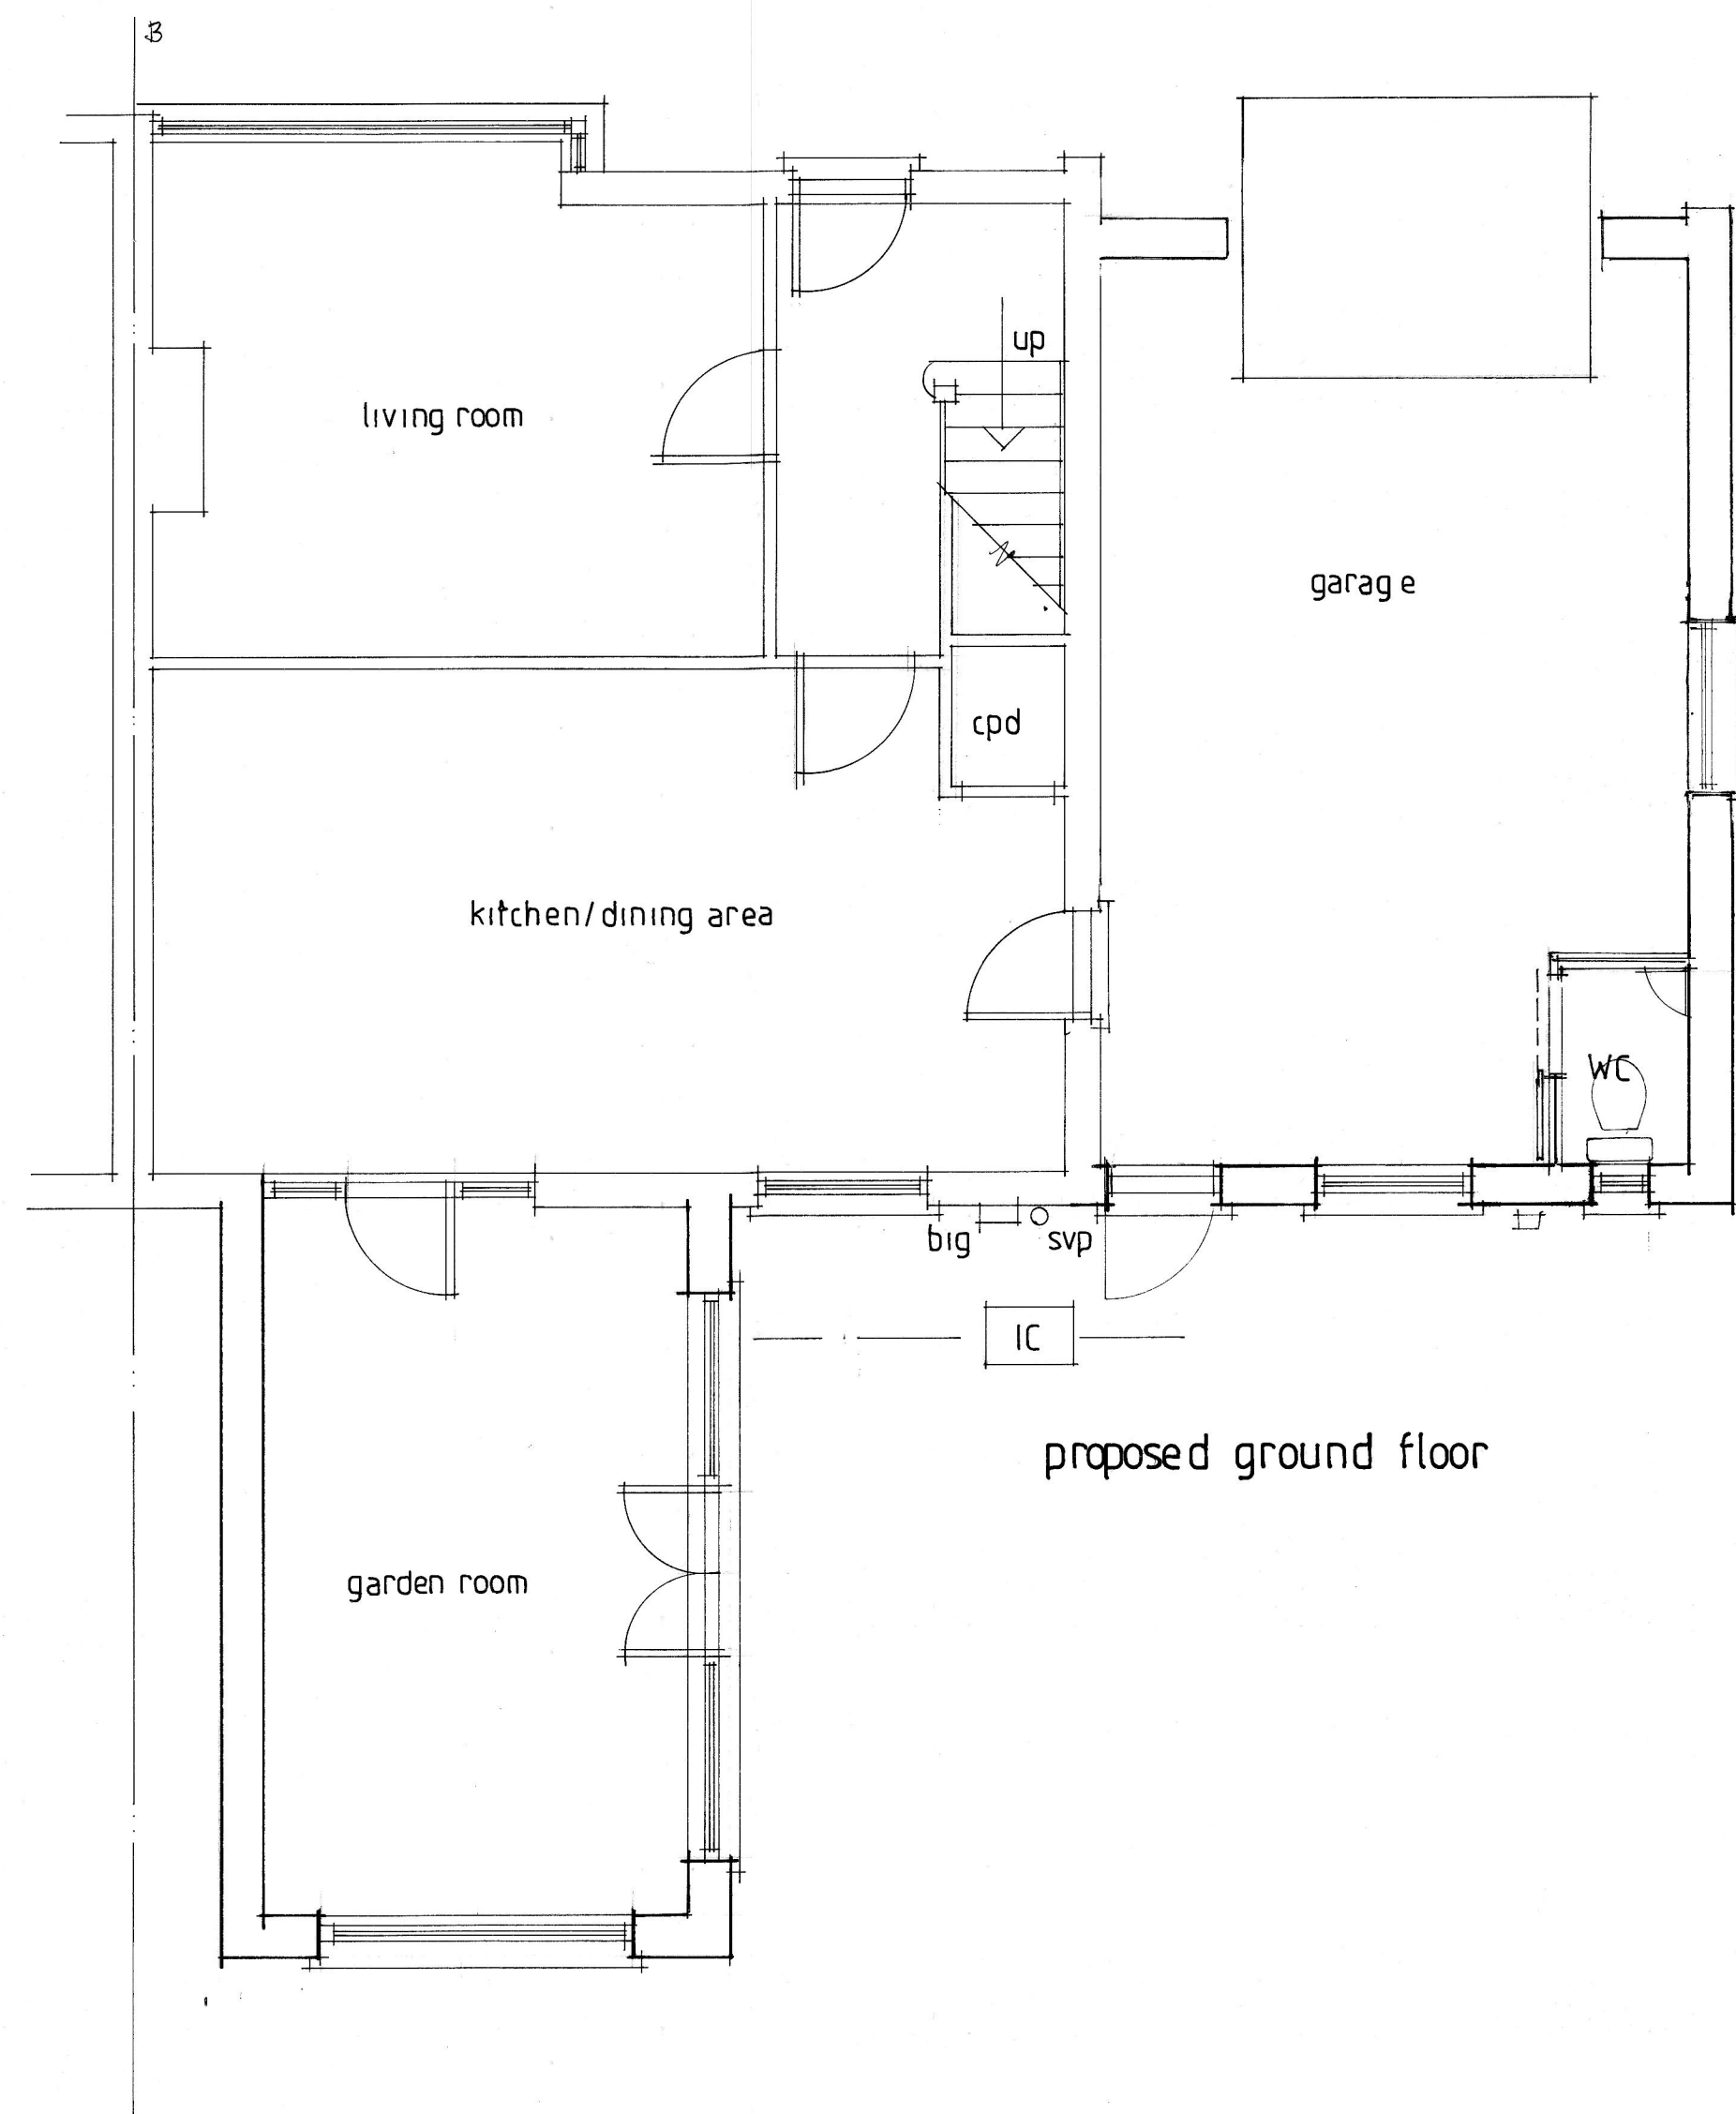

B	JUN 15	1A. PROPOSED ATTACHMENTS
A	FEB 2015	CLIENTS AMENDMENTS
	Date	Revision
© copyright		
THORNS-YOUNG ARCHITECTURAL		
THORNS-YOUNG LTD CHARTERED BUILDING CONSULTANTS 232 London Road, North End, Portsmouth PO2 9JQ Tel: (023) 9267 2883 Fax: (023) 9266 3457 Website: www.thornsyoun.co.uk		
Client		
Mr & Mrs S Armitage		
Job Title		
52 Mitchell Road Bedhampton		
Drawing Title		
rear & side extensions		
Scale 1:100 1:50		
Date JAN 2015		Drawn by RN
Drg. No.		Rev.
8005-15-2		B.