

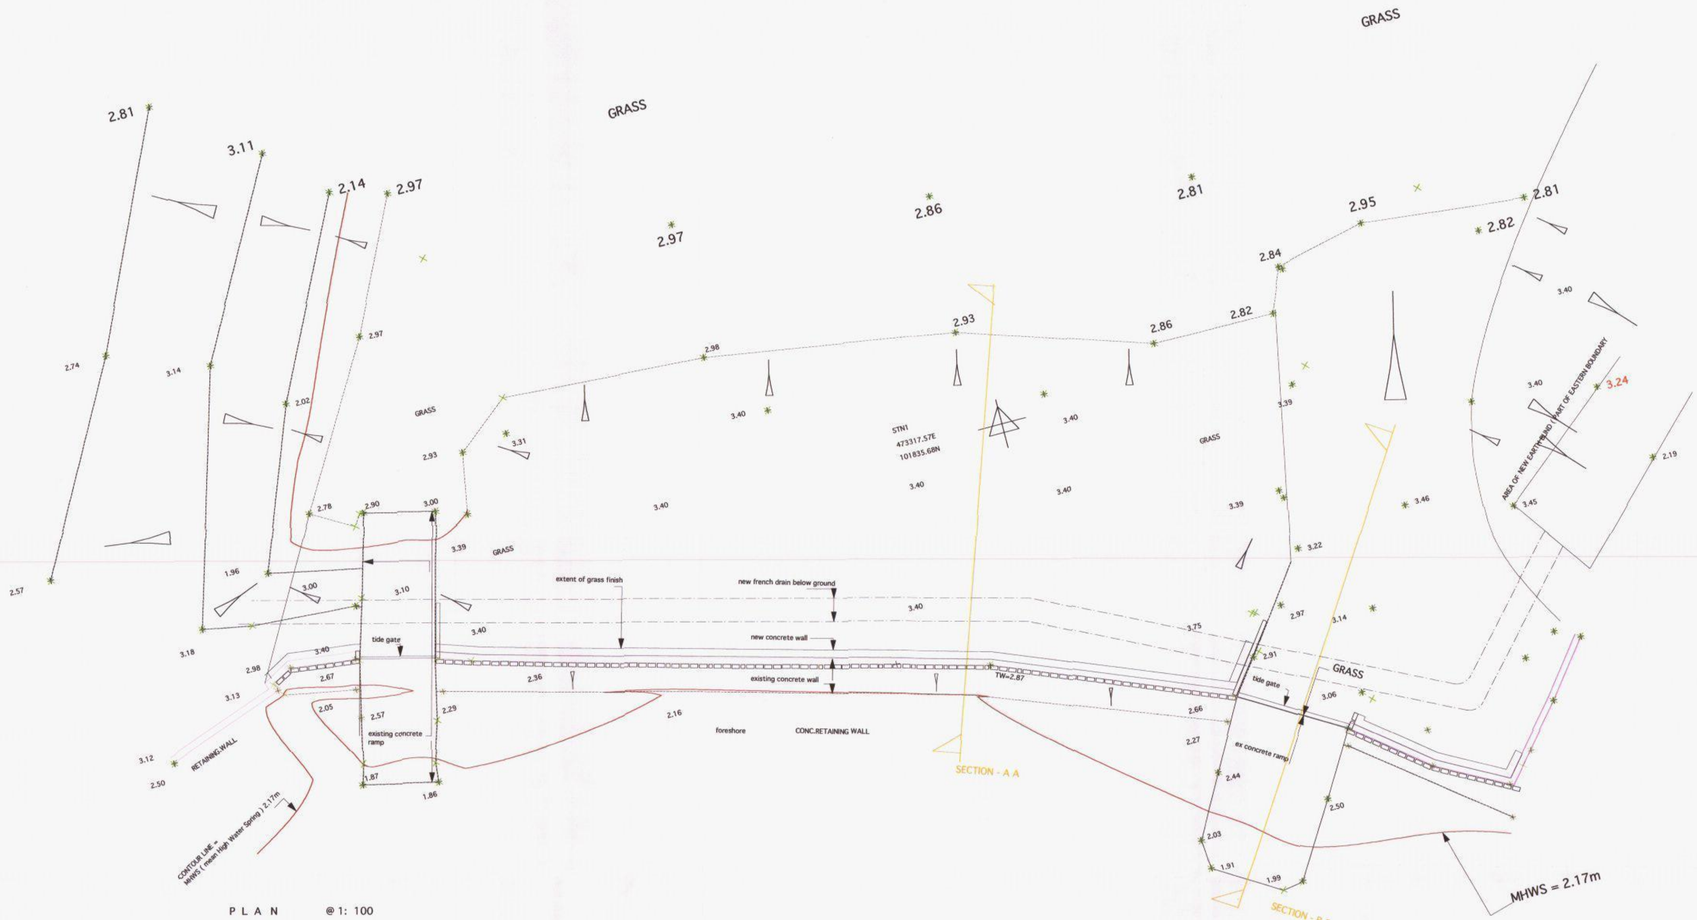



P L A N @ 1: 100

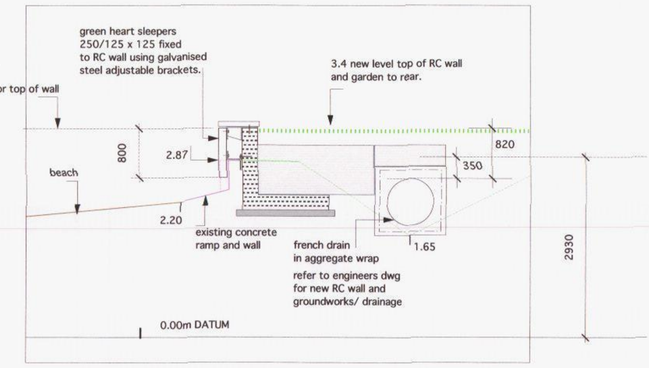

S E C T I O N A - A @ 1: 50

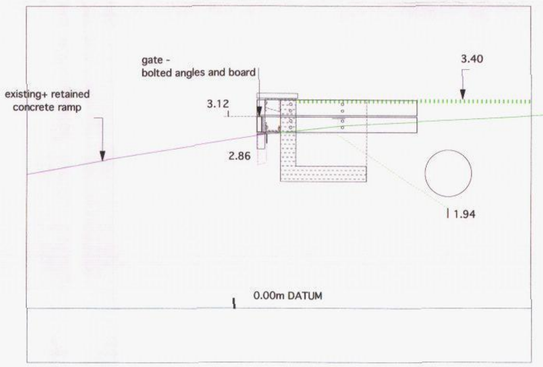


S E C T I O N B - B @ 1: 50

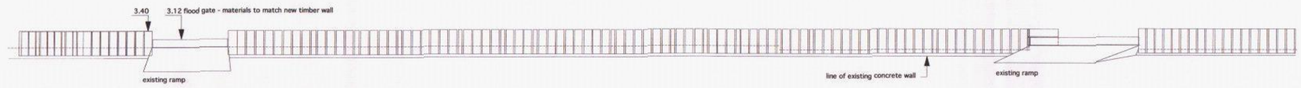


E L E V A T I O N @ 1: 100

B E A C H

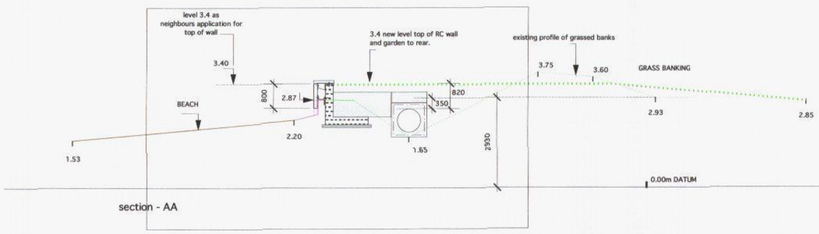

S E C T I O N A - A @ 1: 100

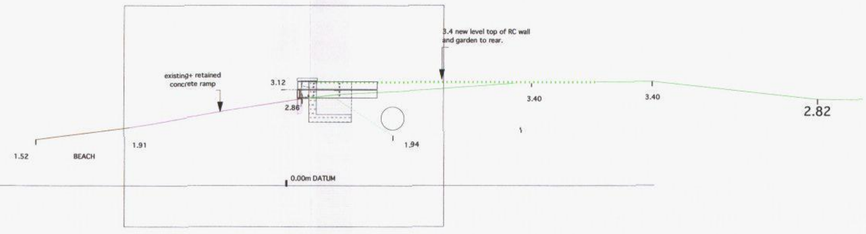

S E C T I O N B - B @ 1: 100

HAVANT BOROUGH COUNCIL
14 MAY 2015
RECEIVED

revision	date	description

LOCKE

client

project

The Shallows foreshore project

drawing title

plan sections and elevation of proposed foreshore wall

1 100/50 @ A1

job	dwg	scale	rev	date
15/2	002			MAY 4 15

Do not scale. All dimensions to be checked on site. Discrepancies to be notified of any discrepancies.
Copyright of this drawing remains the property of Locke.