




PROPOSED BLOCK PLAN
SCALE 1:500




Proposed subdivision of house into two dwellings with two storey / single storey extensions with external alterations.
Proposed dwelling to rear with new access off highway at:
70 Jubilee Road
Waterlooville
PO7 7RE



LOCATION PLAN
SCALE 1:1250

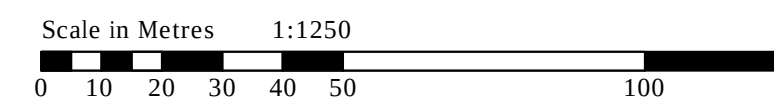

NOTES: The design and construction of this project shall be in accordance with the current Building Regulations & NHBC Standards. These notes & drawings have been prepared solely for the purpose of Planning & Building Regulation approval. Do not scale from this drawing unless for Planning purposes. All dimensions to be checked on-site and any alterations to be approved by the Architect and/or client prior to any work commencing. Ordnance Survey Licence No: 100047591 This drawing to be copyright and to be read in conjunction with all other drawings	Amendments: Rev A : Revision to rear access adjacent 70 – 02/12/14	Key:	Client Name & Address: Mr & Mrs M Forfar 13 Castle Road Southsea PO5 3DE	Project Address: 70 Jubilee Road Waterlooville PO7 7RE	Drawing Details: PLANNING DRAWING 70 Jubilee Road Location Plan & Block Plan		
					Project No: 806	Drawing No: 9	Rev No: A
					Scale: 1:500 1:1250 @ A2	Drawn: BWH	Date: 26/11/14

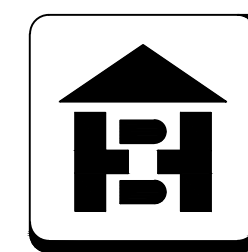

**B H
ARCHITECTURE Ltd**
Heath Cottage
Newlands Lane
Purbrook
Waterlooville
Hants
PO7 5SQ
Tel: 023 9223 2322
Mob: 07747 771808
E-mail:bernard@bernardharding.com