


PROPOSED ALTERATIONS TO FORM REAR ADDITION
5, ST AUBINS PARK, HAYLING ISLAND, HANTS.
FOR MR & MRS LEADER.

HAVANT BOROUGH
COUNCIL

- 6 MAY 2014

RECEIVED

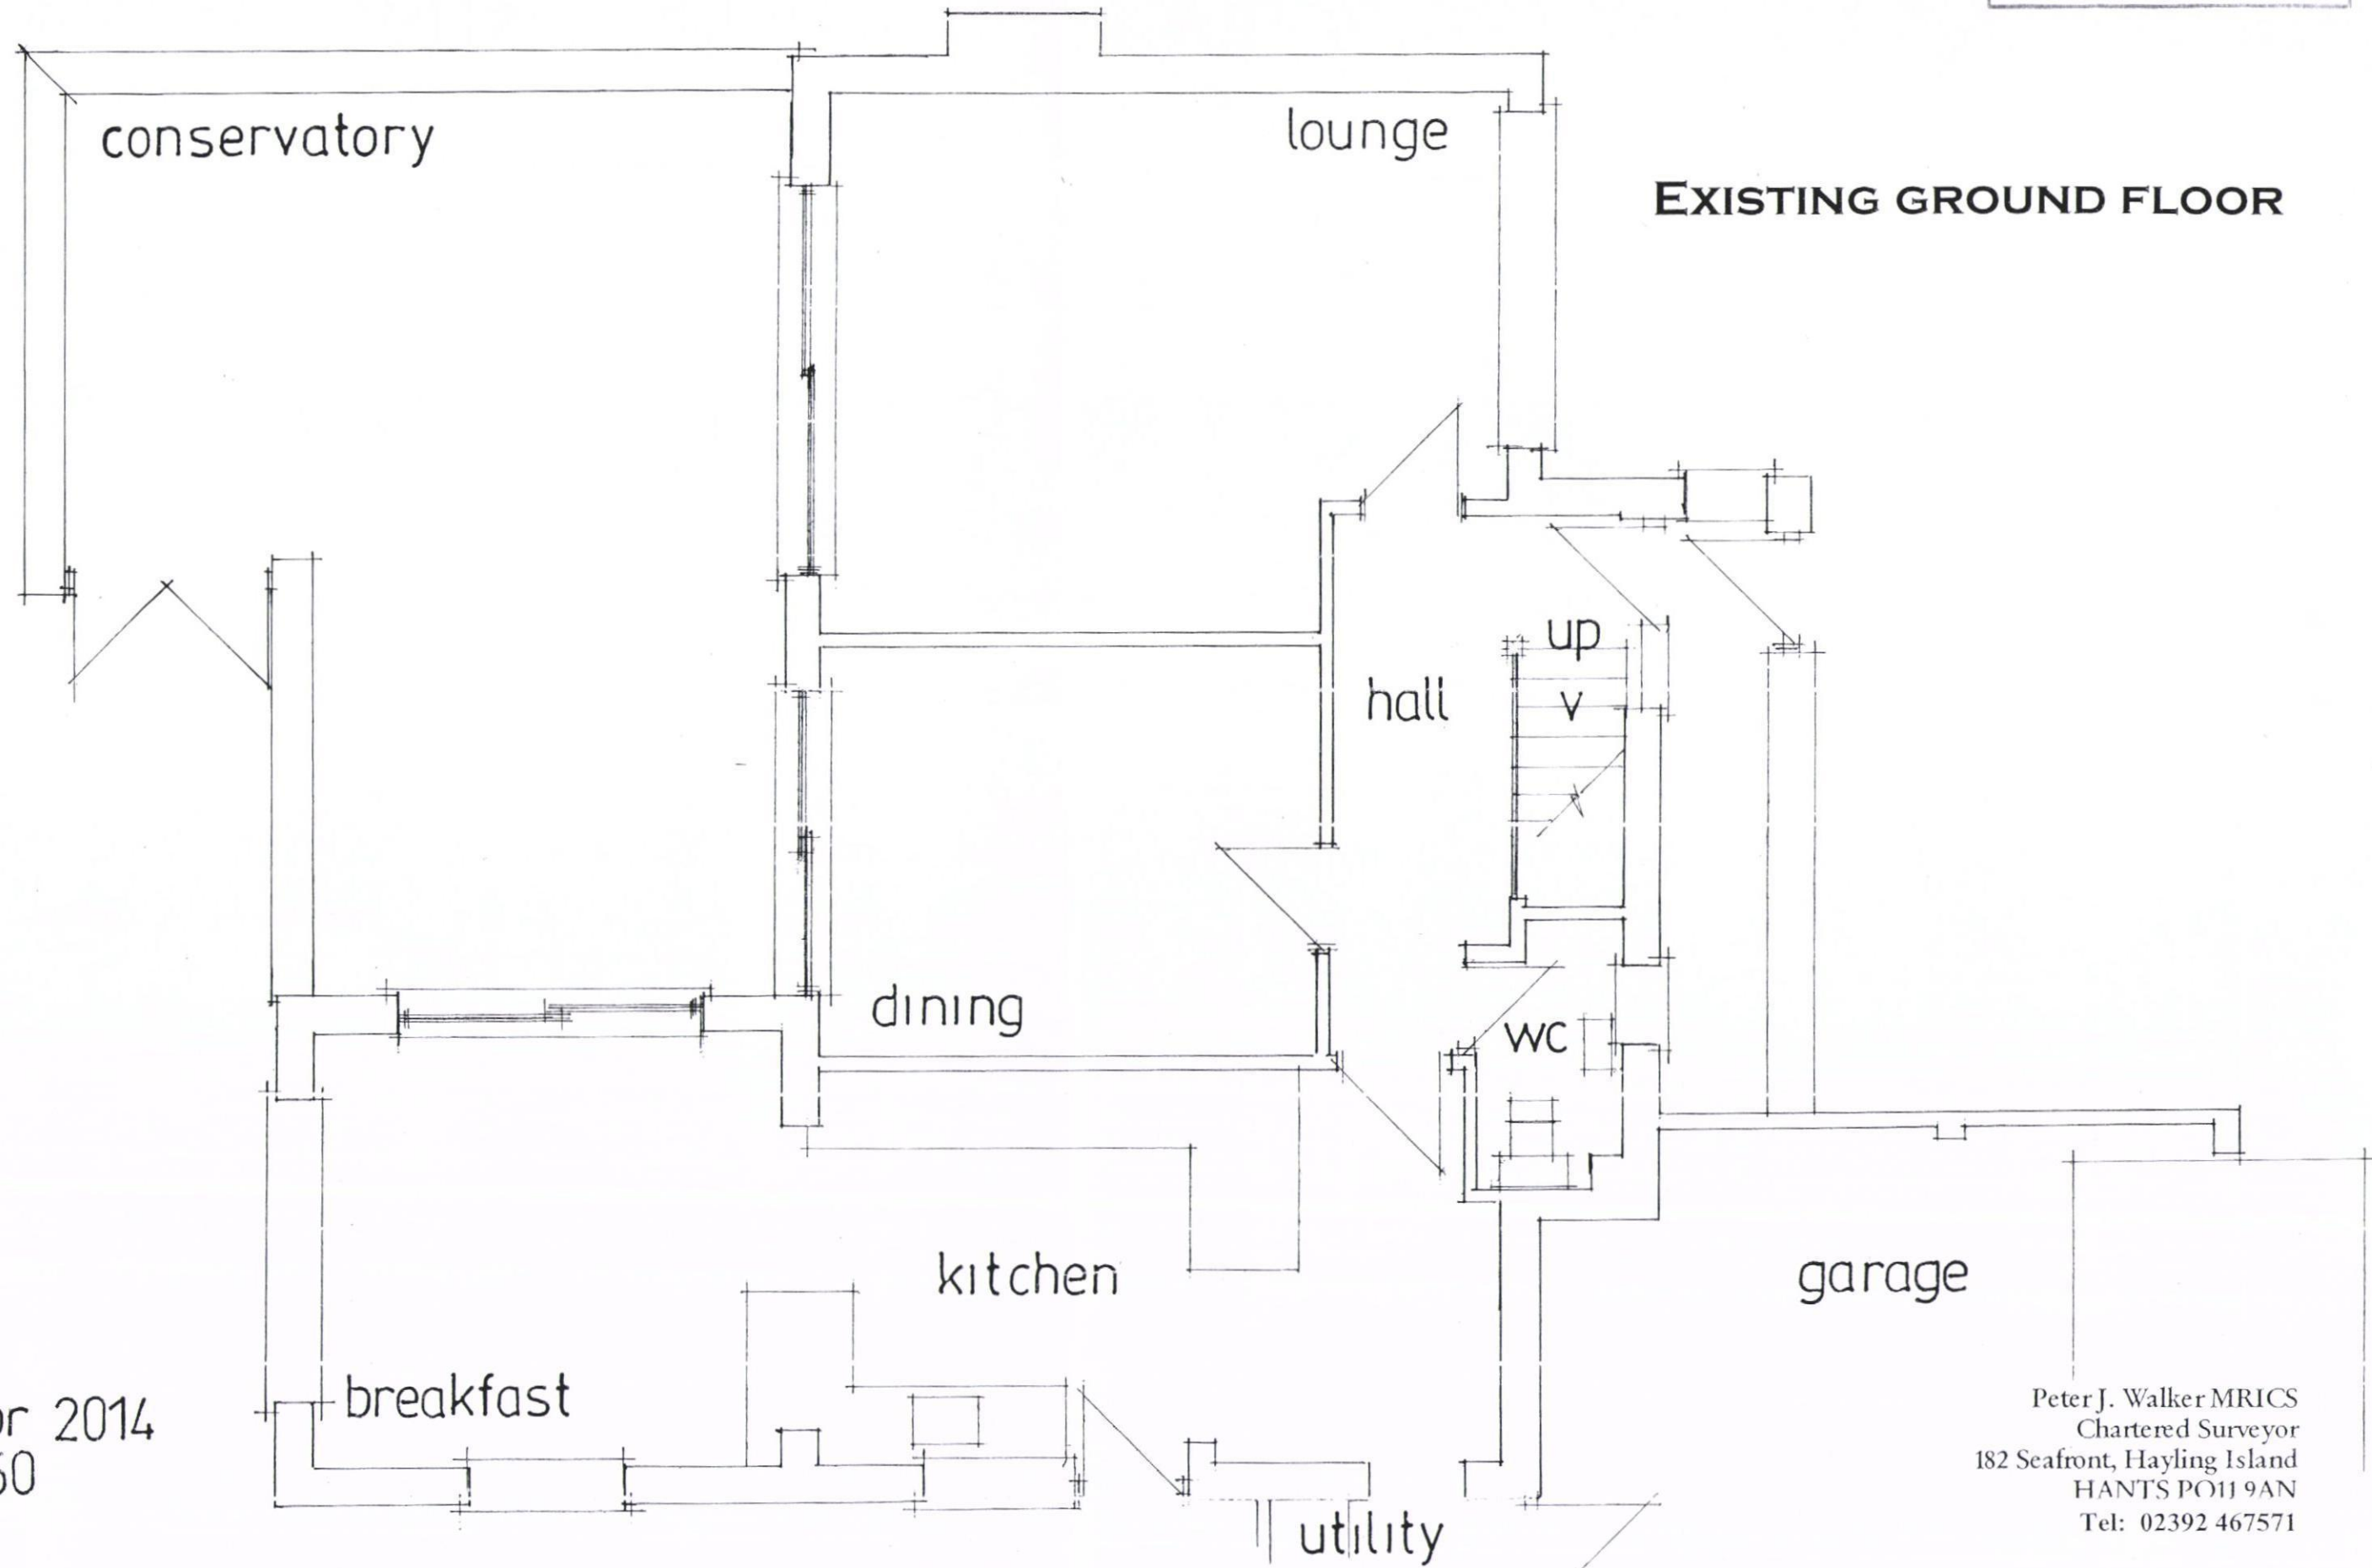

EXISTING GROUND FLOOR

date apr 2014
scale 1:50

Peter J. Walker MRICS
Chartered Surveyor
182 Seafront, Hayling Island
HANTS PO11 9AN
Tel: 02392 467571