

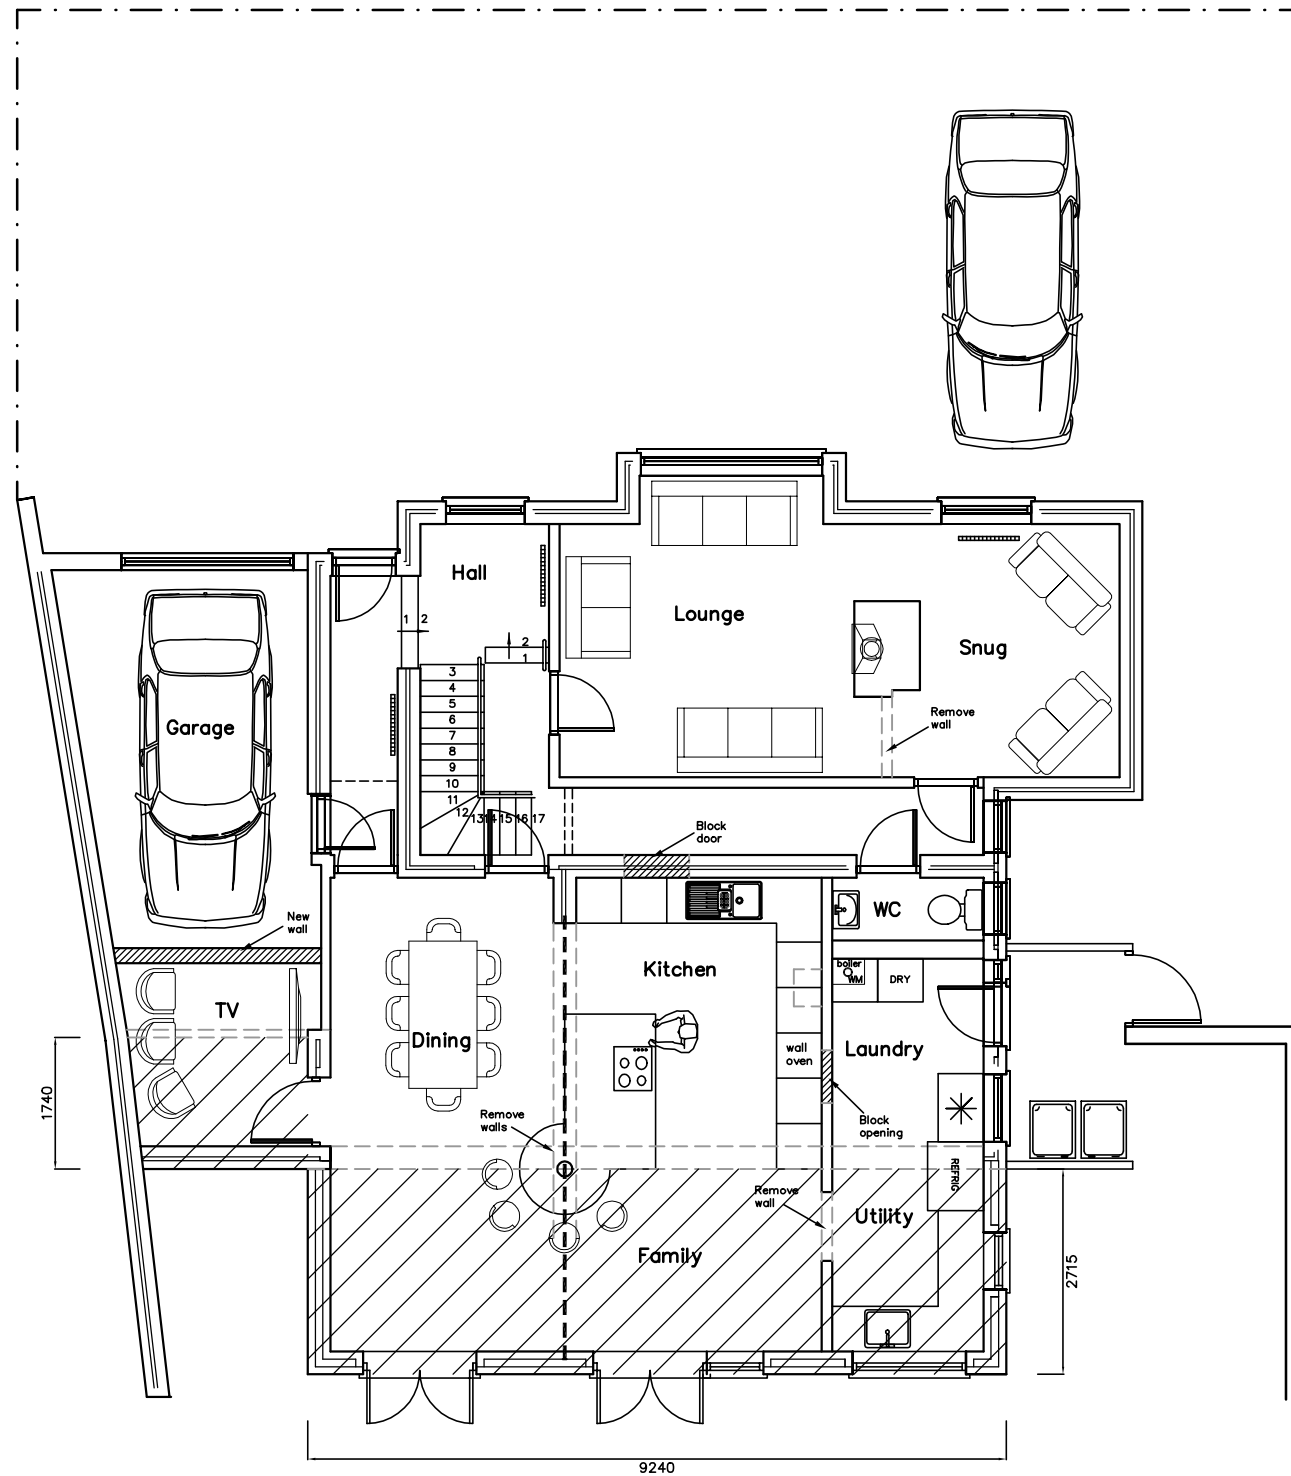


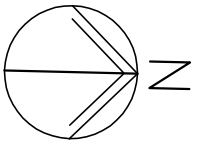

GROUND

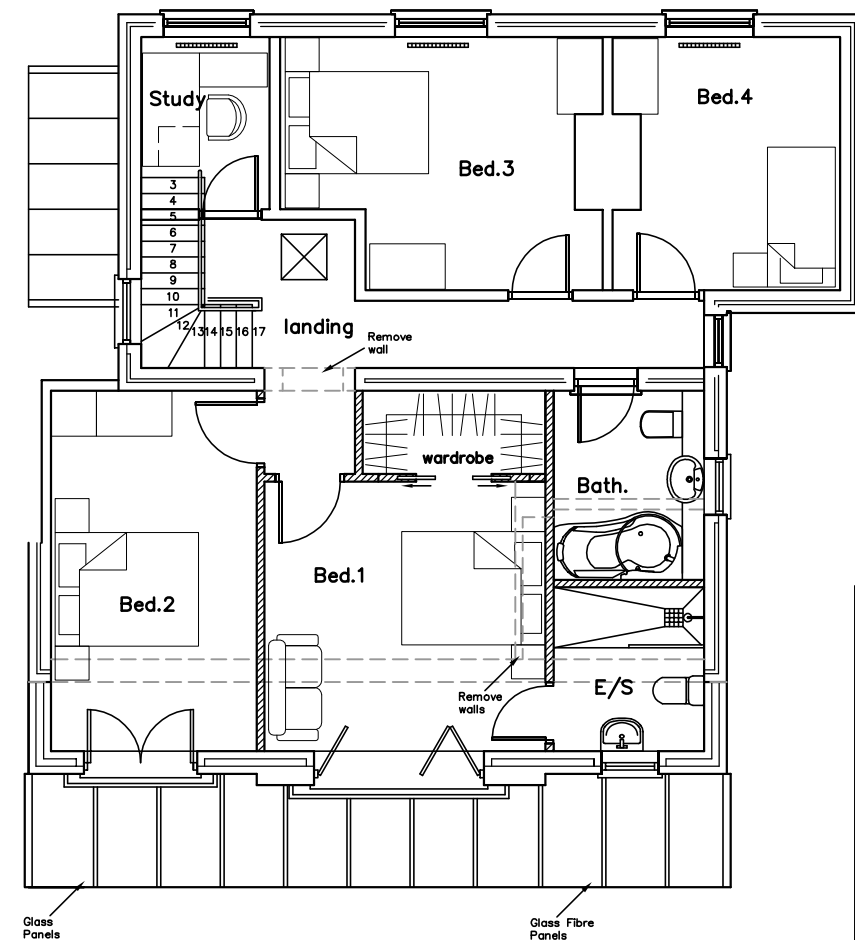

FIRST

Briar Bank
Manor Road
Hayling Island

PROPOSAL PLANS

Martin Critchley
Chartered Architect
7 North Street
Havant, Hampshire, PO9 1PW
023 92 474 919
critchleyarchitect@hotmail.com

Scale A1=1:50, A3=1:100
Drawn MHC/JHL
Date 04/04/14

Revisions

A. Client revisions. 11/04/14
B. Structural revisions. 23/07/14
C.Planning revisions. 28/08/14

1258-311^C